




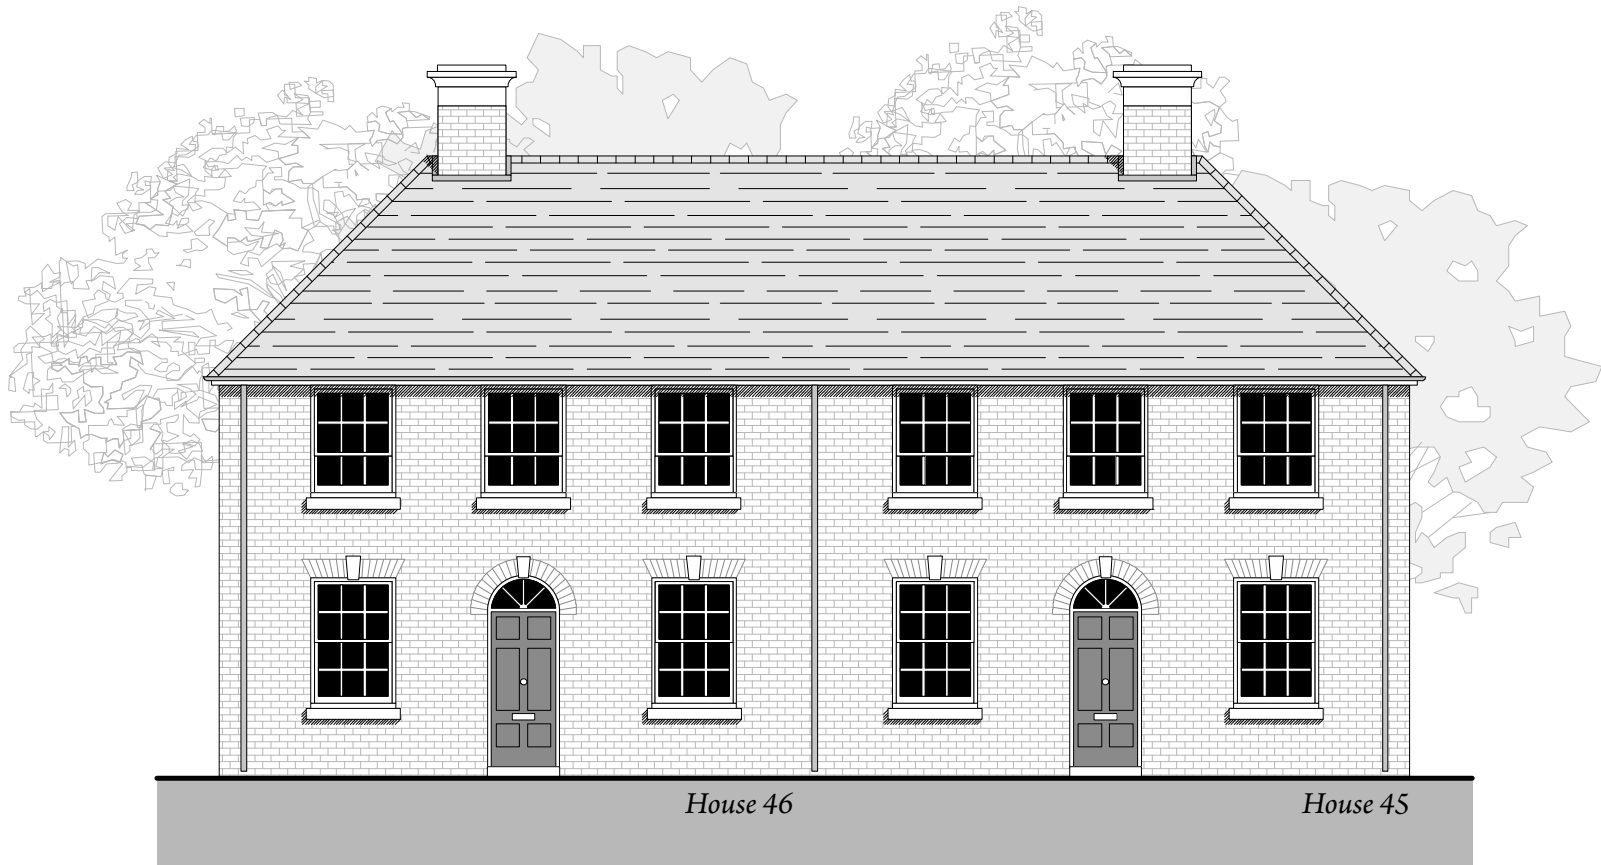


North elevation - Houses 45 & 46

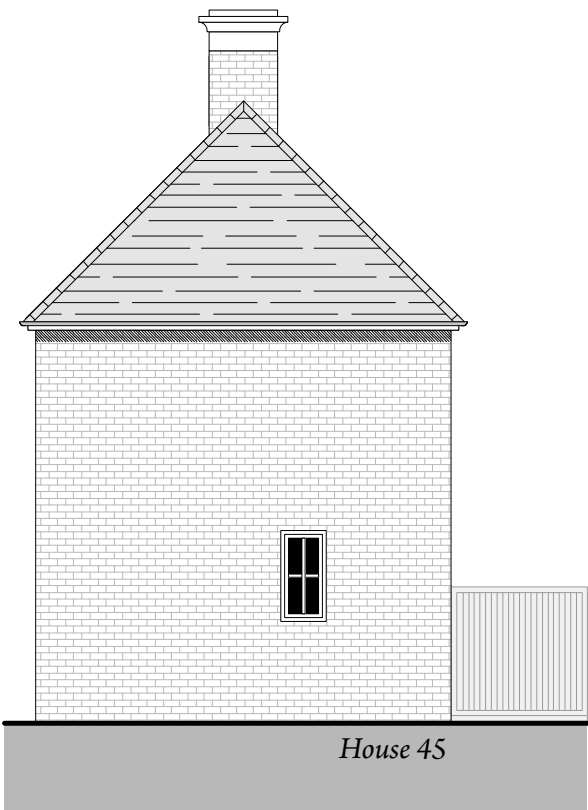

*House 45
West elevation*

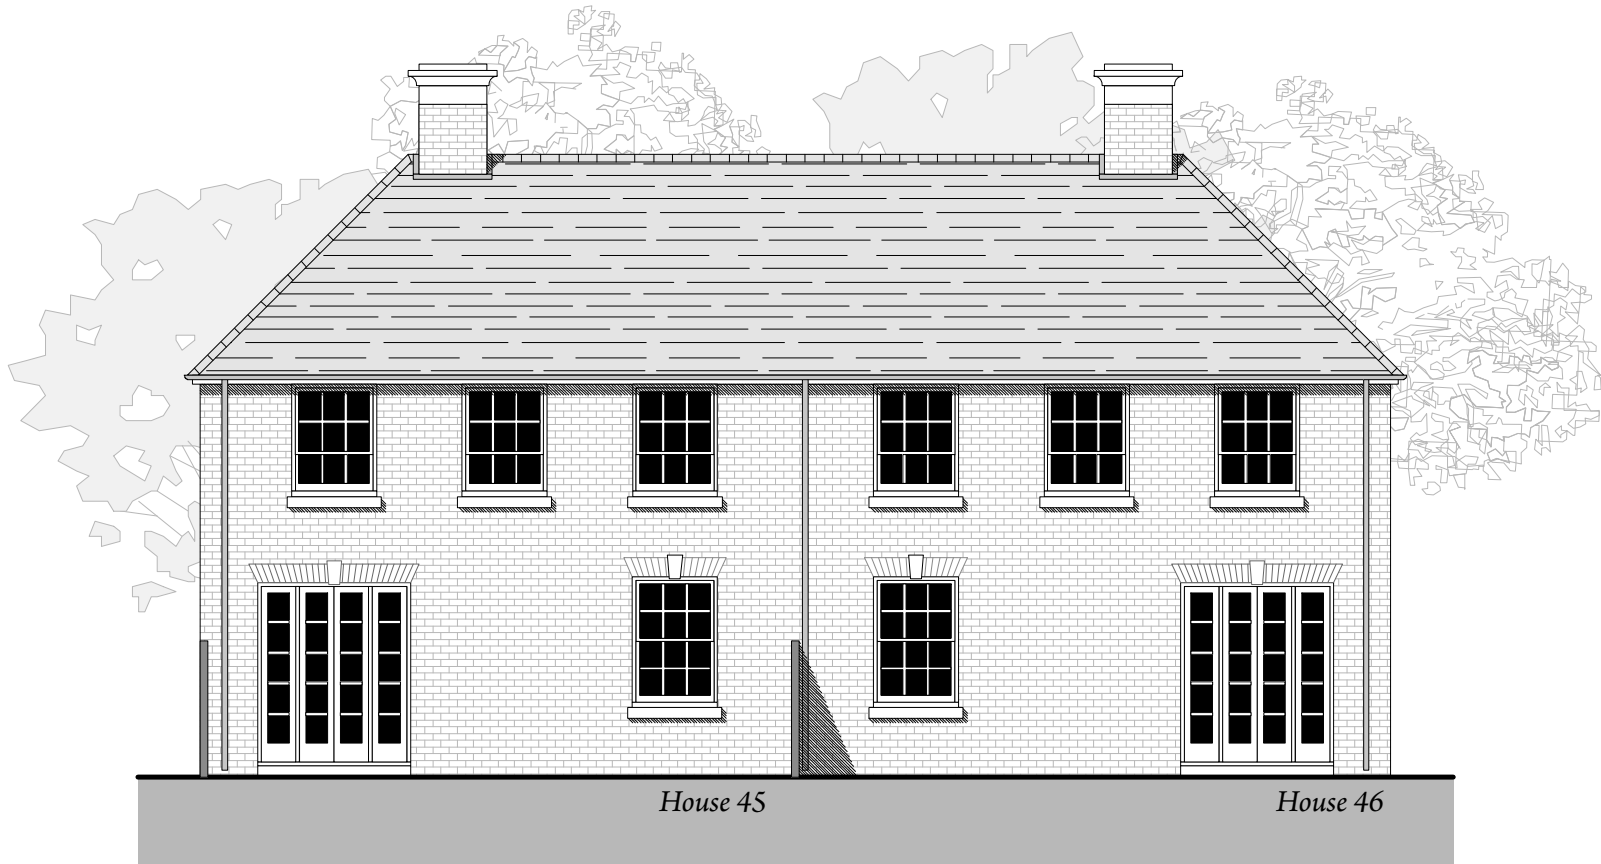

South elevation - Houses 45 & 46

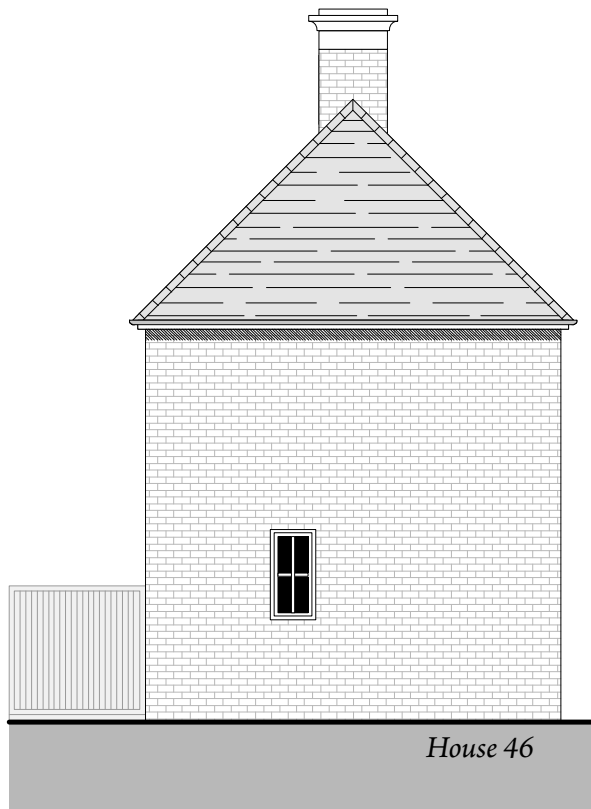

*House 46
East elevation*

PLANNING ISSUE

**JOB: Angel's Nursery,
Barnham**

FOR: West Sussex County Council

NOTES:


TITLE: Houses 45 & 46 - Elevations

SCALE: **1:100 @ A3**

DATE: **AUGUST 2016**

DRAWING NO: **2124/55**

REV: **-**

 

THIS DRAWING IS THE COPYRIGHT OF **HUW THOMAS ASSOCIATES** AND MAY NOT BE COPIED, ALTERED, OR REPRODUCED IN ANY WAY OR PASSED TO A THIRD PARTY WITHOUT THEIR WRITTEN AUTHORITY. ALL DIMENSIONS TO BE CHECKED ON SITE BEFORE COMMENCING WORK. ANY DISCREPANCIES SHOULD BE REPORTED TO THE PROJECT ARCHITECT IMMEDIATELY