



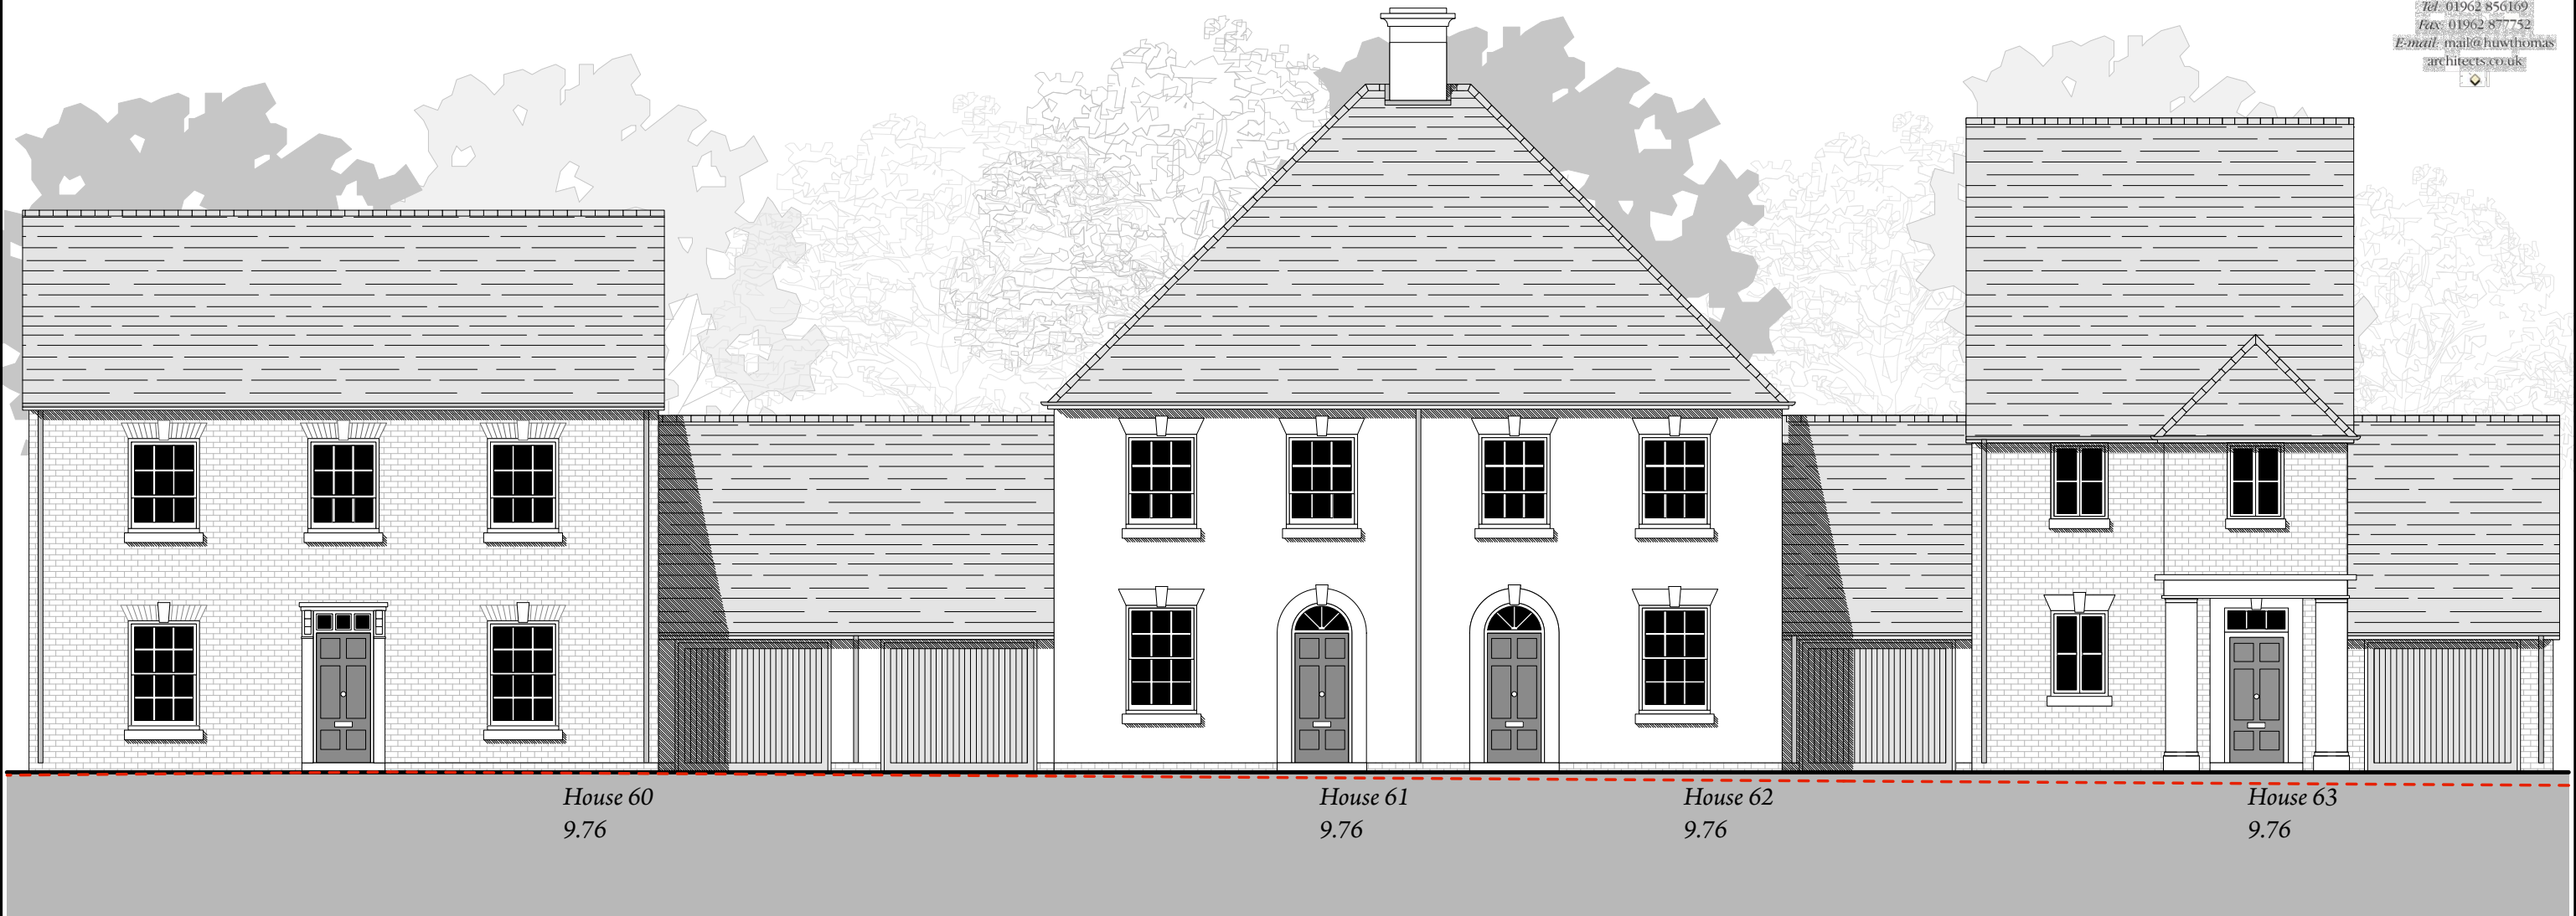

West elevation - Houses 60 to 63

Datum - 6.00

 

THIS DRAWING IS THE COPYRIGHT OF HUW THOMAS ASSOCIATES AND MAY NOT BE COPIED, ALTERED, OR REPRODUCED IN ANY WAY OR PASSED TO A THIRD PARTY WITHOUT THEIR WRITTEN AUTHORITY. ALL DIMENSIONS TO BE CHECKED ON SITE BEFORE COMMENCING WORK. ANY DISCREPANCIES SHOULD BE REPORTED TO THE PROJECT ARCHITECT IMMEDIATELY

PLANNING ISSUE

**JOB: Angel's Nursery,
Barnham**

FOR: West Sussex County Council

NOTES:

TITLE: Houses 56 to 63 - West Elevation - Part 2

SCALE:
1:100 @ A3

DATE:
AUGUST 2016

DRAWING NO:
2124/64

REV:
-