




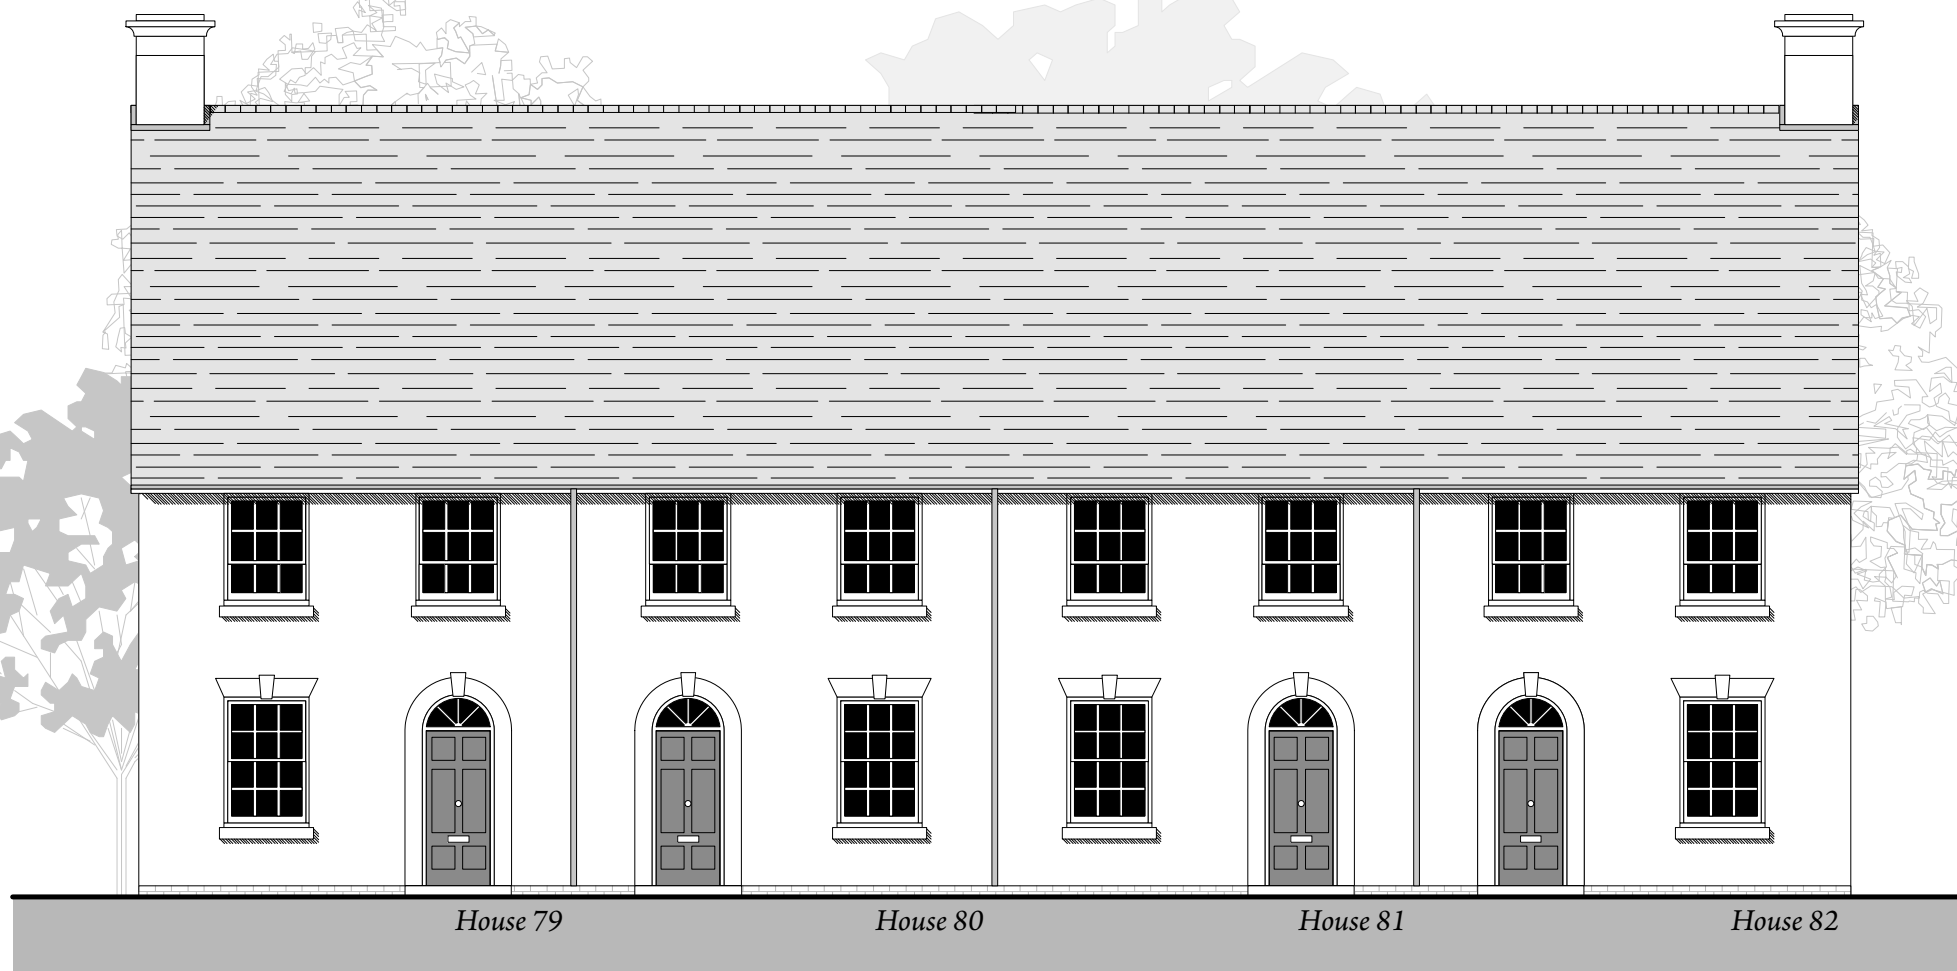

West elevation - Houses 79 to 82

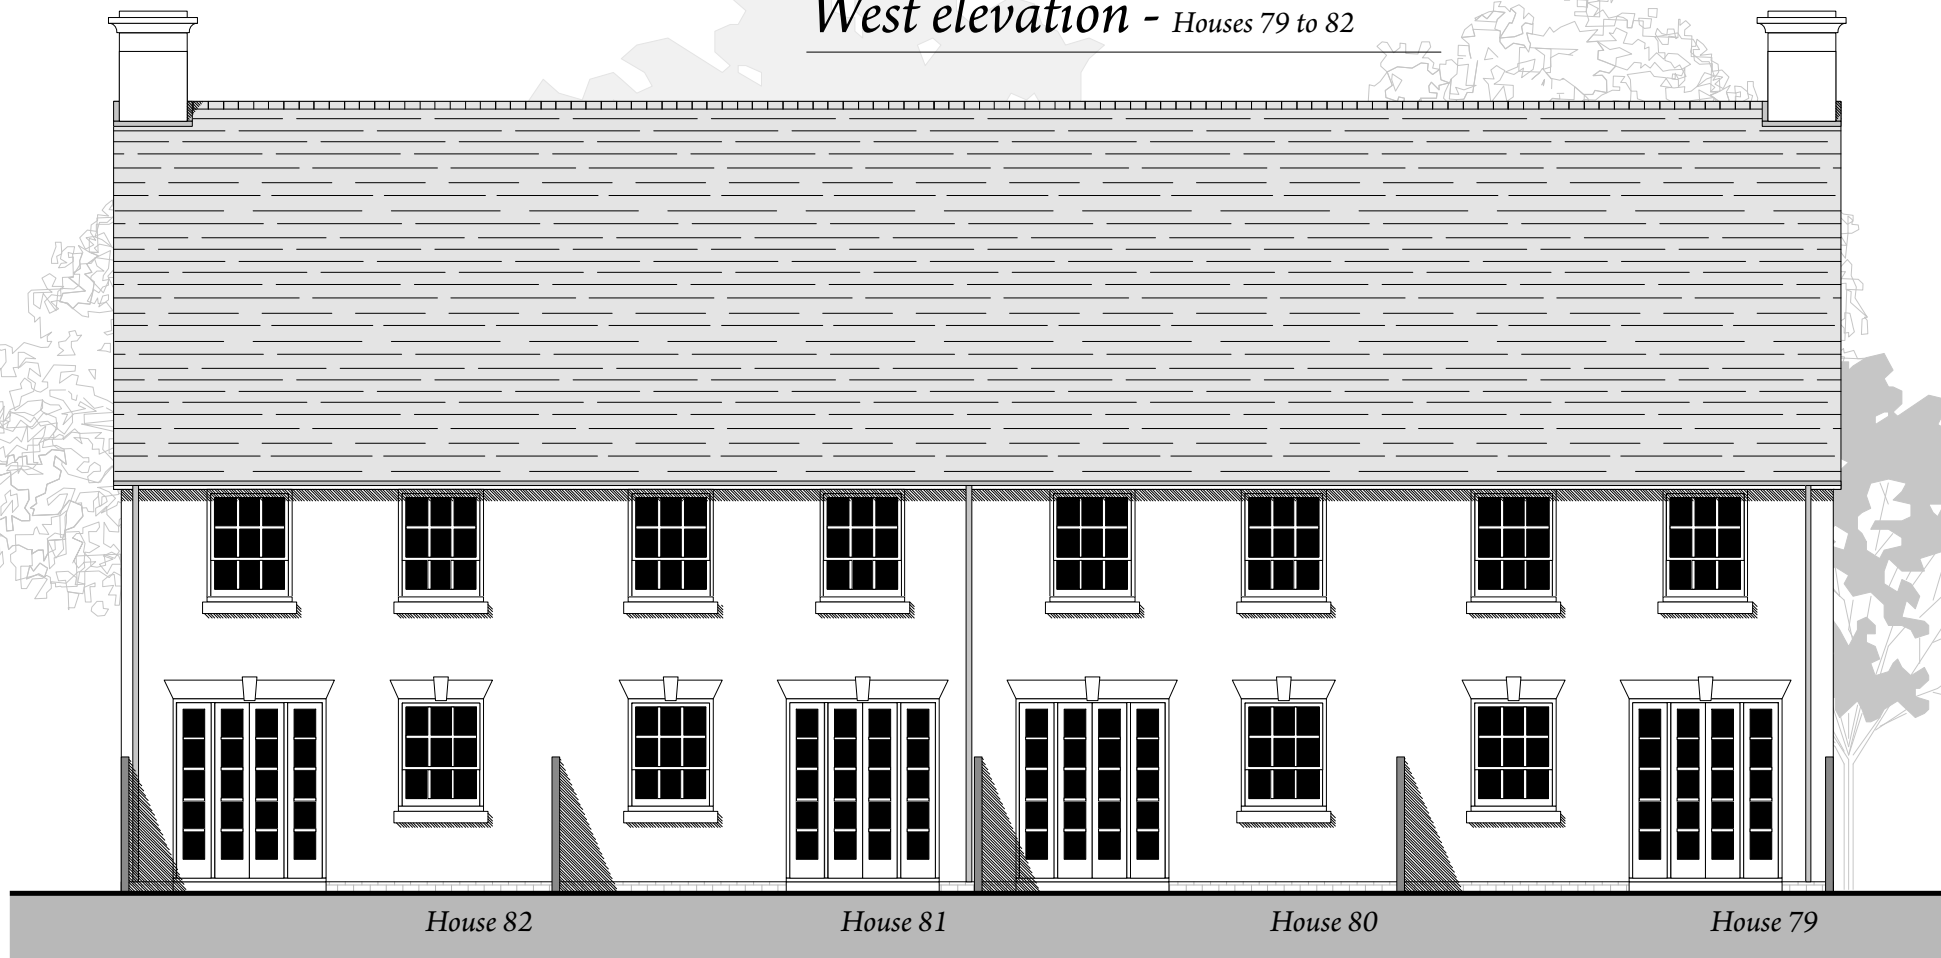

East elevation - Houses 79 to 82

 

PLANNING ISSUE

**JOB: Angel's Nursery,
Barnham**

FOR: West Sussex County Council

NOTES:

TITLE: **Houses 79 to 82 - East & West Elevations**

SCALE: **1:100 @ A3**

DATE: **AUGUST 2016**

DRAWING NO: **2124/93**

REV: **-**