


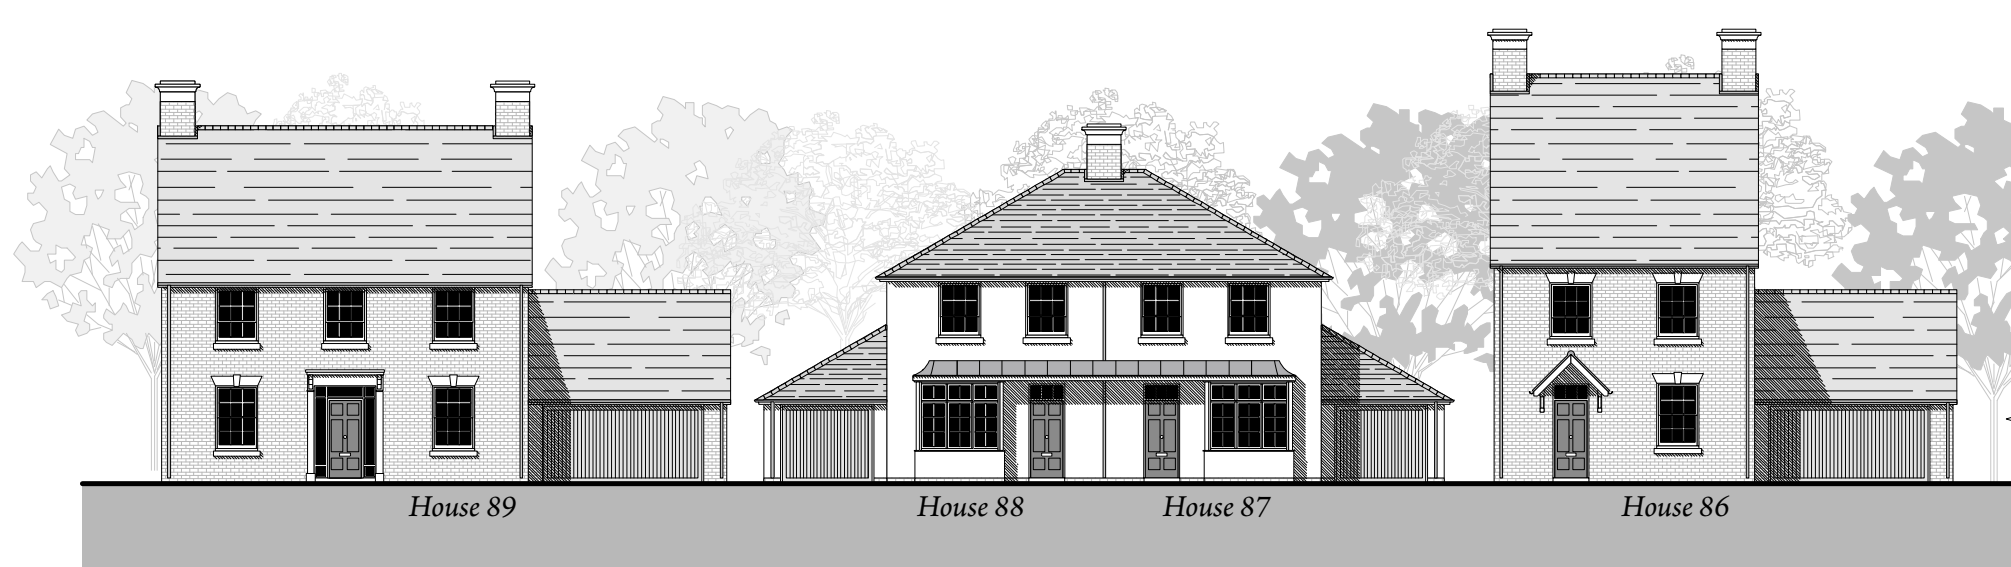


South elevation - Houses 83 to 89



South elevation - Houses 83 to 89

metres (1:200)

 

THIS DRAWING IS THE COPYRIGHT OF **HUW THOMAS ASSOCIATES** AND MAY NOT BE COPIED, ALTERED, OR REPRODUCED IN ANY WAY OR PASSED TO A THIRD PARTY WITHOUT THEIR WRITTEN AUTHORITY. ALL DIMENSIONS TO BE CHECKED ON SITE BEFORE COMMENCING WORK. ANY DISCREPANCIES SHOULD BE REPORTED TO THE PROJECT ARCHITECT IMMEDIATELY

PLANNING ISSUE

**JOB: Angel's Nursery,
Barnham**

FOR: West Sussex County Council

NOTES:

TITLE: **Houses 83 to 89 - South Elevation**

SCALE:
1:200 @ A3

DATE:
AUGUST 2016

DRAWING NO:
2124/96

REV:
-