





North elevation - Houses 83 to 89

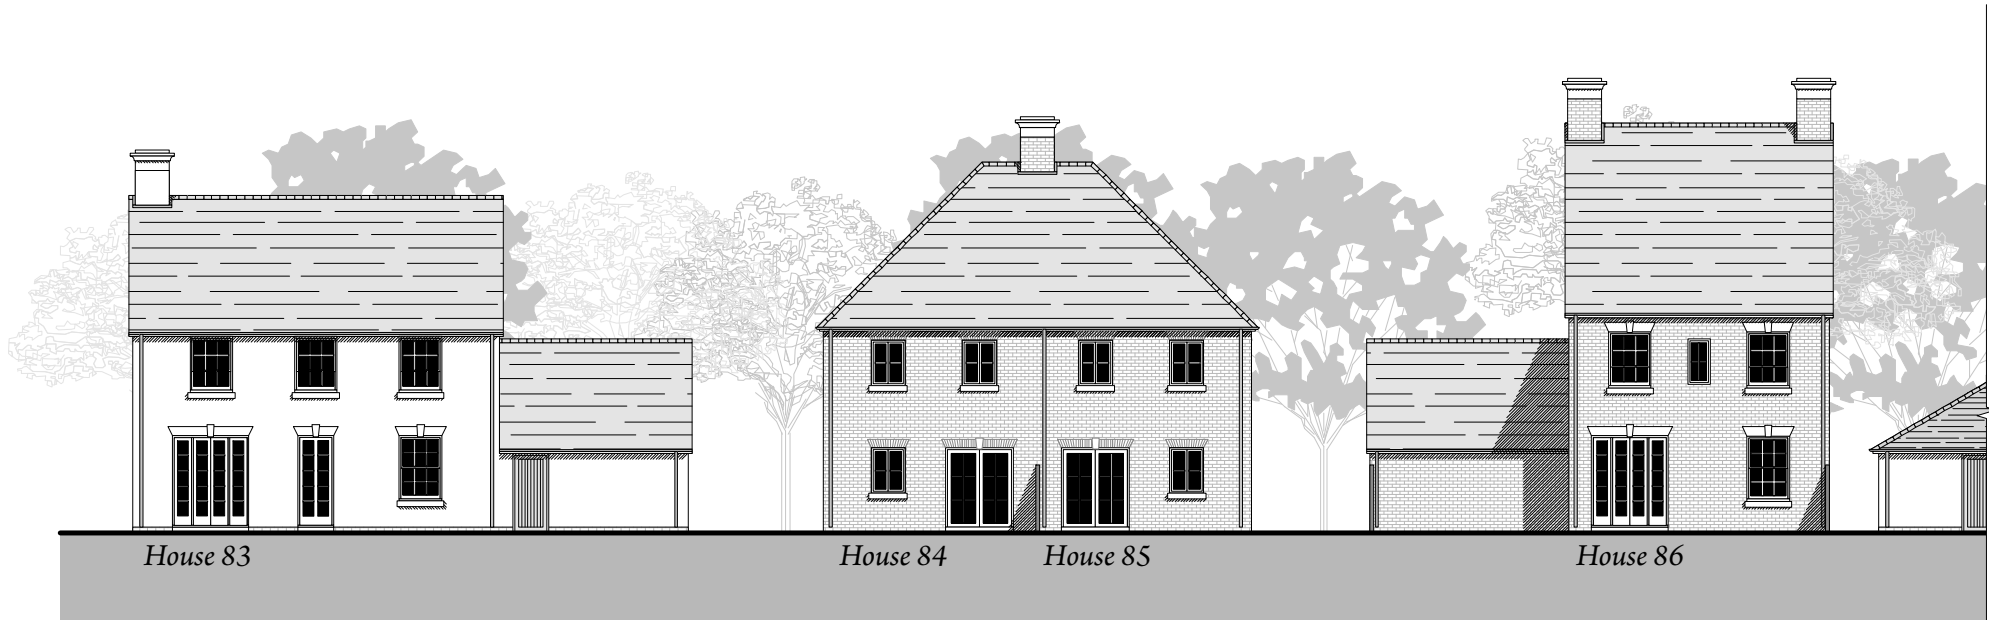

North elevation - Houses 83 to 89

 

THIS DRAWING IS THE COPYRIGHT OF **HUW THOMAS ASSOCIATES** AND MAY NOT BE COPIED, ALTERED, OR REPRODUCED IN ANY WAY OR PASSED TO A THIRD PARTY WITHOUT THEIR WRITTEN AUTHORITY. ALL DIMENSIONS TO BE CHECKED ON SITE BEFORE COMMENCING WORK. ANY DISCREPANCIES SHOULD BE REPORTED TO THE PROJECT ARCHITECT IMMEDIATELY

PLANNING ISSUE

**JOB: Angel's Nursery,
Barnham**

FOR: West Sussex County Council

NOTES:

TITLE: **Houses 83 to 89 - North Elevation**

SCALE: **1:200 @ A3**

DATE: **AUGUST 2016**

DRAWING NO: **2124/97**

REV: **-**