


House 86

South elevation - House 86




House 86


North elevation - House 86

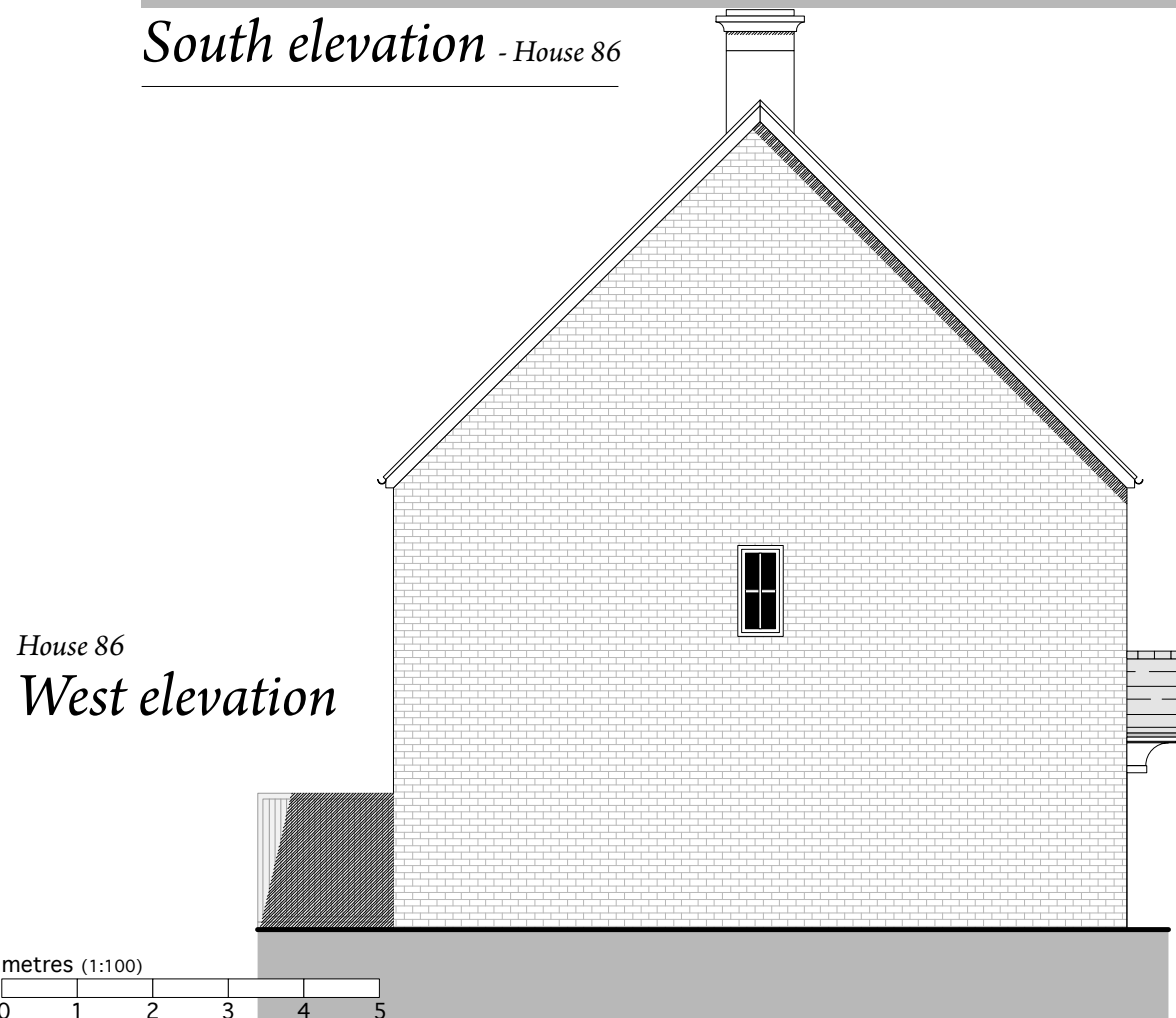

House 86
West elevation

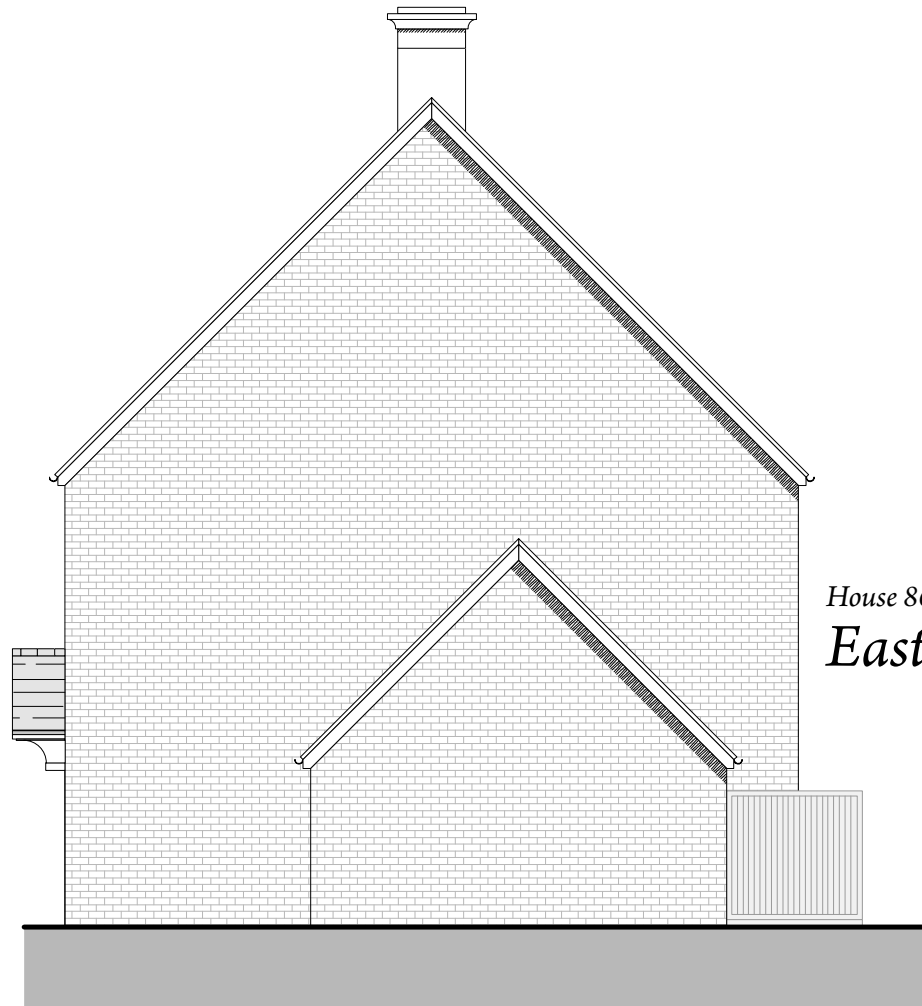

House 86
East elevation

 

THIS DRAWING IS THE COPYRIGHT OF **HUW THOMAS ASSOCIATES** AND MAY NOT BE COPIED, ALTERED, OR REPRODUCED IN ANY WAY OR PASSED TO A THIRD PARTY WITHOUT THEIR WRITTEN AUTHORITY. ALL DIMENSIONS TO BE CHECKED ON SITE BEFORE COMMENCING WORK. ANY DISCREPANCIES SHOULD BE REPORTED TO THE PROJECT ARCHITECT IMMEDIATELY

PLANNING ISSUE

JOB: Angel's Nursery, Barnham		
FOR: West Sussex County Council		
NOTES:		
TITLE: House 86 - Elevations		
SCALE: 1:100 @ A3	DATE: AUGUST 2016	
DRAWING NO: 2124/102	REV: -	