


Appendix A

PROPOSED MASTERPLAN

pedestrian
link
to The
Murrells



pedestrian/
cycle route

HUW
THOMAS
ARCHITECTS

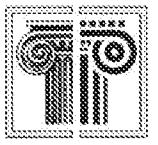

Marking House
Southgate Street
Worcester
Worcestershire
WR1 3EB
Tel: 01902 456169
Fax: 01902 477752
Email: paul@huwthomas
architects.co.uk

- Footpaths/cycle paths
- Access roads
- Shared access roads
- Raised table junctions
- Parking bays
- Existing trees
- Trees to be removed
- Proposed trees
- Sewer easement zones
- Ditch zones

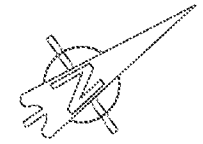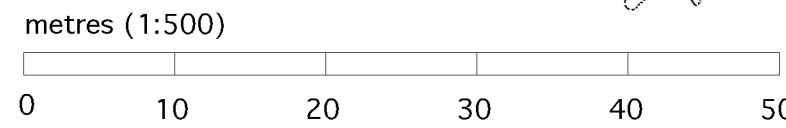

THIS DRAWING IS THE COPYRIGHT OF HUW THOMAS ASSOCIATES AND MAY NOT BE COPIED, ALTERED, OR REPRODUCED IN ANY WAY OR PASSED TO A THIRD PARTY WITHOUT THEIR WRITTEN AUTHORITY. ALL DIMENSIONS TO BE CHECKED ON SITE BEFORE COMMENCING WORK. ANY DISCREPANCIES SHOULD BE REPORTED TO THE PROJECT ARCHITECT IMMEDIATELY.

Affordable dwellings 30% - 28 units:

Plannning Issue

REVISIONS:	
JOB: Angel's Nursery, Barnham	
FOR: West Sussex County Council	
TITLE: Site Plan	
SCALE: 1:500 @ A2	DATE: AUGUST 2016
DRAWING NO: 2124/02	REV: -