



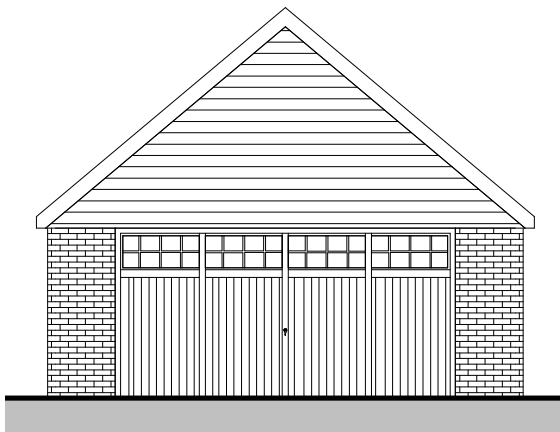


Existing West Elevation

1 : 100

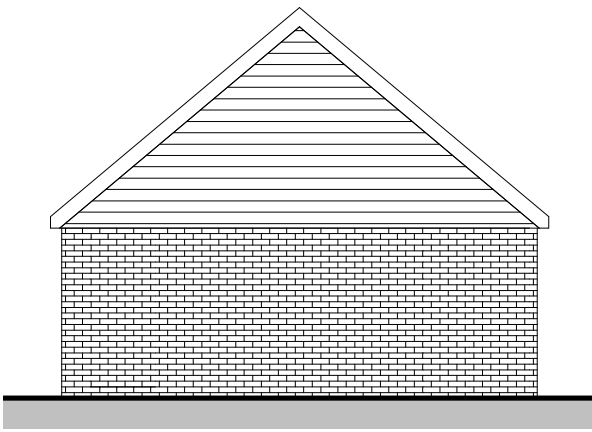


Existing East Elevation

1 : 100

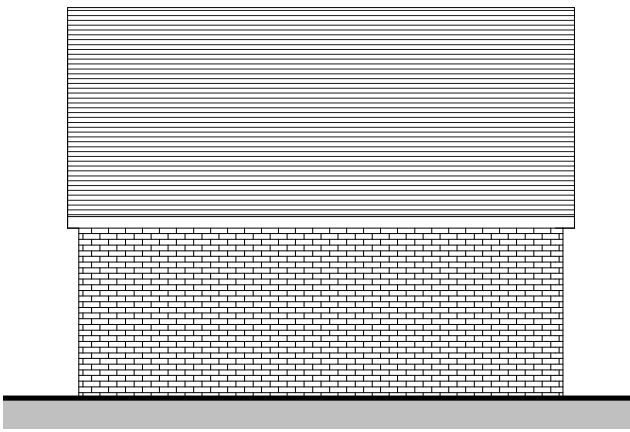


Existing South Elevation

1 : 100

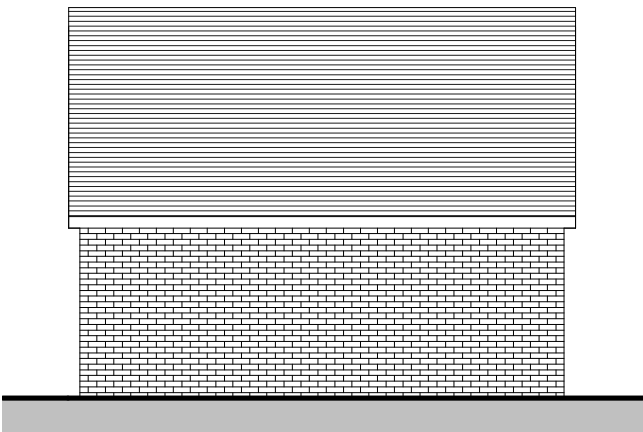


Existing North Elevation

1 : 100

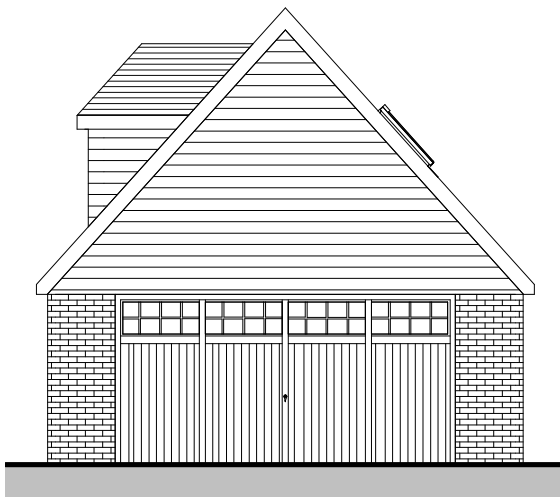


Proposed West Elevation

1 : 100

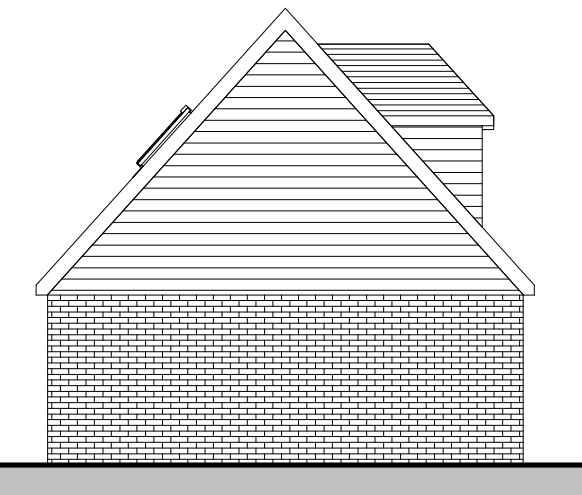


Proposed East Elevation

1 : 100

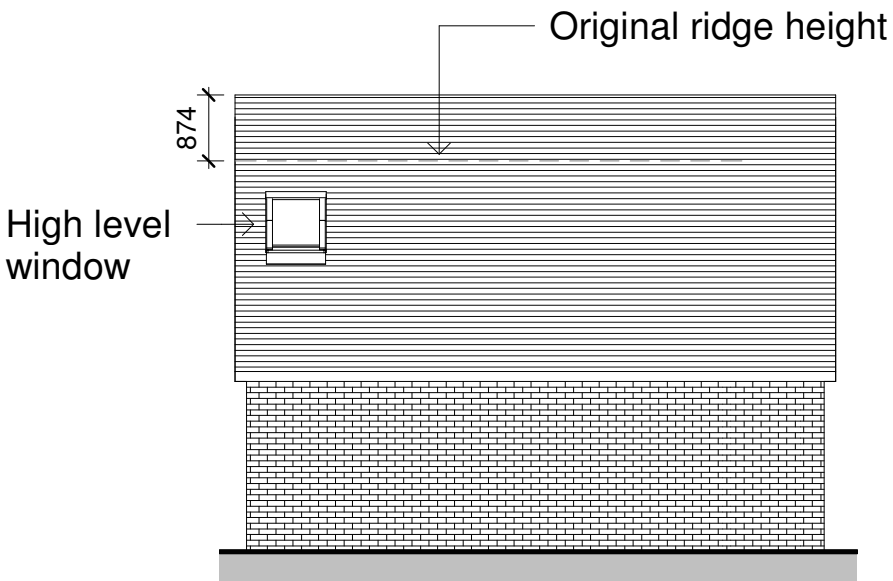



Proposed South Elevation

1 : 100

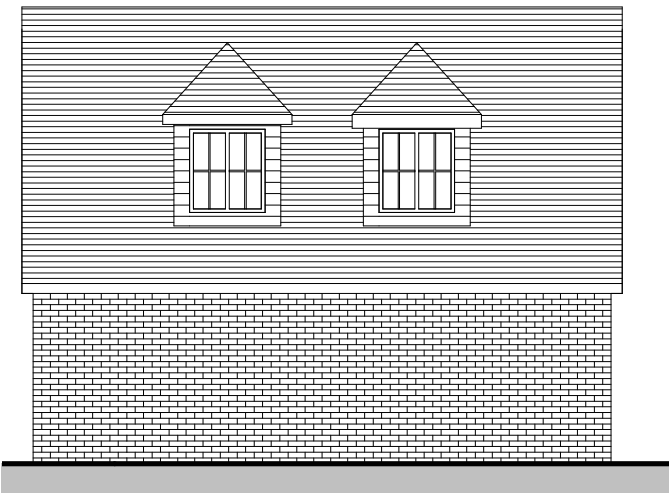

Proposed North Elevation

1 : 100

  

Tel: 0800 6127 664
www.yourhomeplans.co.uk

Your Home Plans




These drawings are for approval purposes. Materials and products should not be ordered based on scaling from drawings as errors may occur along existing building lines. All measurements and supporting elements are to be checked on site. Refer to Your Home Plans if any discrepancies are found.


Mr & Mrs Waters
25 Skylark Way
Barnham
West Sussex
PO22 0FA

Elevations


Project number	25SKY-21	A101
Date	1st April 2021	
Drawn by	JG	
Checked by	Checker	Scale
		1 : 100

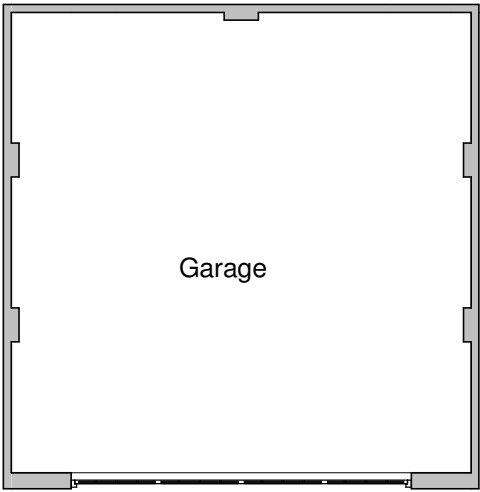


Existing Ground Floor
1 : 100

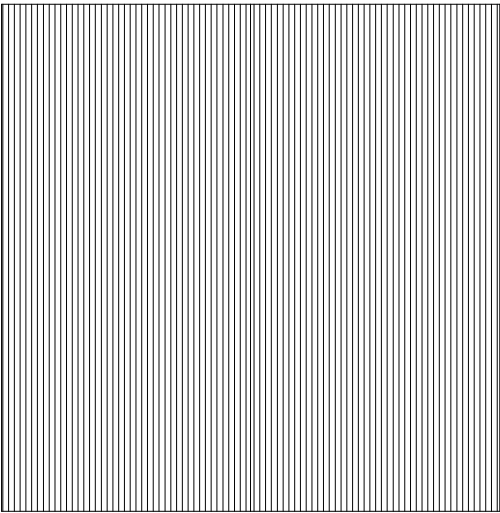


Existing Roof Plan
1 : 100

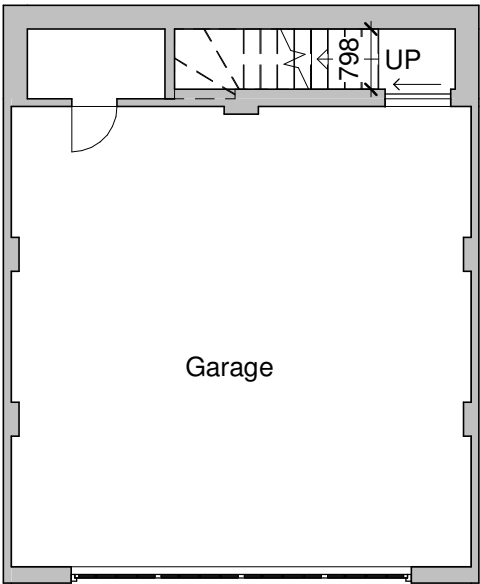

Proposed Ground Floor
1 : 100

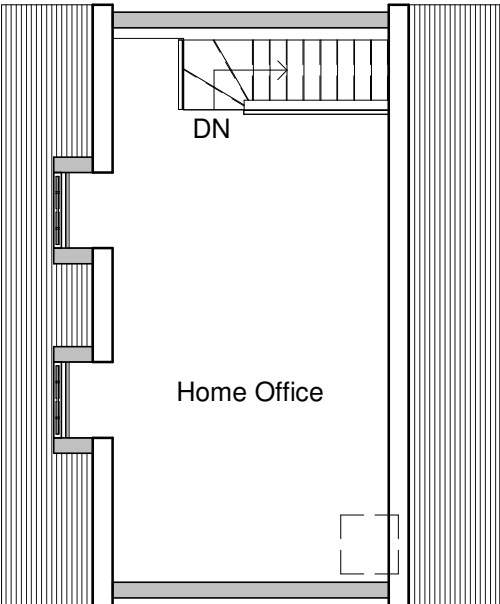

Proposed Loft Plan
1 : 100

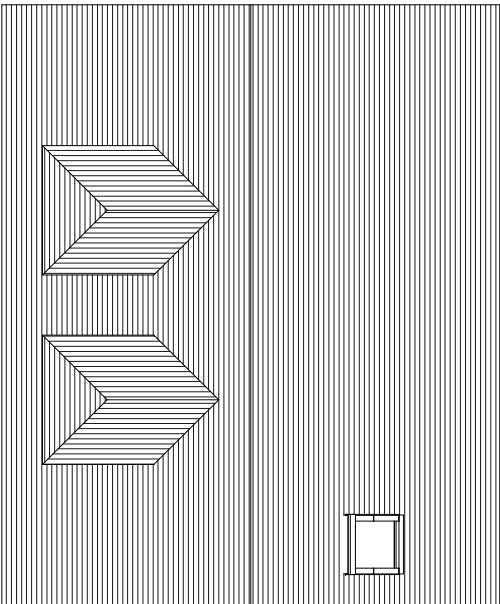

Proposed Roof Plan
1 : 100





Tel: 0800 6127 664
www.yourhomeplans.co.uk

Your Home Plans

These drawings are for approval purposes. Materials and products should not be ordered based on scaling from drawings as errors may occur along existing building lines. All measurements and supporting elements are to be checked on site. Refer to Your Home Plans if any discrepancies are found.

Floor Plans		
Project number	25SKY-21	A102
Date	1st April 2021	
Drawn by	JG	
Checked by	Checker	Scale 1 : 100