





EXISTING FRONT ELEVATION
1:50@A1




PROPOSED FRONT ELEVATION
1:50@A1

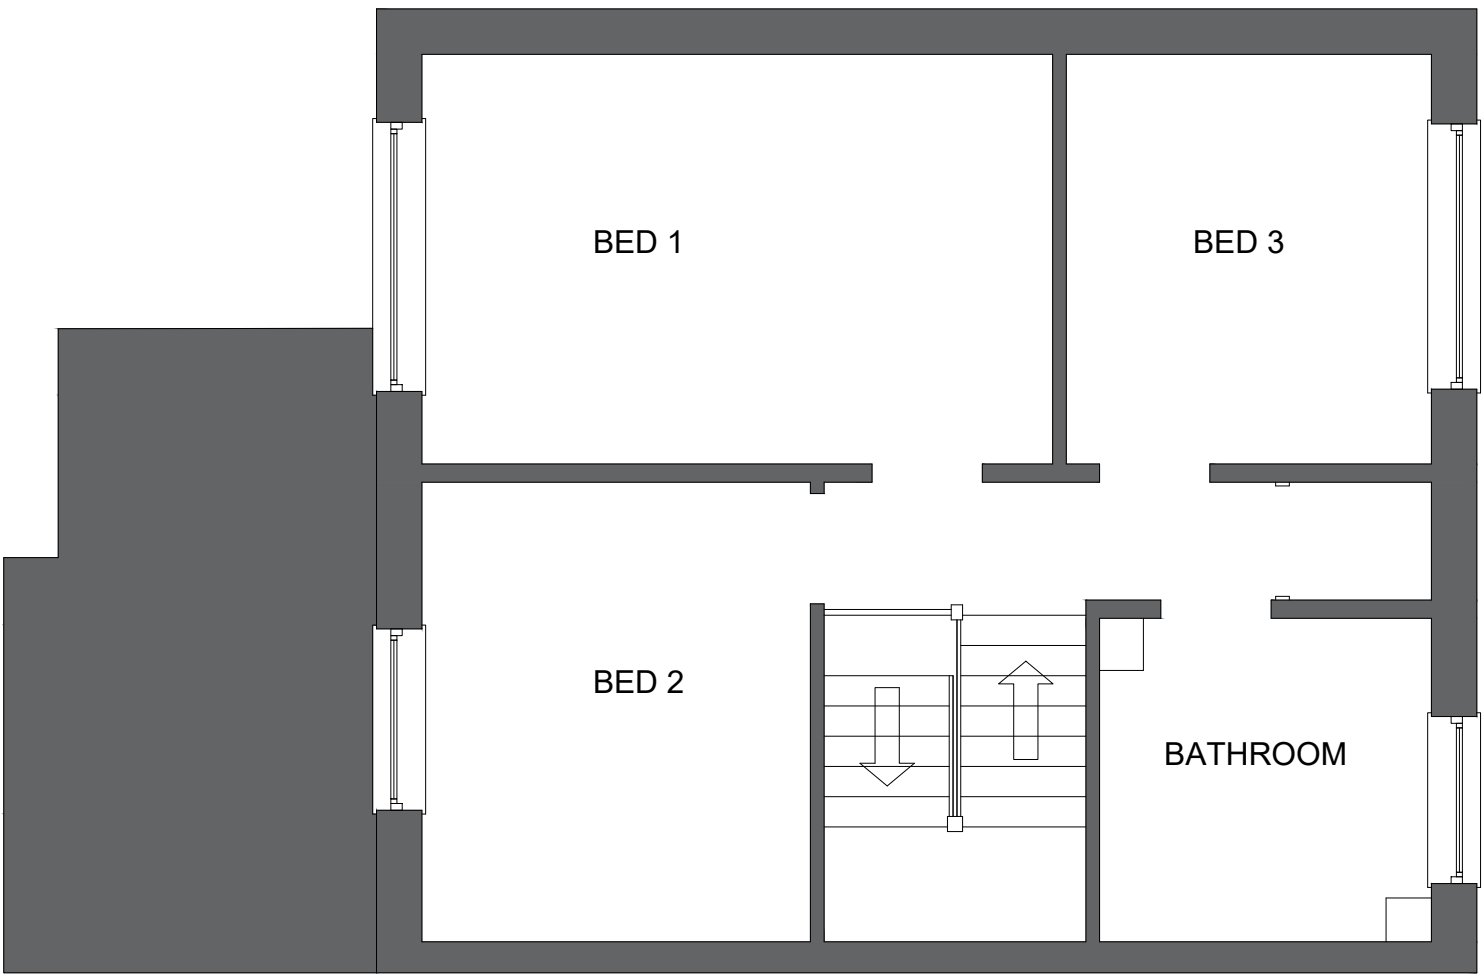


EXISTING FIRST FLOOR PLAN
1:50@A1

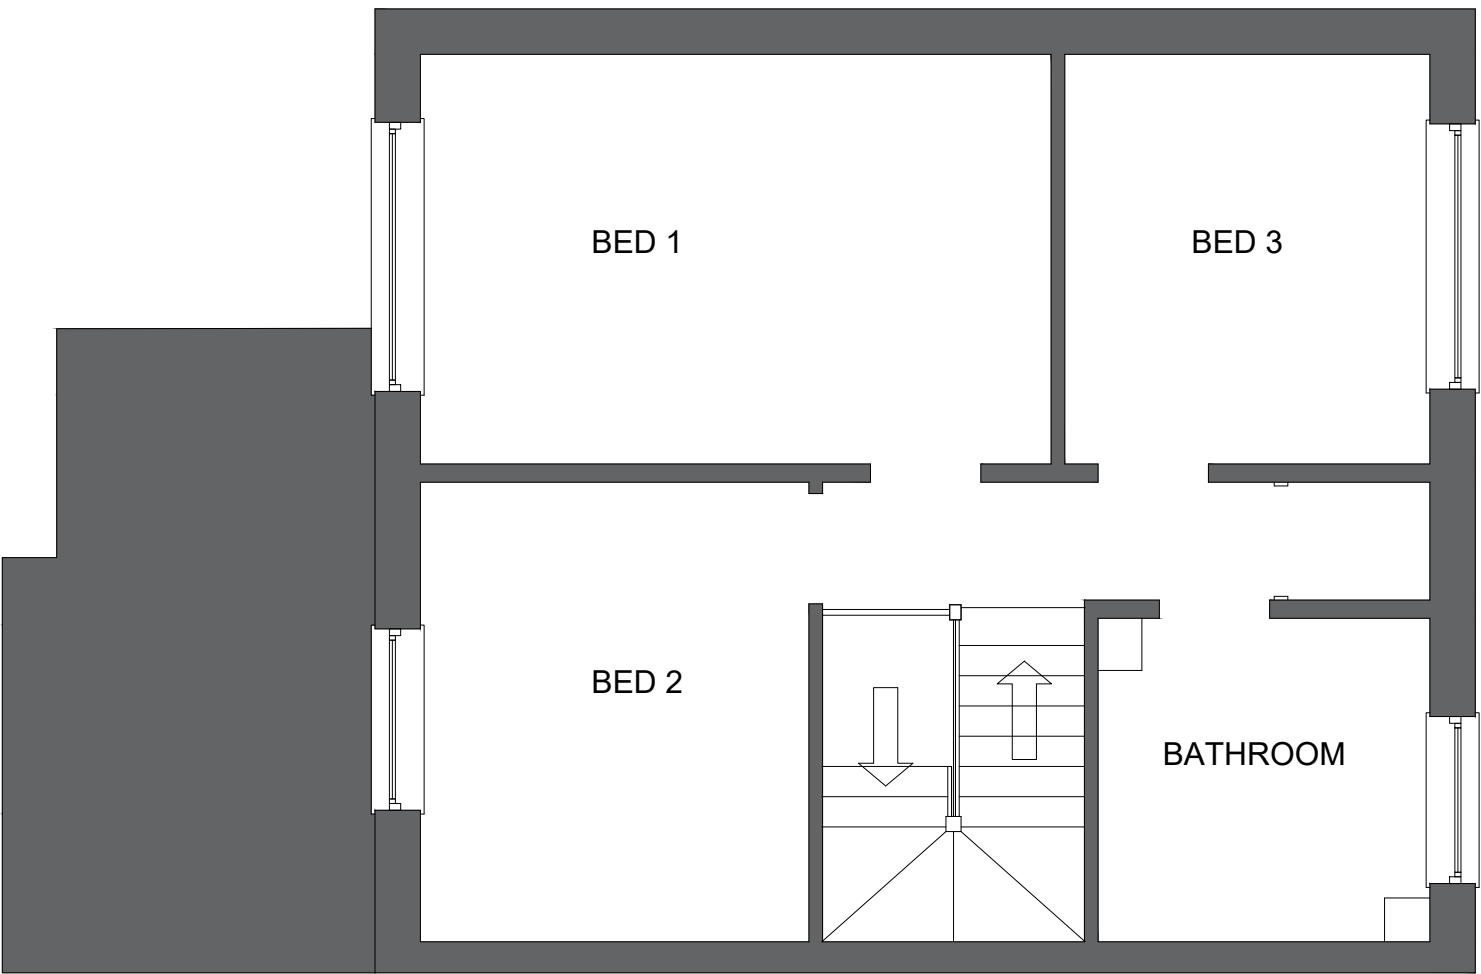


PROPOSED FIRST FLOOR PLAN
1:50@A1

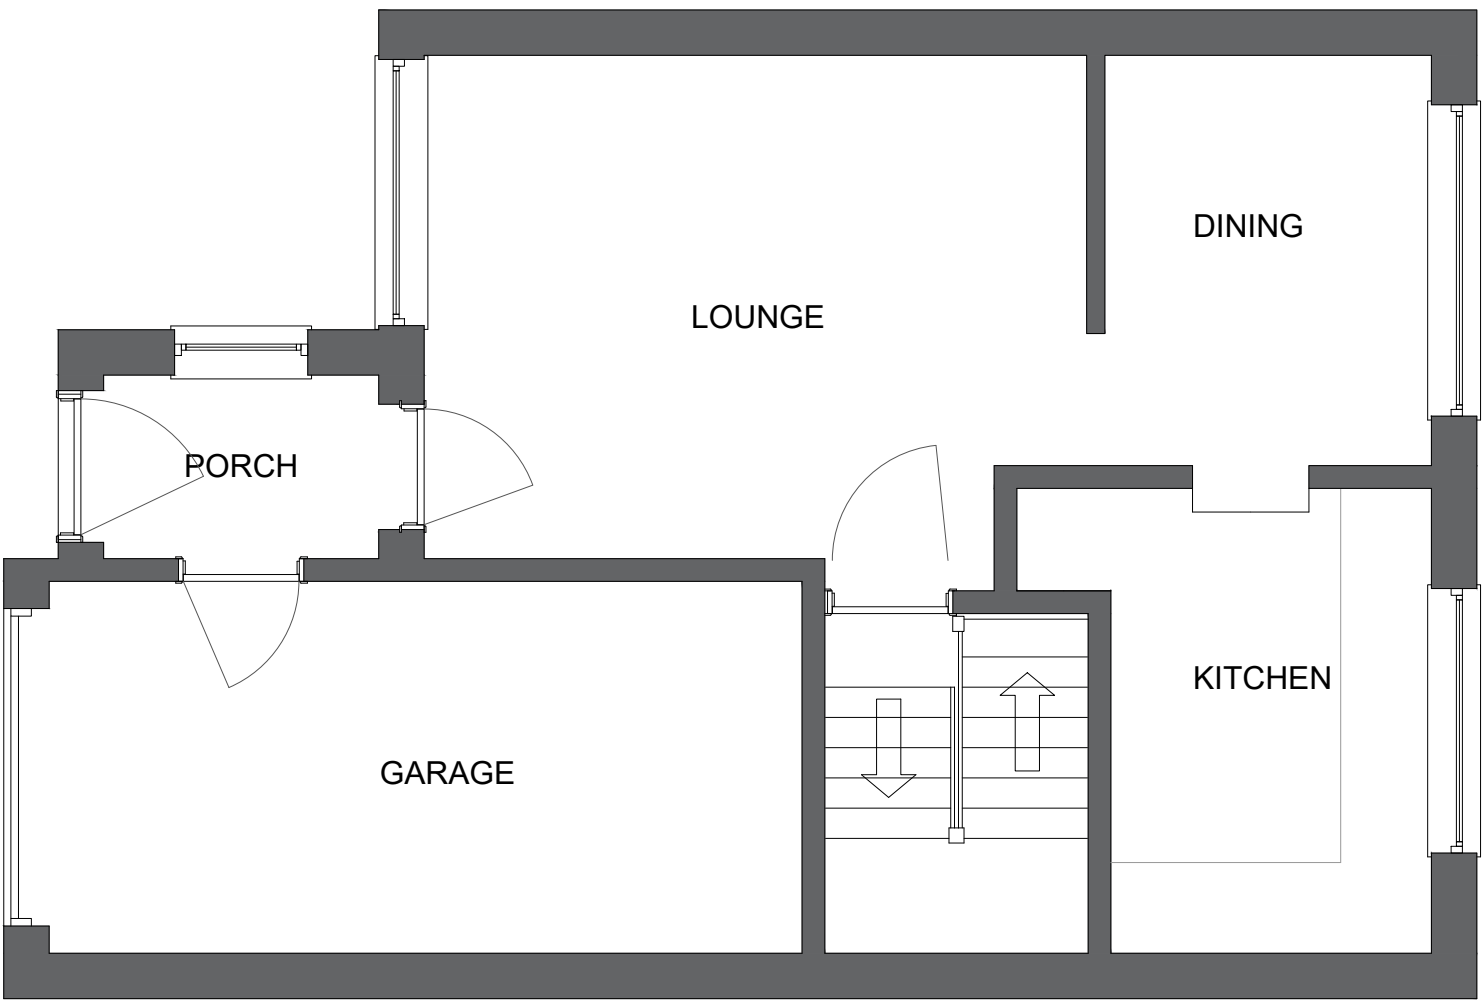

EXISTING GROUND FLOOR PLAN
1:50@A1

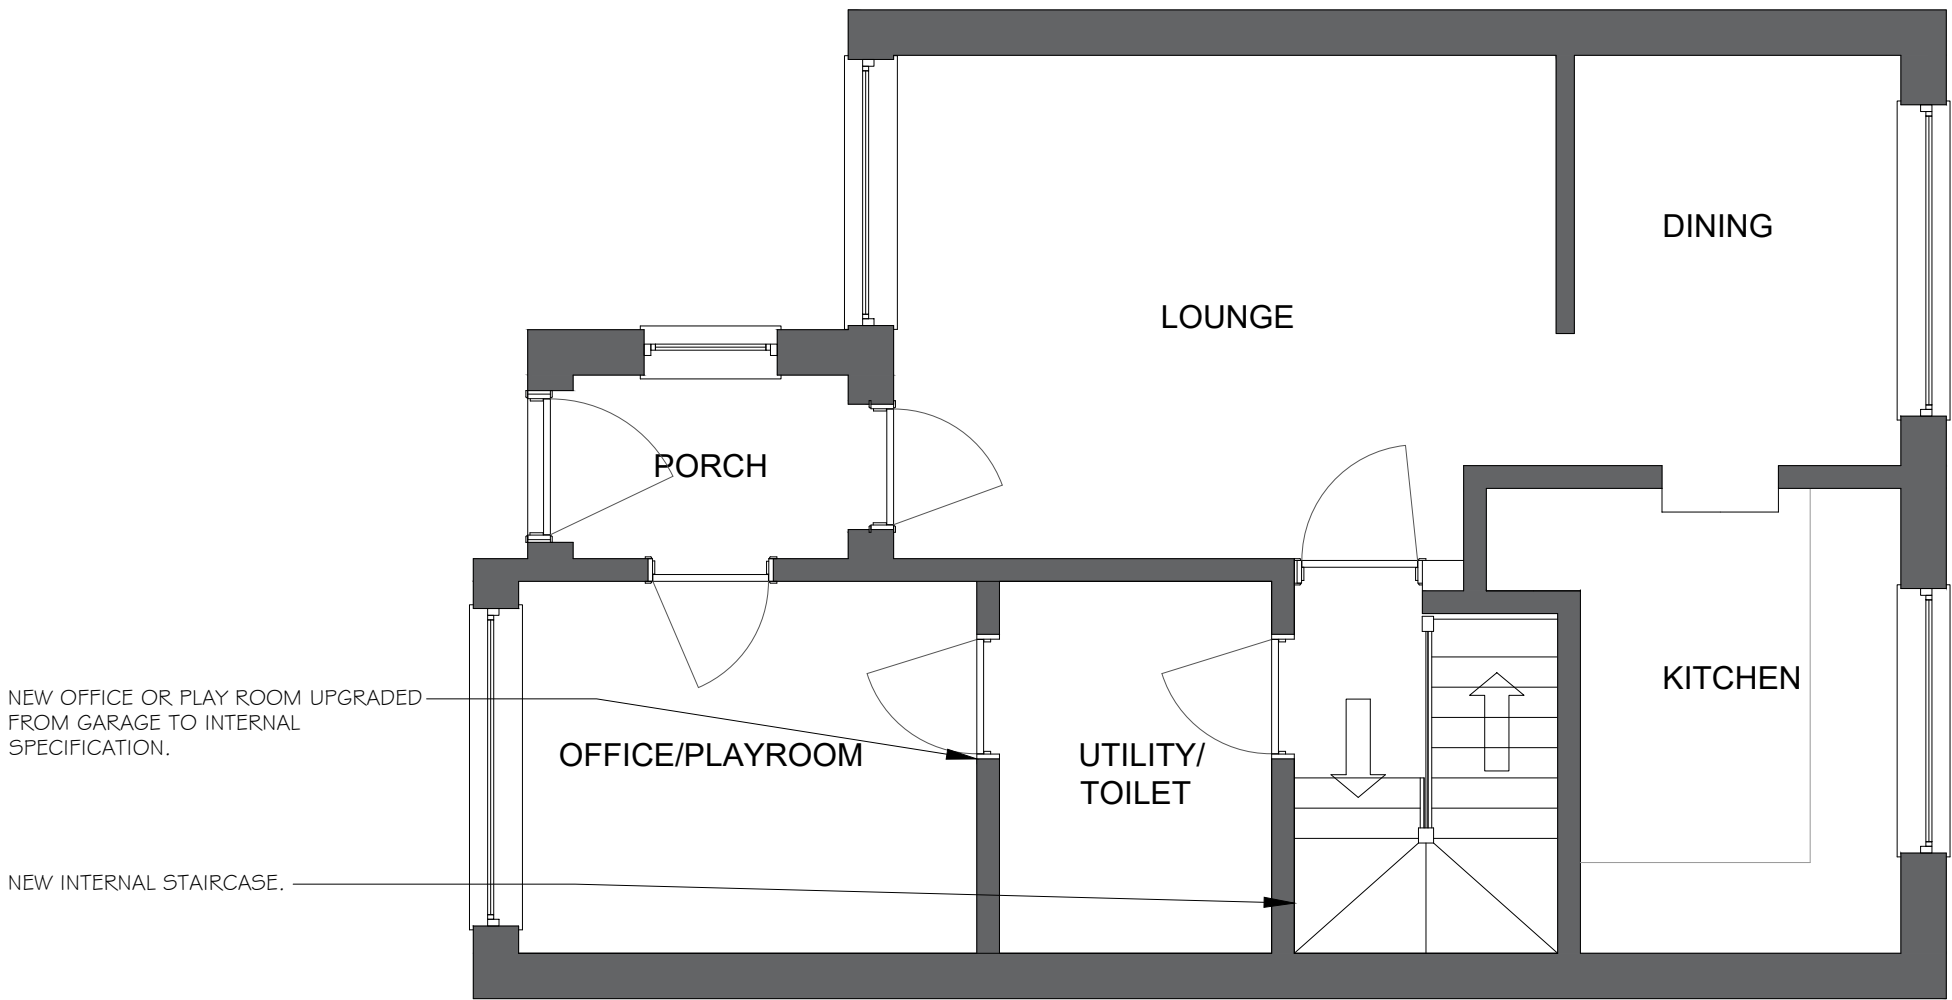

PROPOSED GROUND FLOOR PLAN
1:50@A1

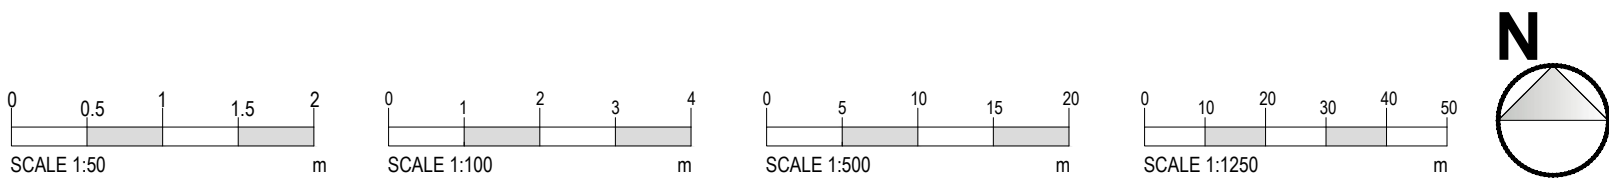

NOTES ORIGINAL A1

DO NOT SCALE FROM THIS DRAWING.
ALL DIMENSIONS TO BE CHECKED ON SITE.
COPYRIGHT PROTECTED.

REVISIONS:
REV A: 29/04/26 - FIRST FLOOR ANNOTATION AMENDED.

JOB TITLE:
PROPOSALS AT:
12 WARREN WAY,
BARNHAM,
BOGNOR REGIS,
PO22 0JX

LAWFUL DEVELOPMENT

CONTACT:
07988518827
dwilliams@willowarchitecture.co.uk

ASH AND KATHRYN
CLIENT:



DRAWING TITLE:
EXISTING AND PROPOSED

DRAWN BY: DTW
DATE: 31/03/26 SCALE: VARIES@A1

DRAWING NO: **2108-001A**