




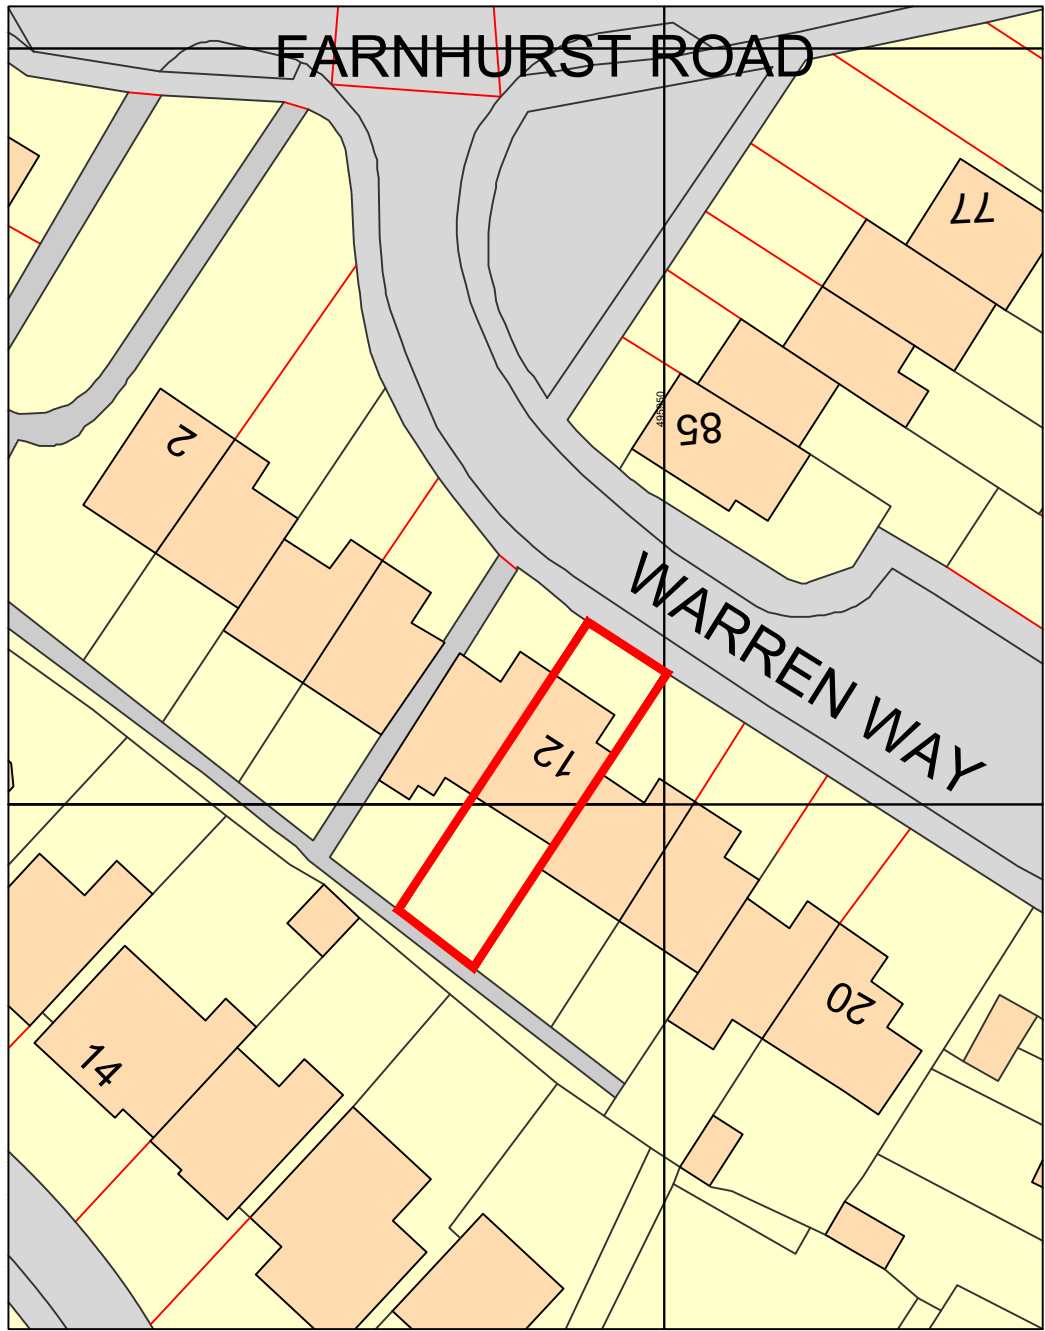


BLOCK PLAN
1:500@A1

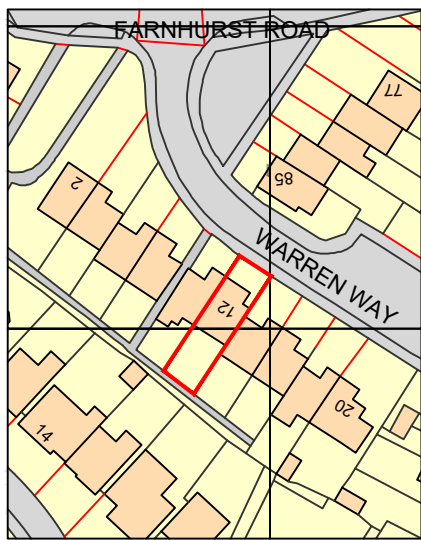

LOCATION PLAN
1:1250@A1

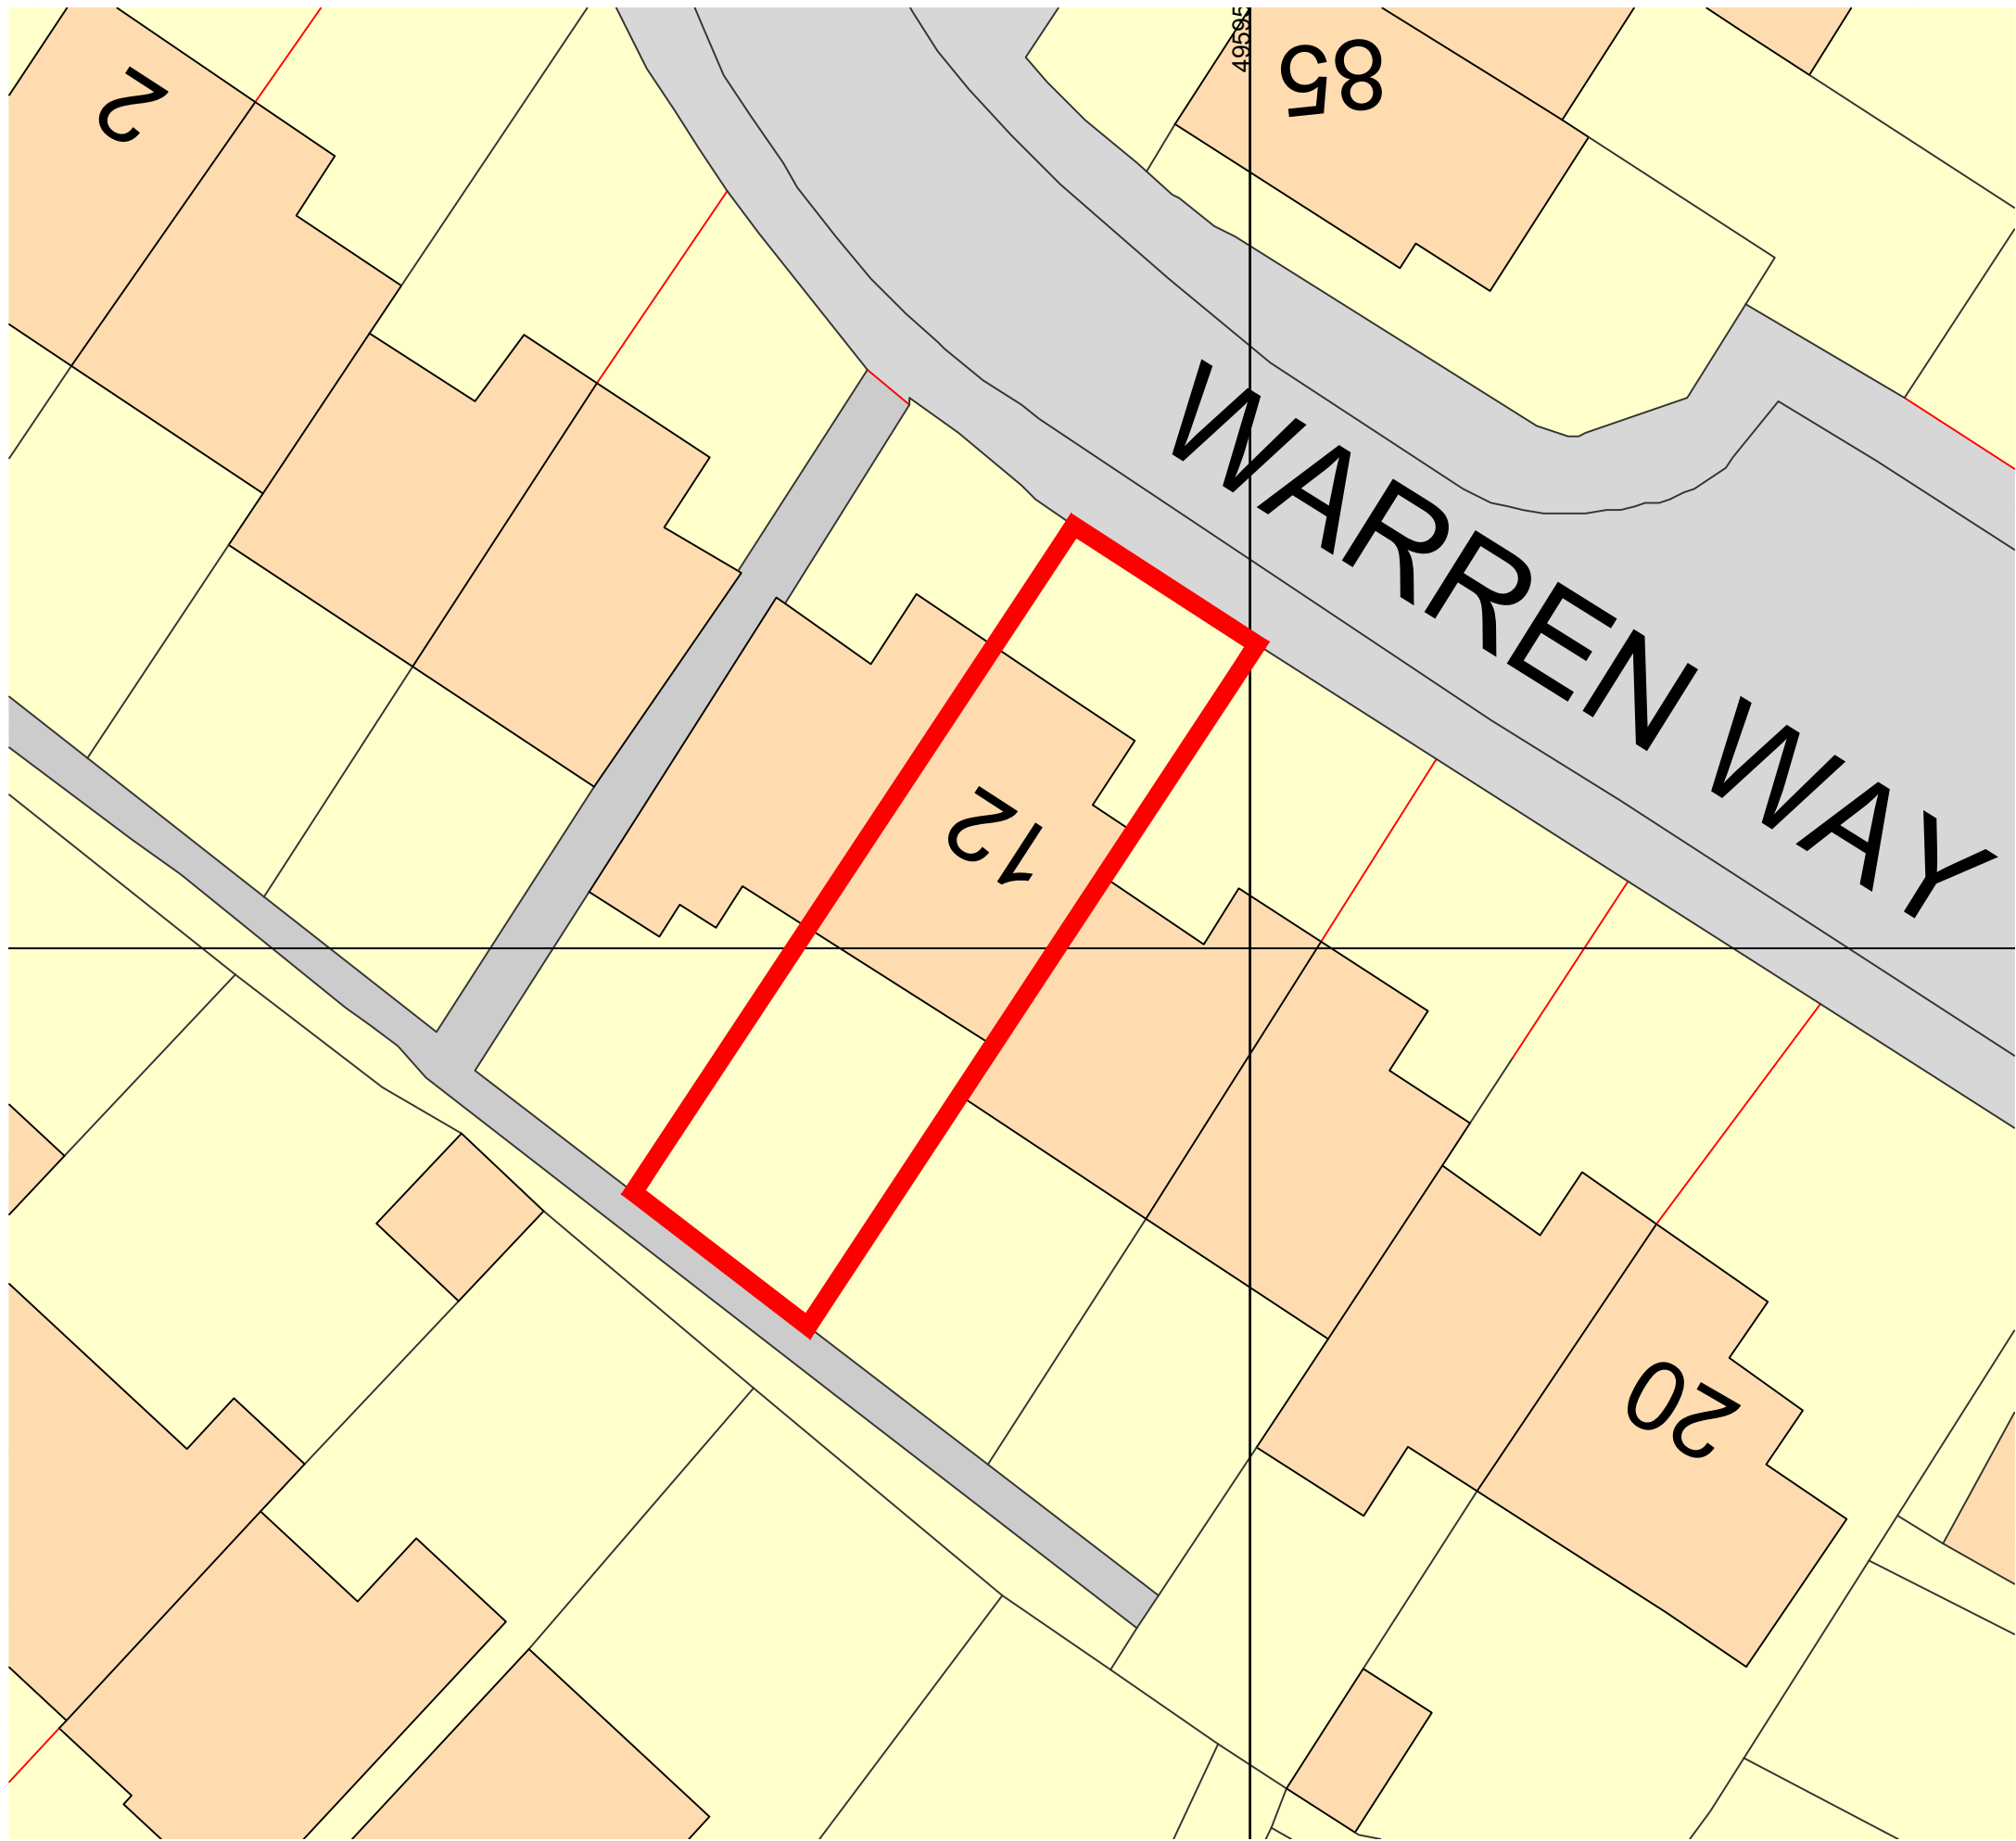

SITE PLAN
1:200@A1

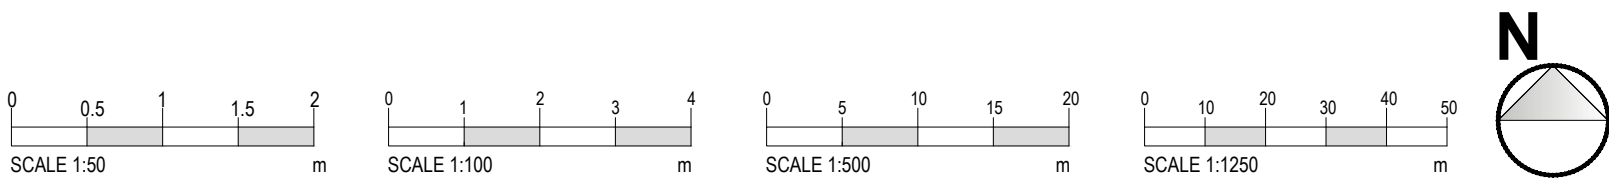

NOTES ORIGINAL A1

DO NOT SCALE FROM THIS DRAWING.
ALL DIMENSIONS TO BE CHECKED ON SITE.
COPYRIGHT PROTECTED.

REVISIONS:

REV A:

JOB TITLE:

PROPOSALS AT:
12 WARREN WAY,
BARNHAM,
BOGNOR REGIS,
PO22 0JX

LAWFUL DEVELOPMENT

CONTACT:
07988518827
dwilliams@willowarchitecture.co.uk

ASH AND KATHRYN

CLIENT:



DRAWING TITLE:
SITE, BLOCK AND LOCATION PLANS

DRAWN BY: DTW
DATE: 31/03/26 SCALE: VARIES@A1

DRAWING NO: 2108-100