


THIS DRAWING IS INDICATIVE ONLY AND MUST NOT BE RELIED UPON FOR CONSTRUCTION - UNLESS THE DRAWING IS NAMED AS 'CONSTRUCTION'.

ALL DIMENSIONS TO BE CHECKED AND VERIFIED WITH ANY DISCREPANCIES REPORTED TO PHILIPS SURVEYORS LLP.

THIS DRAWING REMAINS THE PROPERTY OF PHILIPS SURVEYORS AND MUST NOT BE COPIED OR REPRODUCED WITHOUT PRIOR WRITTEN PERMISSION.

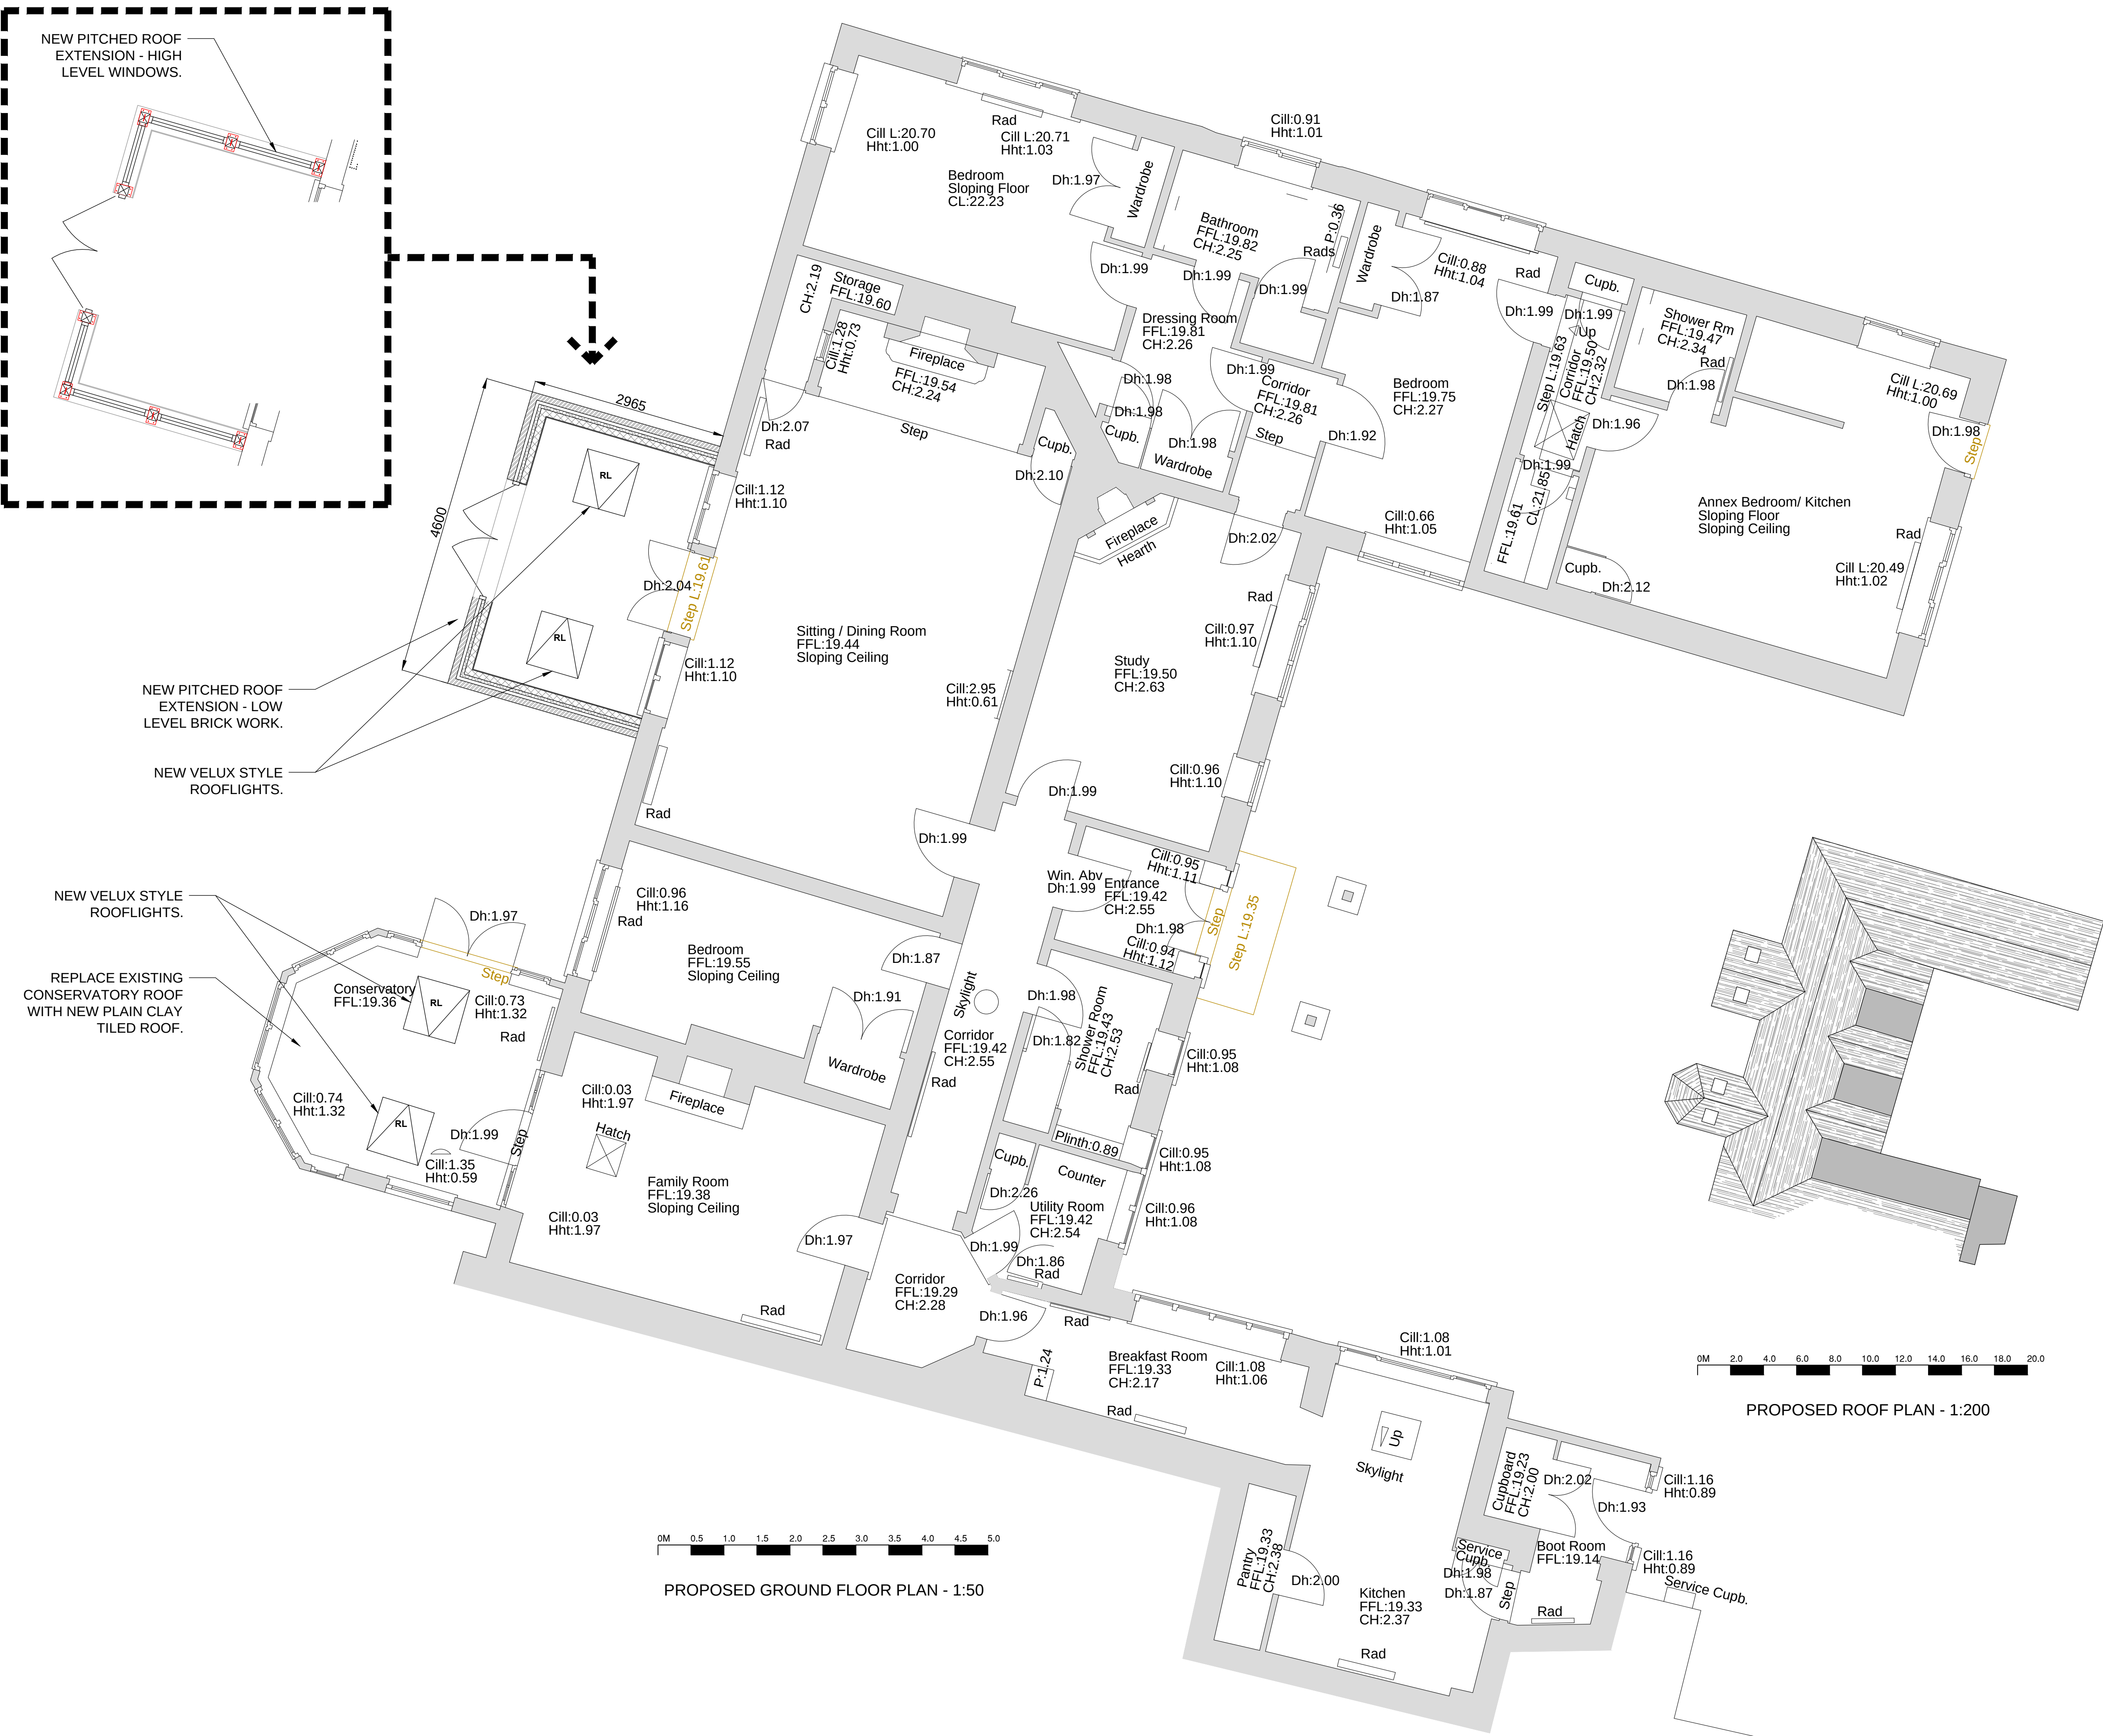

B	Minor Amendments	28.04.21	MAB
A	Minor Amendments	26.04.21	MAB
Rev.	Amendments	Date	Drw.

PS PHILIPS SURVEYORS
BUILDING SURVEYORS, DESIGNERS & CONSULTANTS

PHILIPS SURVEYORS LLP, THE OLD COACH HOUSE, 78 LOWER STREET, PULBOROUGH, WEST SUSSEX, RH20 2AA
TEL 01798 873222 FAX 01798 873444
EMAIL info@philips-surveyors.co.uk
www.philipscharteredsurveyors.co.uk

RICS

CLIENT:

MS MARGARET LE MAY
BARNCROFT, WANDLEYS LANE,
EASTERGATE, WEST SUSSEX. PO20 3SE

PROJECT:

BARNCROFT, WANDLEYS LANE,
EASTERGATE, WEST SUSSEX. PO20 3SE

DRAWING TITLE:

PLANNING

PROPOSED GROUND FLOOR PLAN &
ROOF PLAN

DRAWN: MAB	JOB NO: BC2021	SCALE: @A1
CHECKED: POW	DRAWING NO: PL-PR1	REV: B
DATE: APR 21		

© PHILIPS SURVEYORS LLP.

