



Location Plan
1:1250

Address
Land North Of Sunnyside Cottages, Yapton Road, Barnham

Drawing
Site:
Location Plan

Scale @ A3
1:1250

Date
09.10.2018

Issue Date
09.10.2018


Drawn By BK	Checked By BK
----------------	------------------

Job No.
1804SU

Drawing No.
000

Revision
###

Status
For Comment

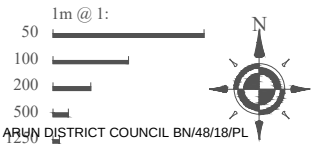


tel: 01243 201 102
email: enquiries@manorwood.co.uk
web: www.manorwood.co.uk



Studio 5
Chilgrove Business Centre
Chilgrove
Nr Chichester
West Sussex
PO18 9HU

This drawing is the copyright of Manorwood Construction Ltd.
Do not scale from this drawing except for Local Authority planning purposes
All dimensions must be checked on site prior to commencement of works

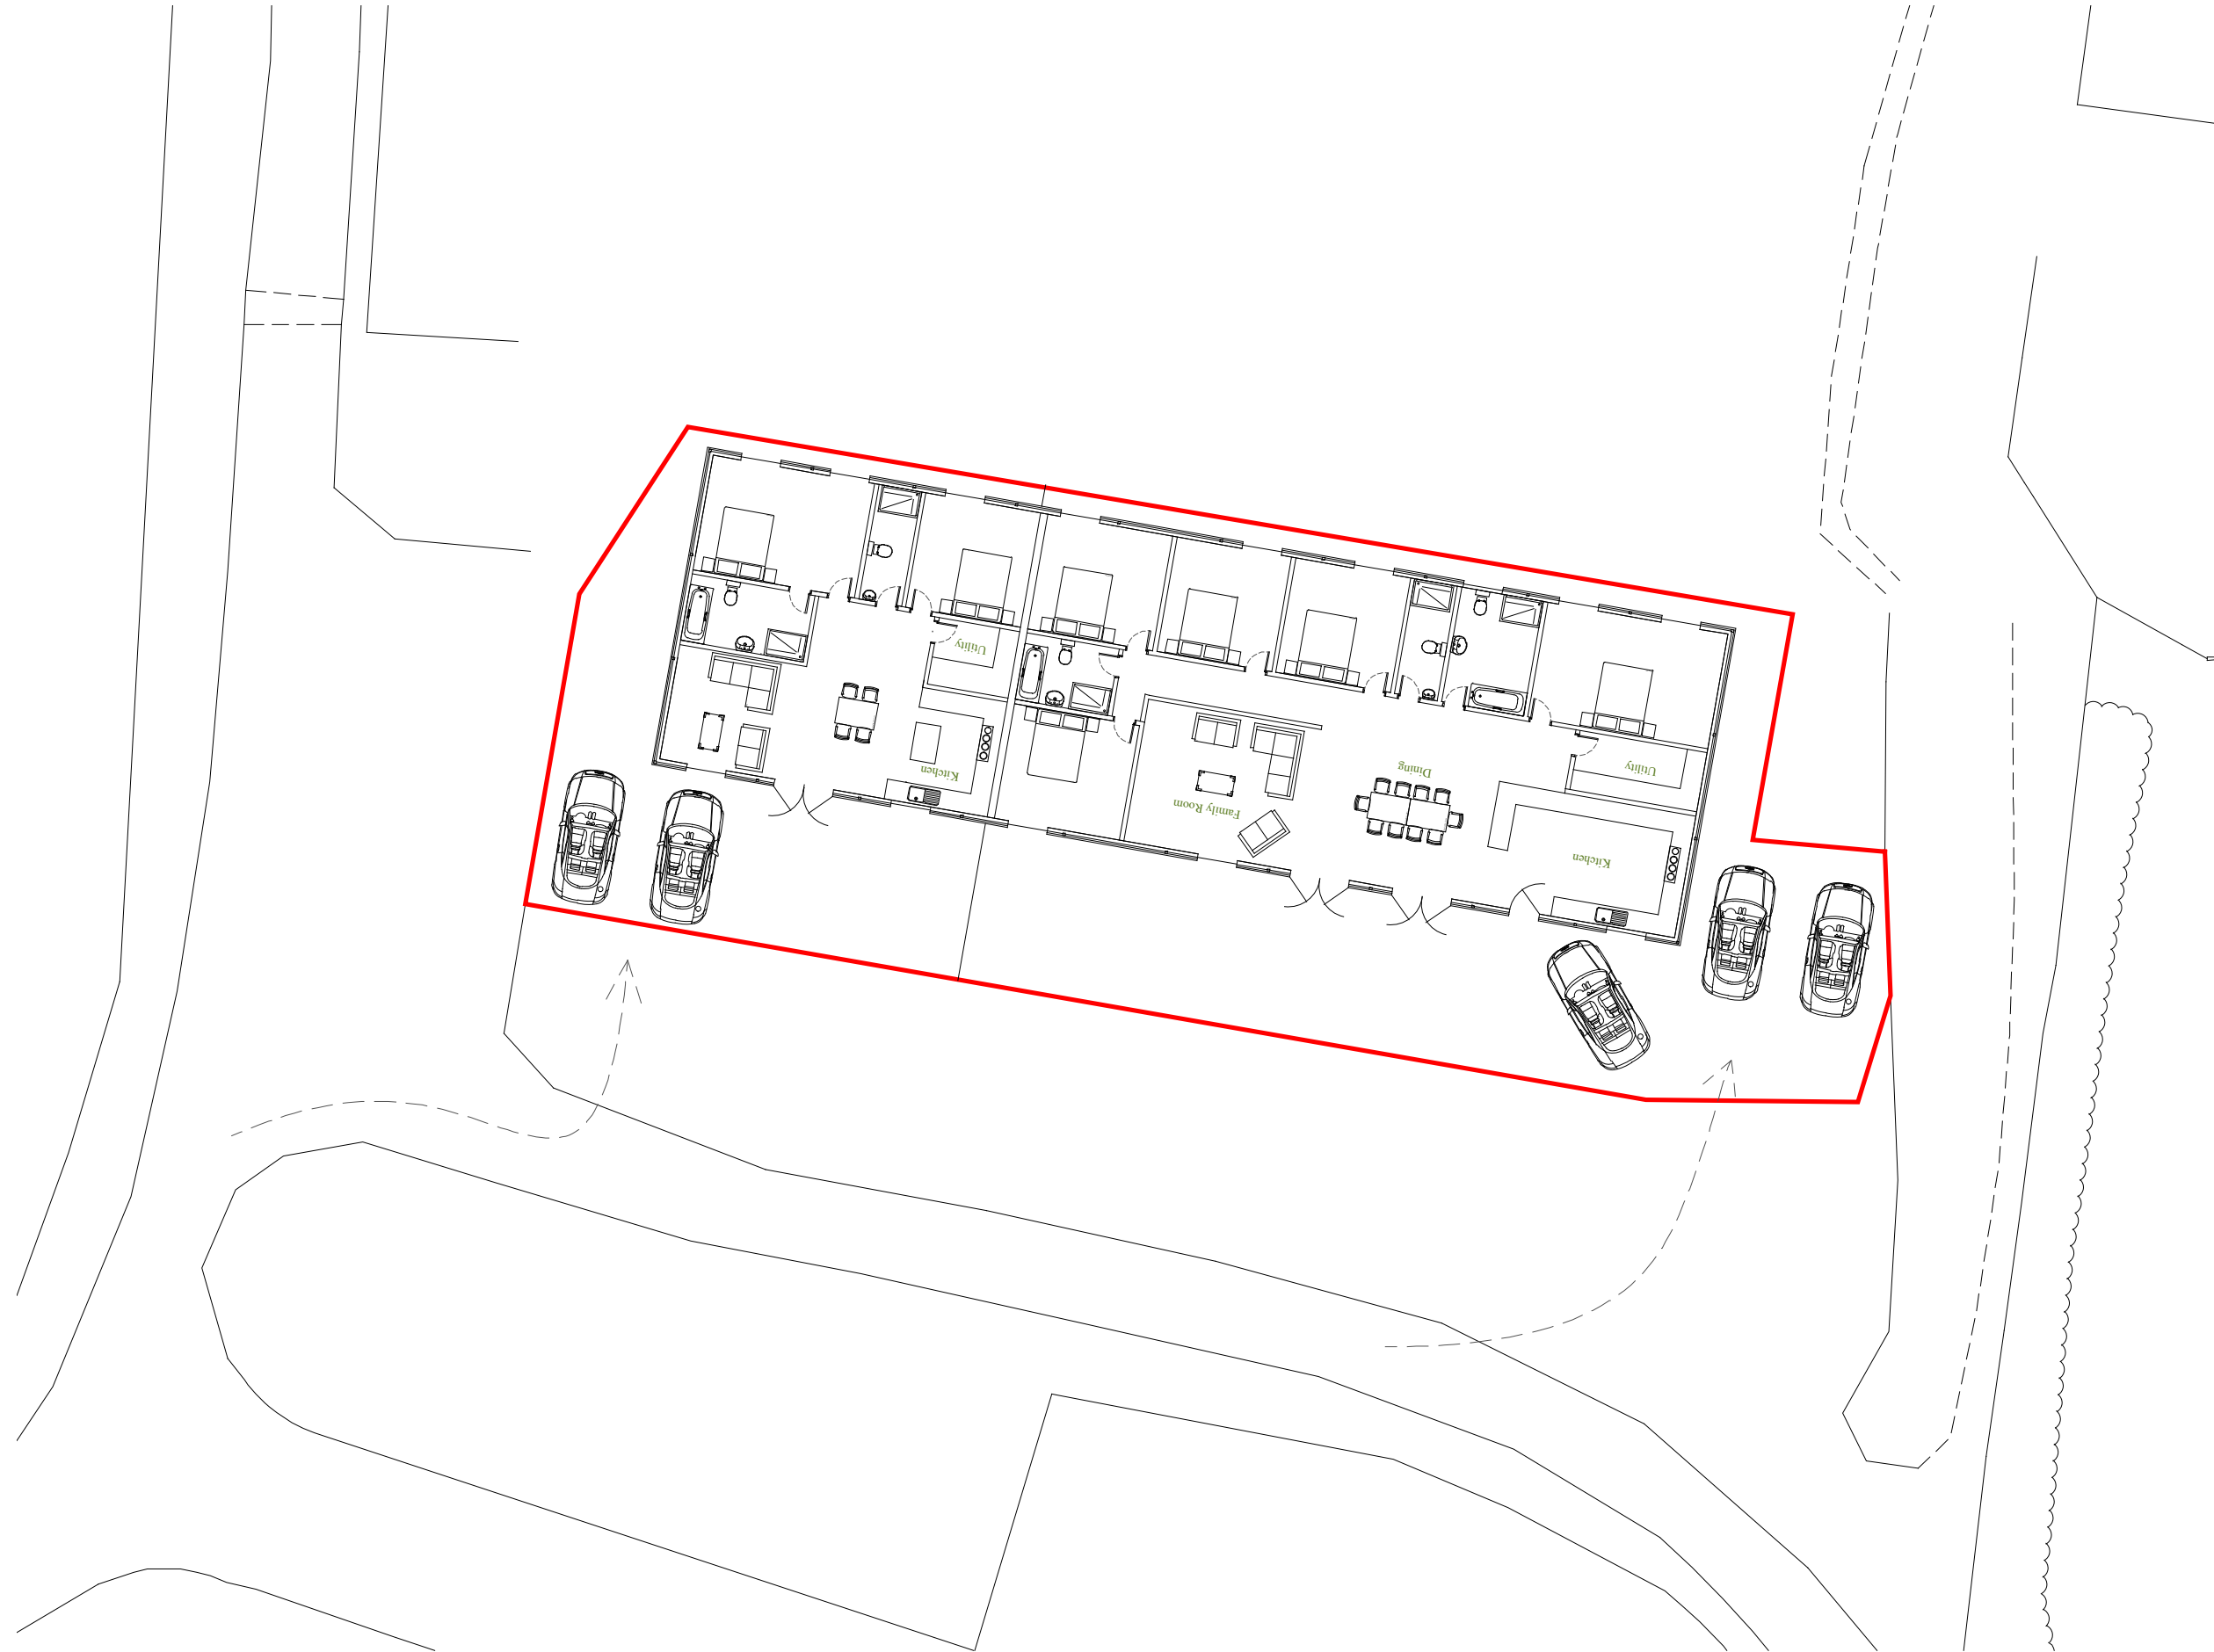

Block Plan

1:200

Address

Land North Of Sunnyside Cottages, Yapton Road, Barnham

Drawing

Approved:

Block Plan

Scale @ A3

1:200

Date

09.10.2018

Issue Date

09.10.2018

Drawn By

BK

Checked By

BK

Job No.

1804SU

Drawing No.


001

Revision

###

Status

For Comment

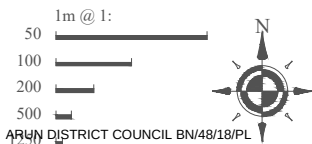


tel: 01243 201 102
email: enquiries@manorwood.co.uk
web: www.manorwood.co.uk




Studio 5
Chilgrove Business Centre
Chilgrove
Nr Chichester
West Sussex
PO18 9HU

This drawing is the copyright of Manorwood Construction Ltd.
Do not scale from this drawing except for Local Authority planning purposes
All dimensions must be checked on site prior to commencement of works

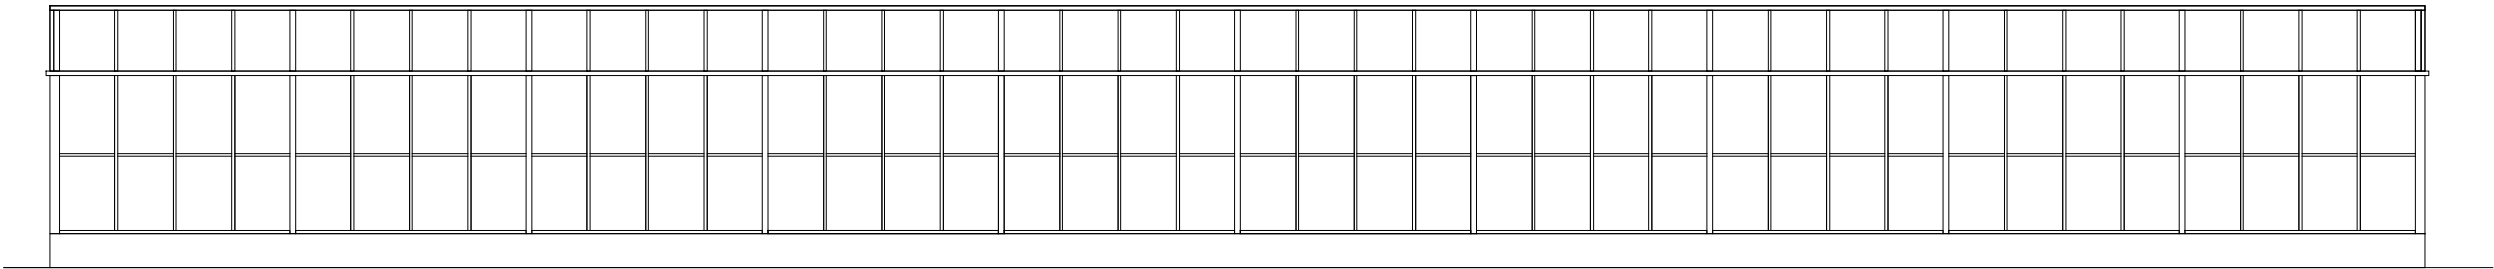

Existing South

1:100

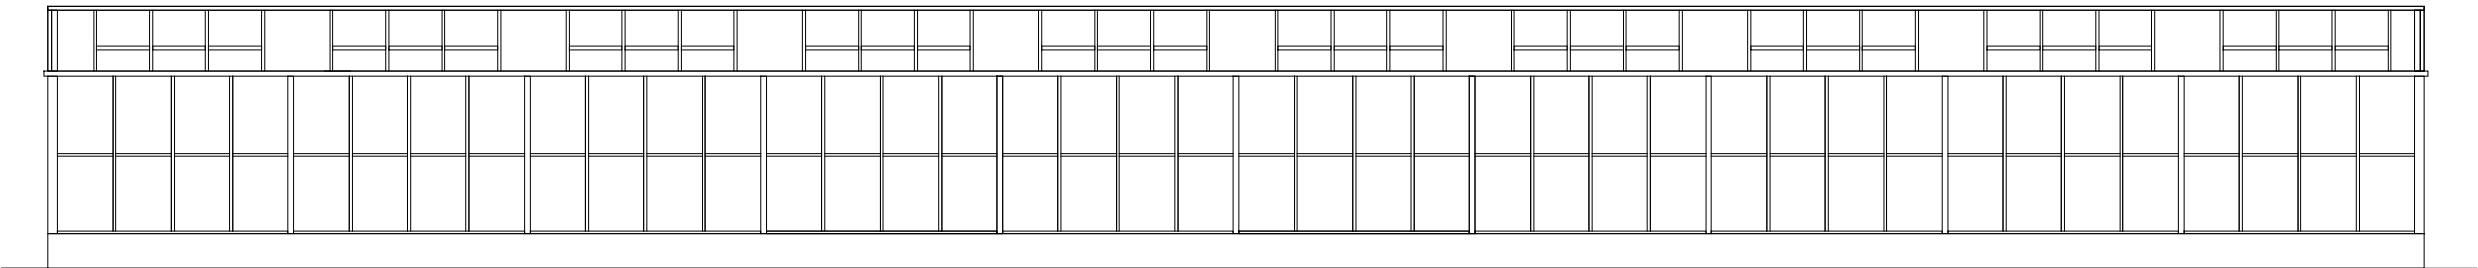

Existing North

1:100

Address

Land North Of Sunnyside Cottages, Yapton Road, Barnham

Drawing

Existing

Scale @ A3

1:100

Date

09.10.2018

Issue Date

09.10.2018

Drawn By

BK

Checked By

BK

Job No.

1804SU

Drawing No.


100

Revision

###


Status

For Comment

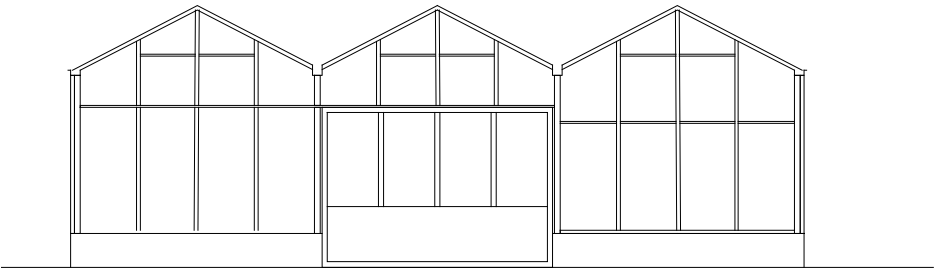

Existing West

1:100

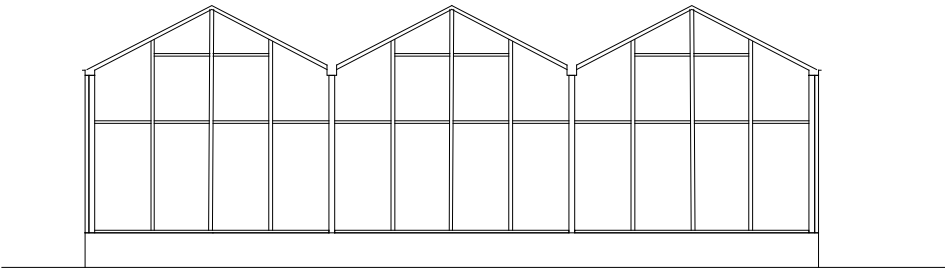

Existing east

1:100



Existing Floor Plan

1:100

Address

Land North Of Sunnyside Cottages, Yapton Road, Barnham

Drawing

Existing

Scale @ A3

1:100

Date

09.10.2018

Issue Date

09.10.2018

Drawn By

BK

Checked By

BK

Job No.

1804SU

Drawing No.


101

Revision

###

Status

For Comment

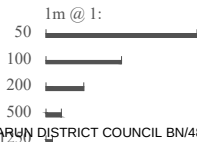


tel: 01243 201 102
email: enquiries@manorwood.co.uk
web: www.manorwood.co.uk




Studio 5
Chilgrove Business Centre
Chilgrove
Nr Chichester
West Sussex
PO18 9HU

This drawing is the copyright of Manorwood Construction Ltd.
Do not scale from this drawing except for Local Authority planning purposes
All dimensions must be checked on site prior to commencement of works

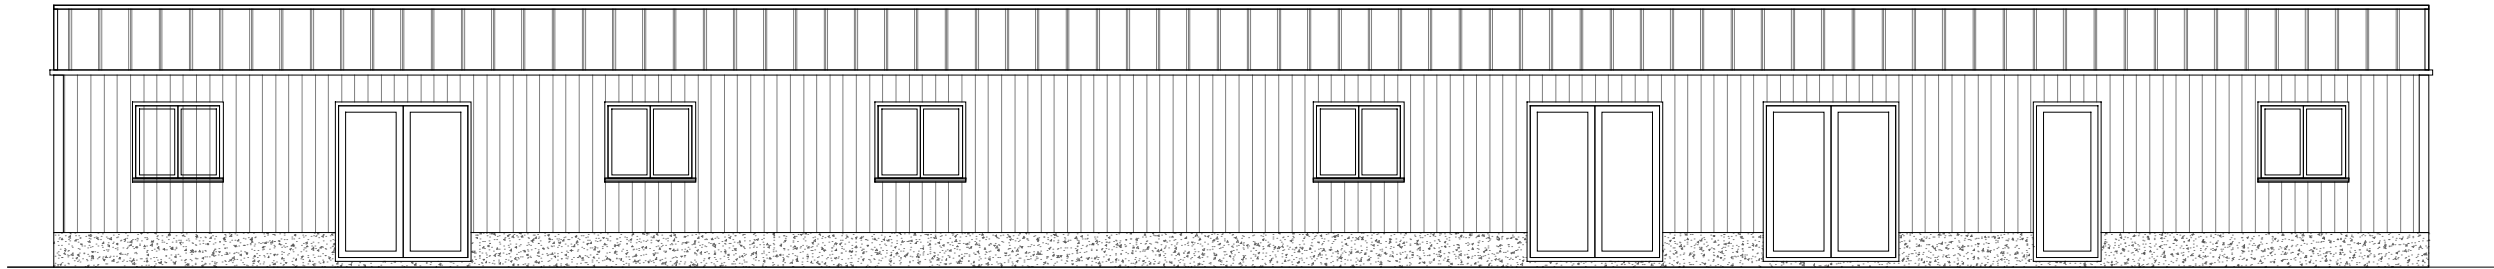

Proposed South

1:100

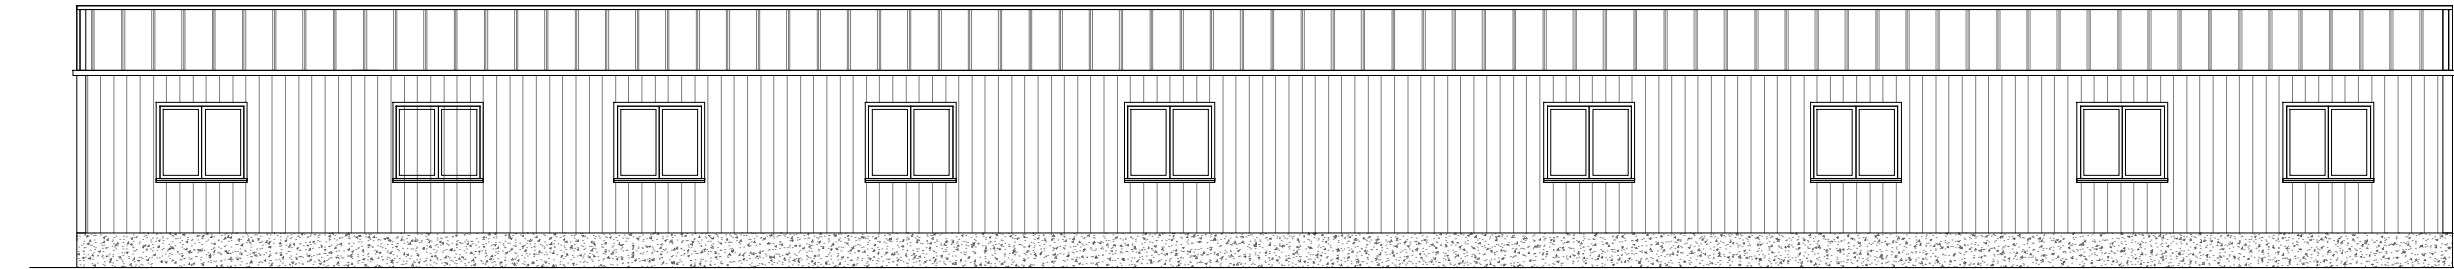

Proposed North

1:100

Address

Land North Of Sunnyside Cottages, Yapton Road, Barnham

Drawing

Approved:

Elevations

Scale @ A3

1:100

Date

09.10.2018

Issue Date

09.10.2018

Drawn By

BK

Checked By

BK

Job No.

1804SU

Drawing No.


200

Revision

###


Status

For Comment

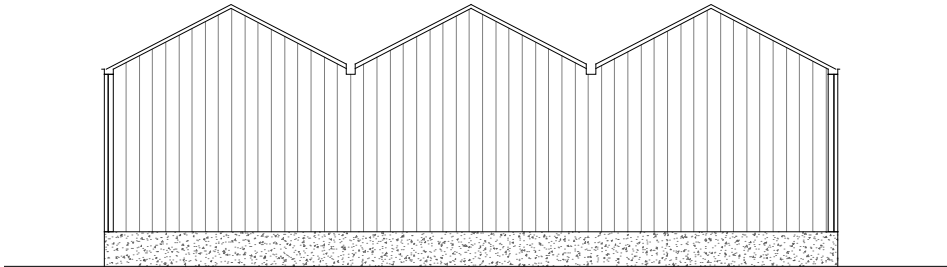


Proposed West

1:100

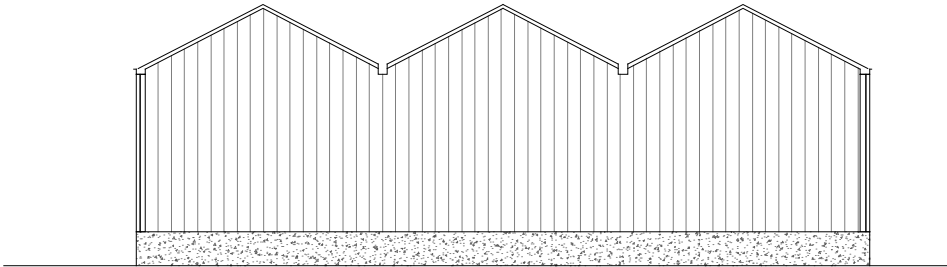

Proposed east

1:100

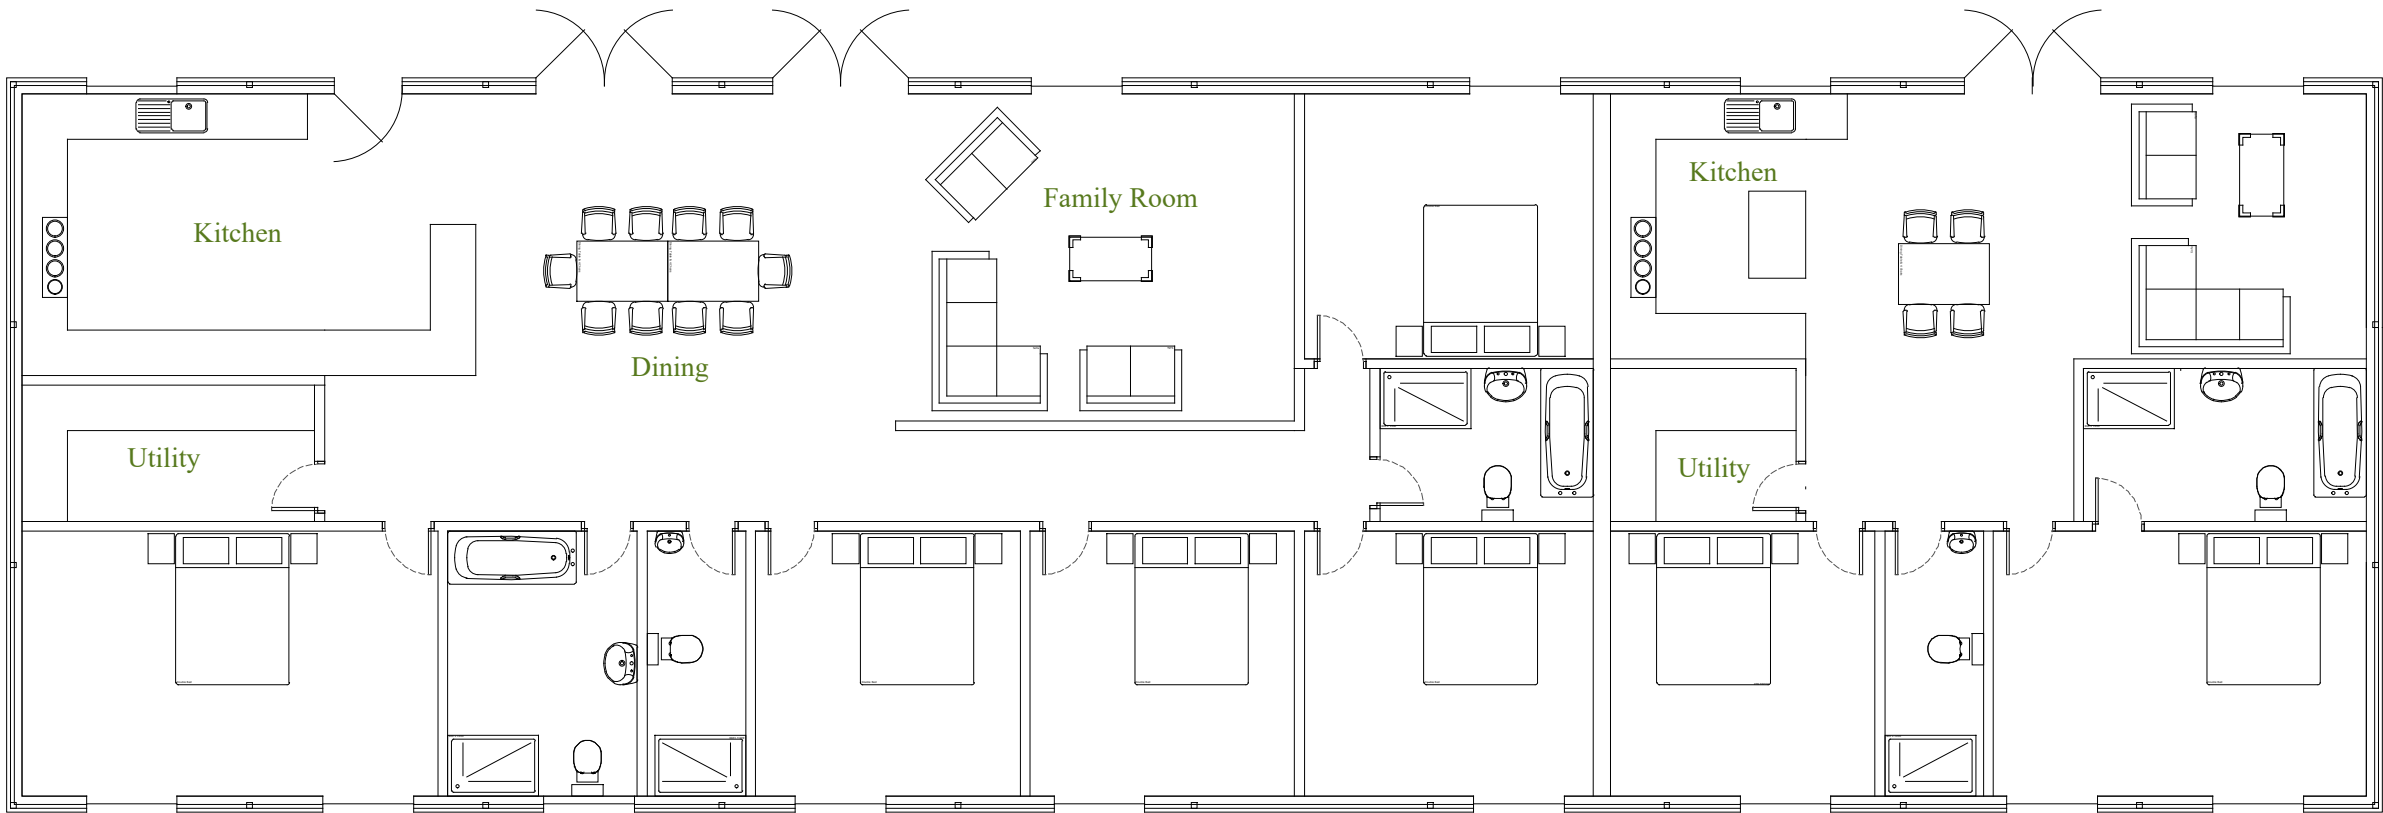

Proposed Floor Plan

1:100

Address

Land North Of Sunnyside Cottages, Yapton Road, Barnham

Drawing

Approved:

Plans

Scale @ A3

1:100

Date

09.10.2018

Issue Date

09.10.2018

Drawn By

BK

Checked By

BK

Job No.

1804SU

Drawing No.


201

Revision

###

Status

For Comment

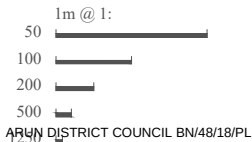


tel: 01243 201 102
email: enquiries@manorwood.co.uk
web: www.manorwood.co.uk




Studio 5
Chilgrove Business Centre
Chilgrove
Nr Chichester
West Sussex
PO18 9HU

This drawing is the copyright of Manorwood Construction Ltd.
Do not scale from this drawing except for Local Authority planning purposes
All dimensions must be checked on site prior to commencement of works

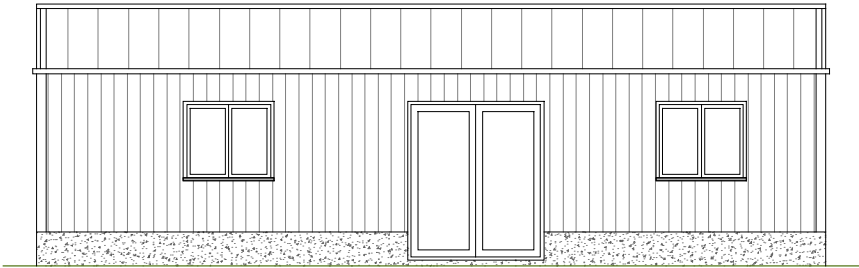


Proposed South

1:100

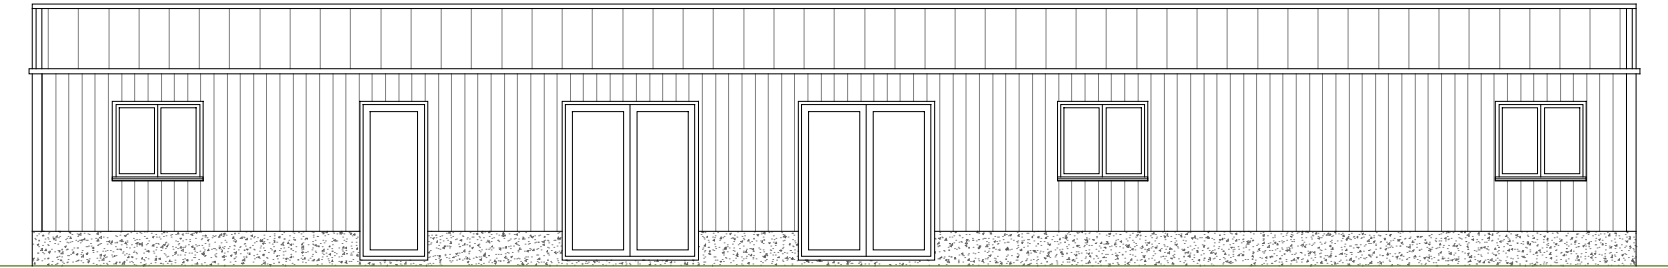


Proposed South

1:100

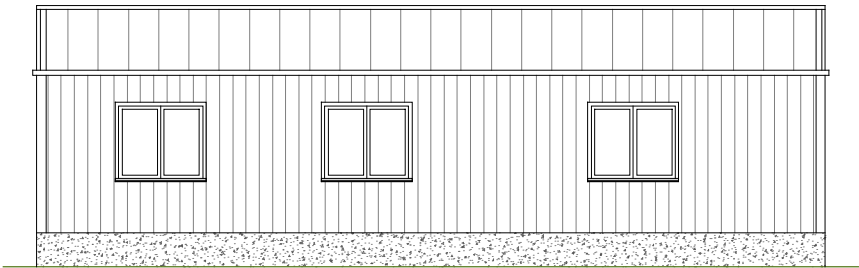


Proposed North

1:100

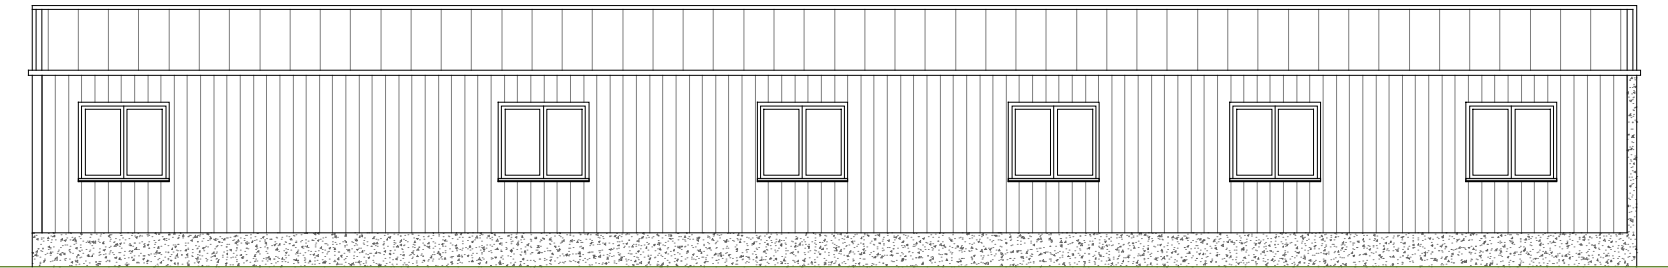

Proposed North

1:100

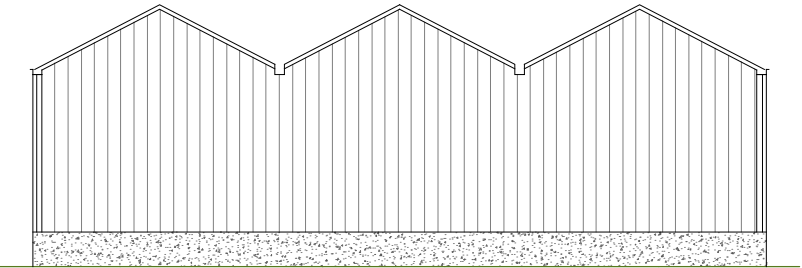

Proposed East & West

1:100

Address

Land North Of Sunnyside Cottages, Yapton Road, Barnham

Drawing

Proposed:

Elevations

Scale @ A3

1:100

Date

09.10.2018

Issue Date

09.10.2018

Drawn By

BK

Checked By

BK

Job No.

1804SU

Drawing No.


202

Revision

###


Status

For Comment

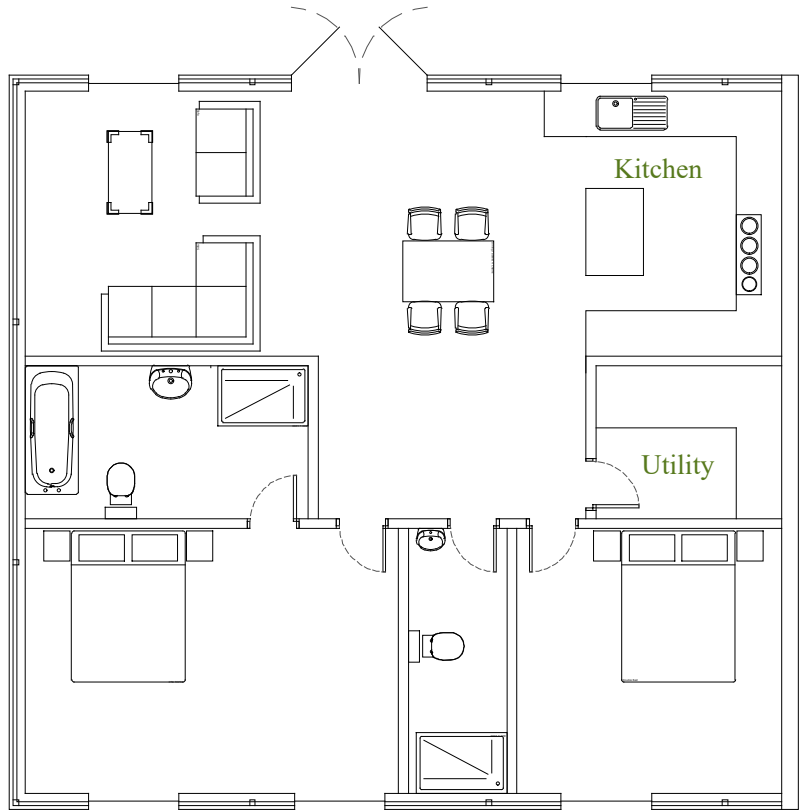

Proposed Floor Plan

1:100

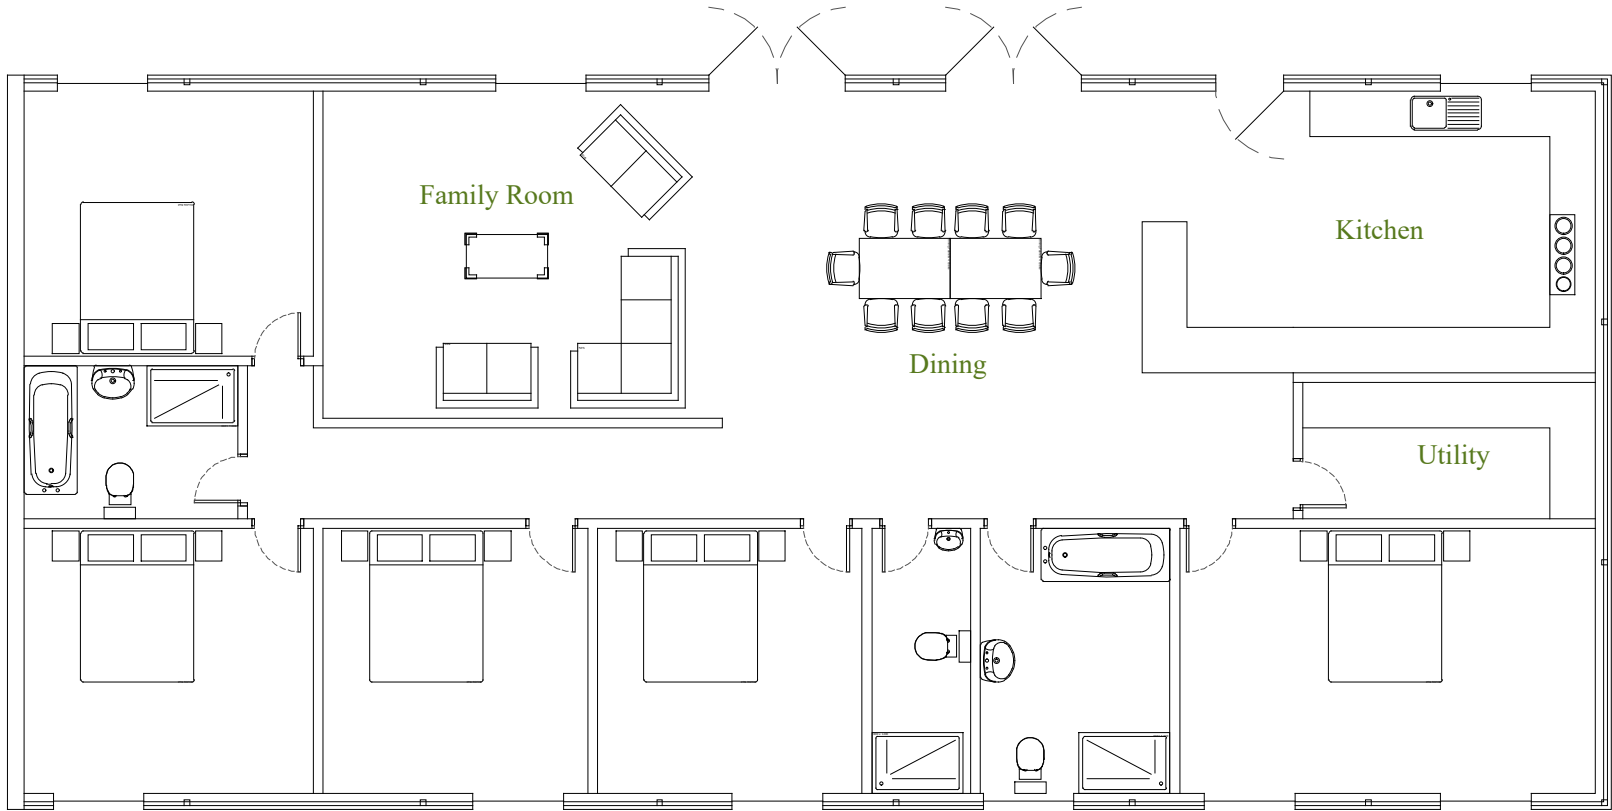

Proposed Floor Plan

1:100

Address
Land North Of Sunnyside Cottages, Yapton Road, Barnham

Drawing
Proposed:
Plans

Scale @ A3
1:100

Date
09.10.2018

Issue Date
09.10.2018

Drawn By BK	Checked By BK
----------------	------------------

Job No.
1804SU

Drawing No.
203

Revision
###

Status
For Comment