


0m 1m 2m 3m 4m 5m 6m 7m 8m

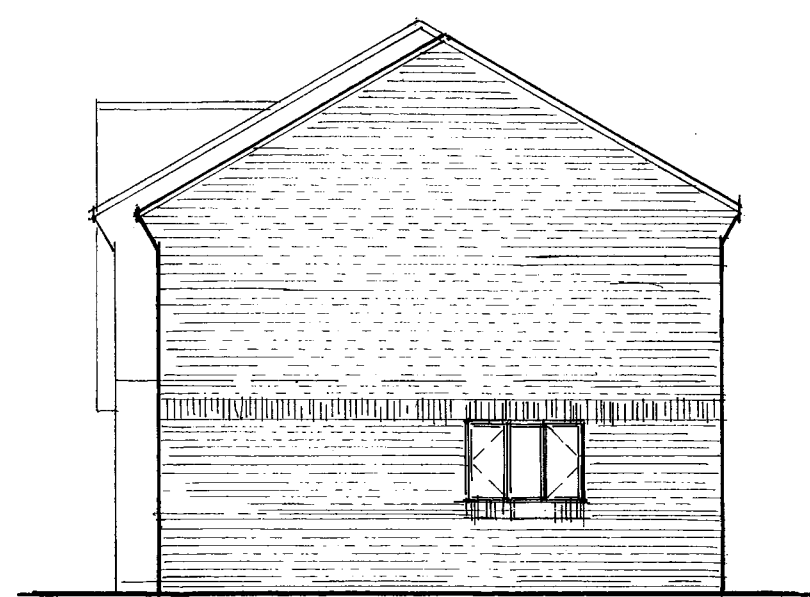


Proposed North Elevation



Proposed East Elevation



Proposed South Elevation

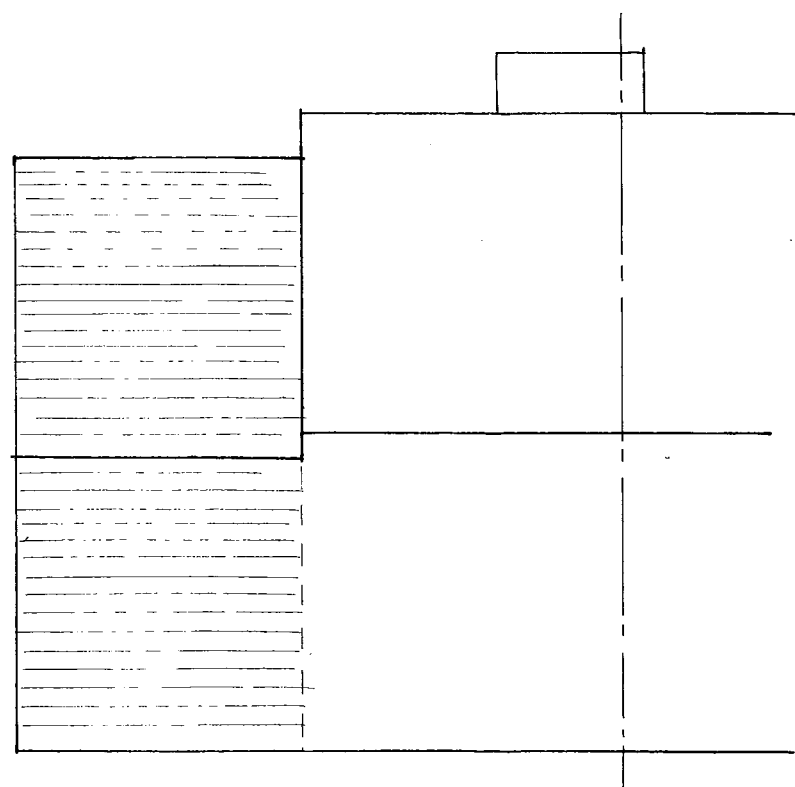

Proposed Roof Plan

J P Tupper Associates 20 Sudley Road Bognor Regis West Sussex	
49 Warren Way, Barnham, West Sussex. PO22 0JX	
Proposed Extension.	
Proposed Elevations & Roof Plan	
Scale: 1:100.	Paper: A3
Drg No.: 7631/04A	
Date: January 2019	
All dimensions to be checked on site. Do not scale except for planning purposes	