




0m 1m 2m 3m 4m 5m 6m 7m 8m

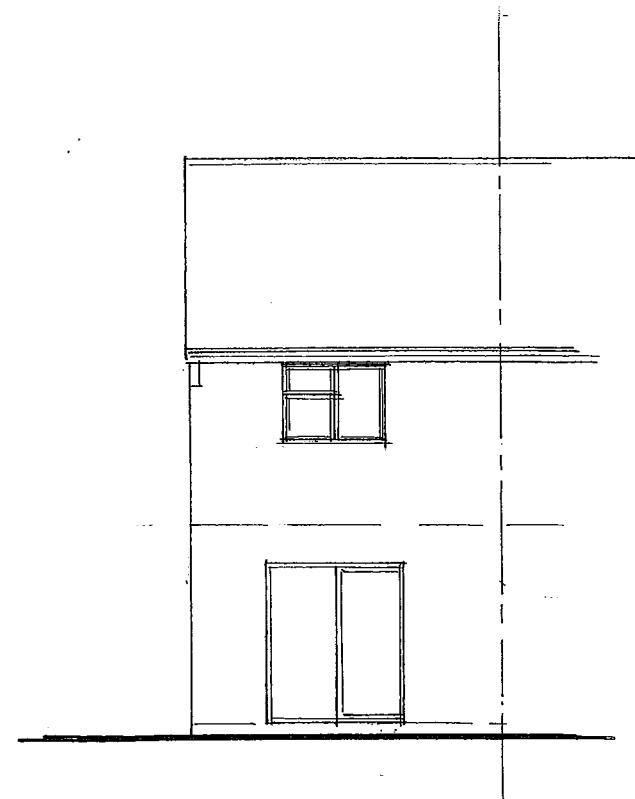

Existing North Elevation

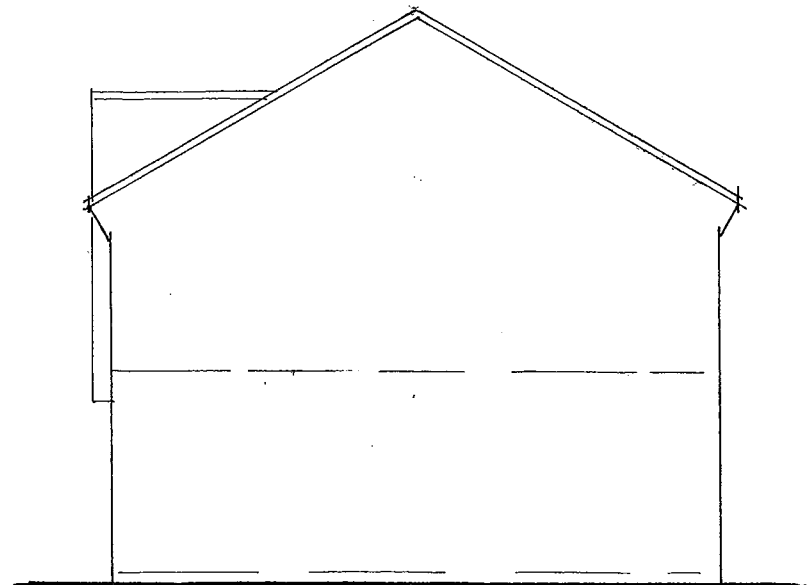

Existing East Elevation

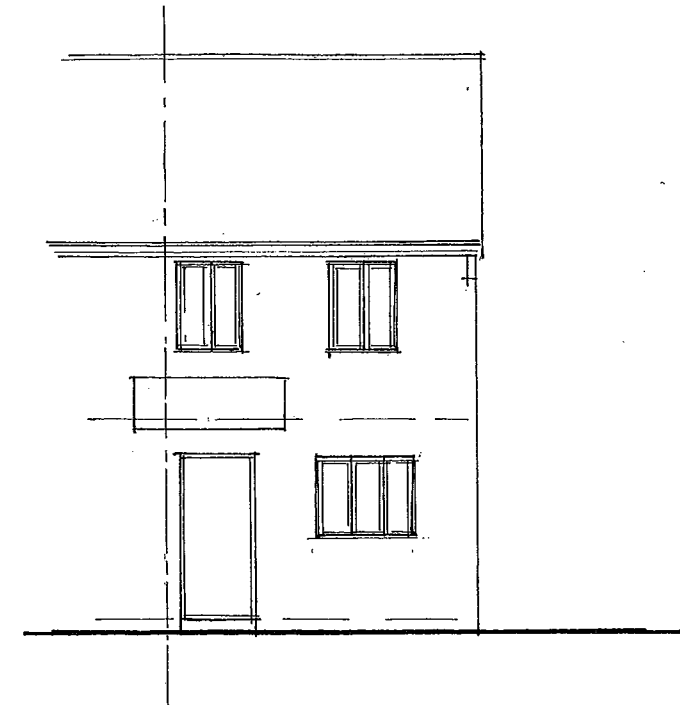

Existing South Elevation

J P Tupper Associates
20 Sudley Road
Bognor Regis
West Sussex

49 Warren Way,
Barnham,
West Sussex. PO22 0JX

Proposed Extension.

Existing Elevations

Scale: 1:100. Paper: A3

Drg No.: 7631/03

Date: January 2019

All dimensions to be checked on site.
Do not scale except for planning purposes