

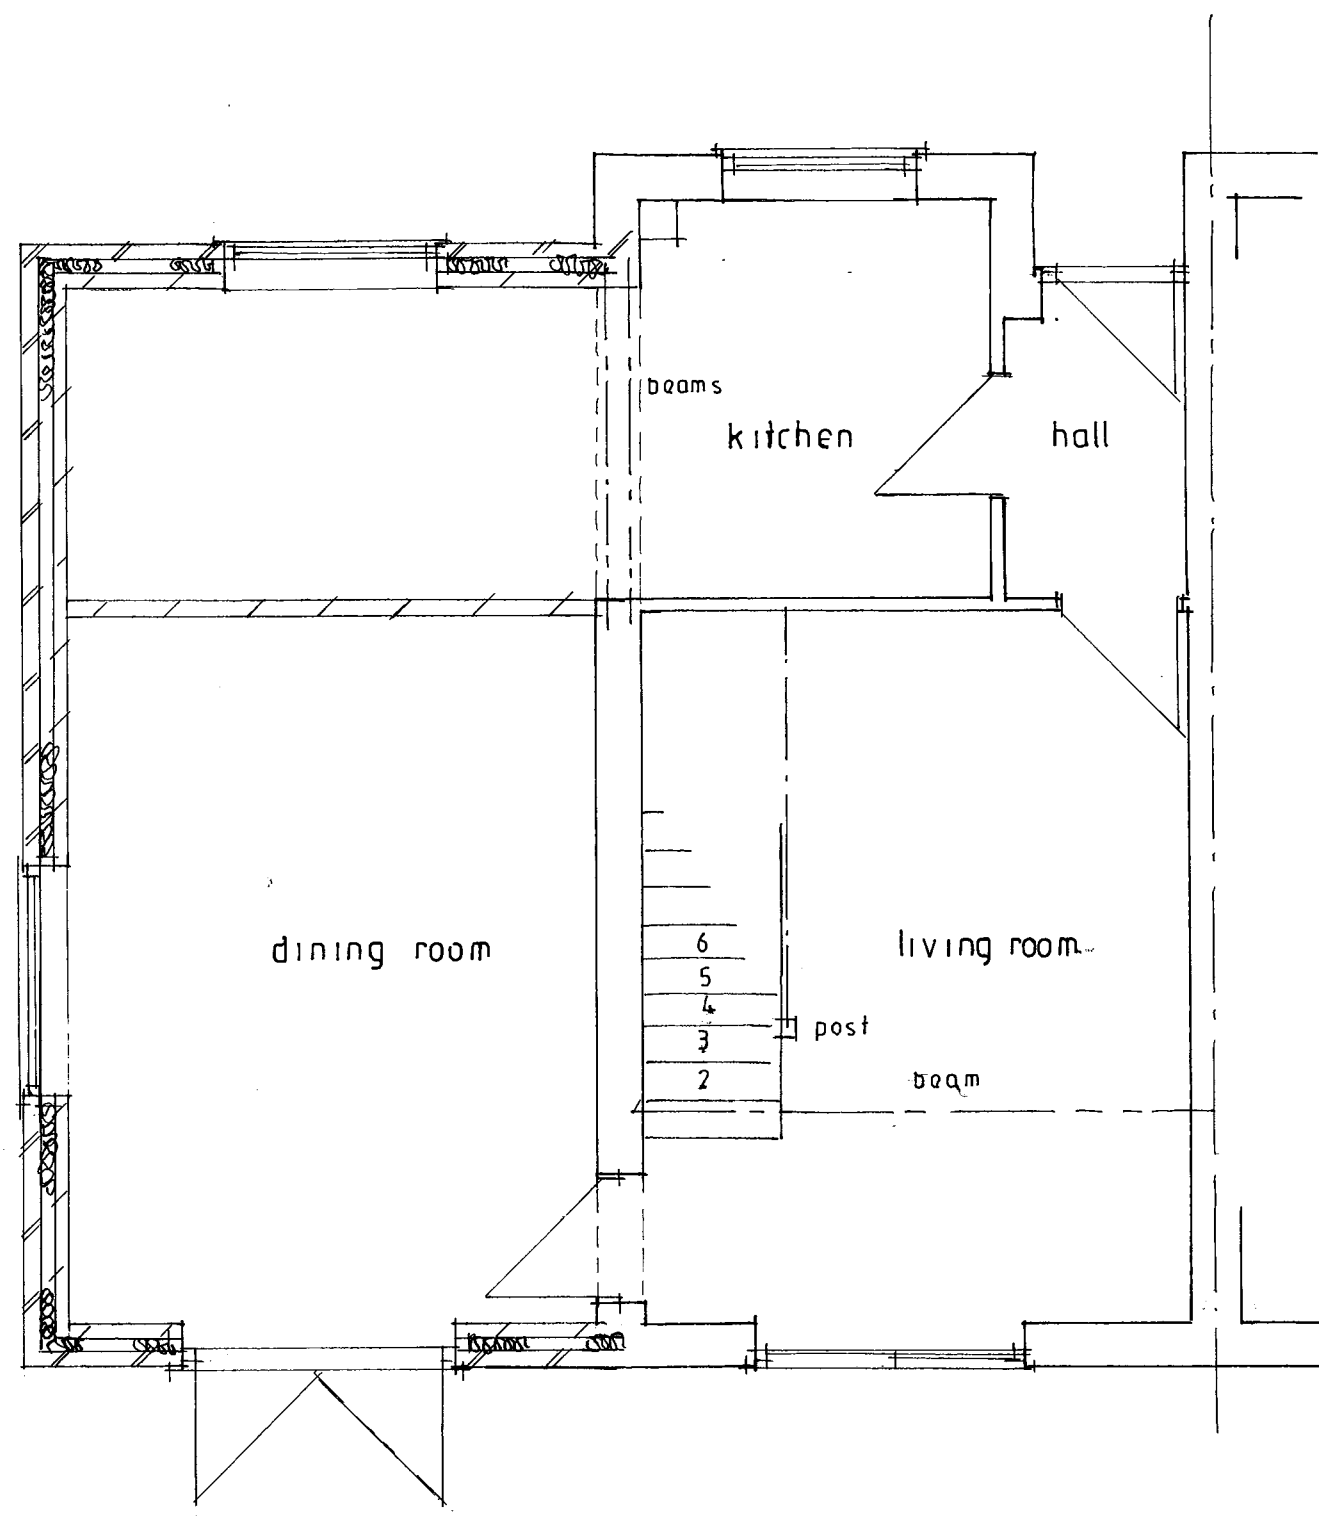


 

Proposed Ground Floor Plan

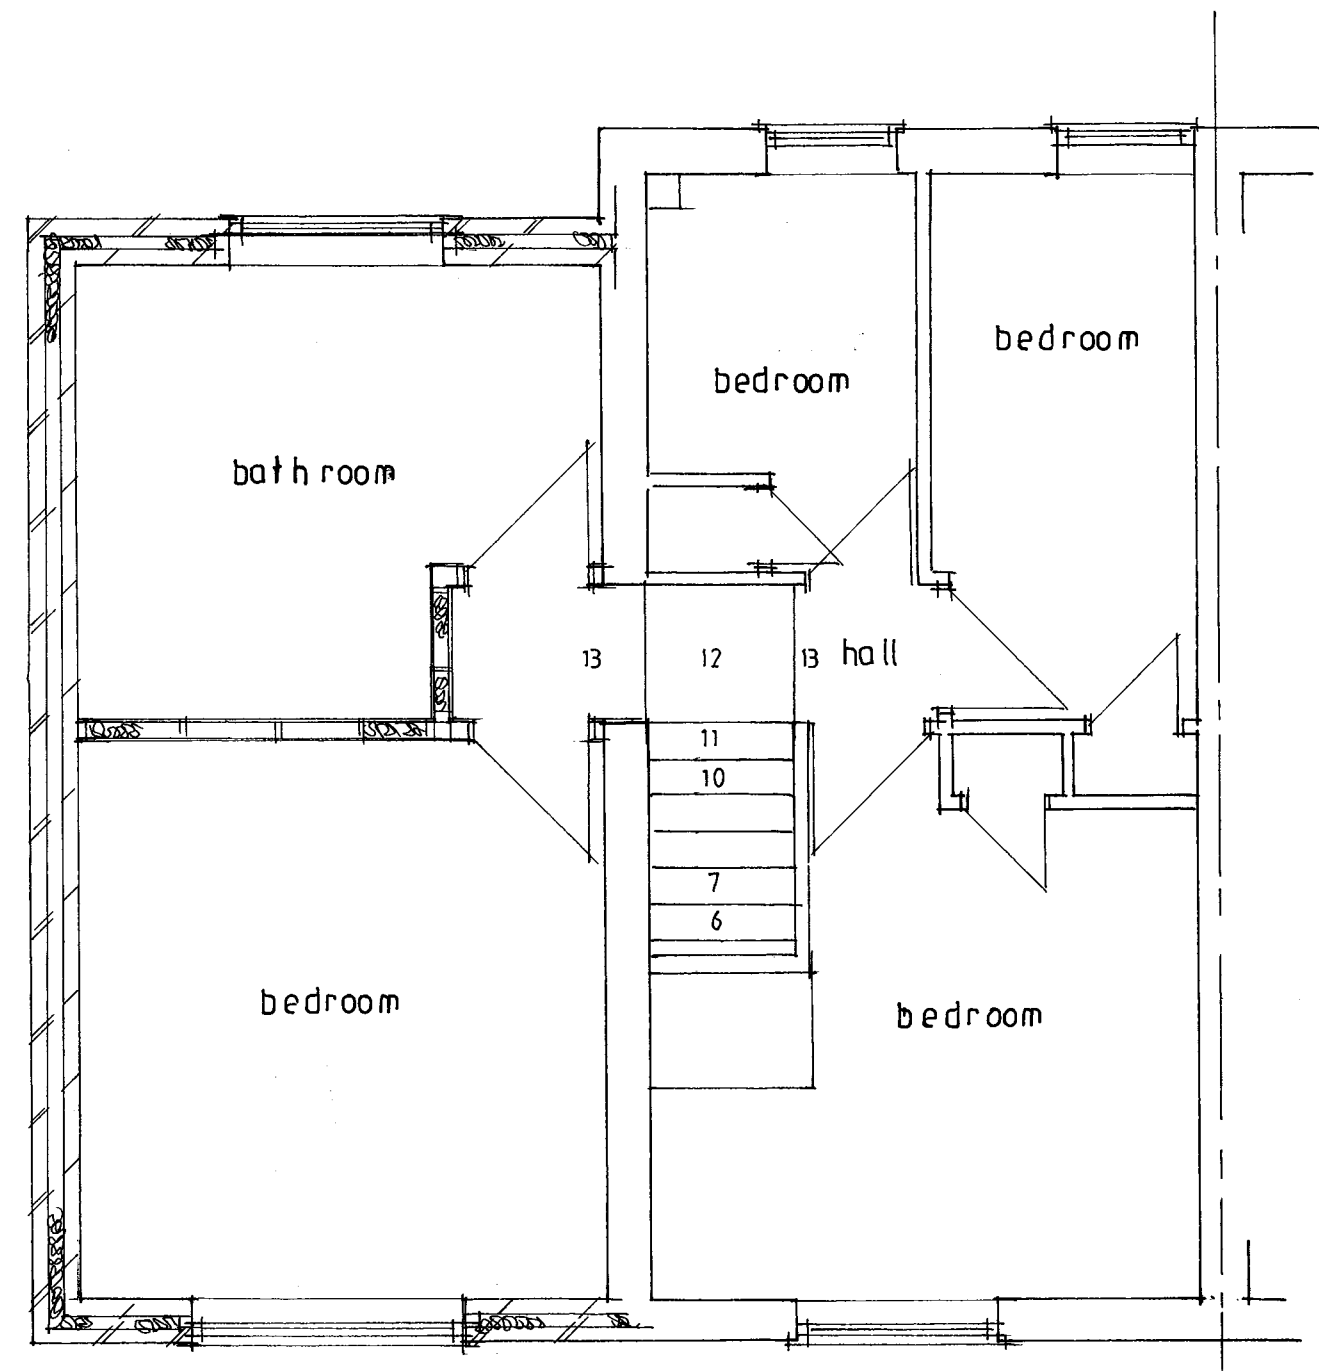

Proposed First Floor Plan

J P Tupper Associates  
20 Sudley Road  
Bognor Regis  
West Sussex  
49 Warren Way, Barnham,  
West Sussex. PO22 0JX  
**Proposed Extension.**  
Proposed Ground & First Floor Plans  
Scale: 1:50. Paper: A3  
Drg No.: 7631/02A Date: January 2019  
All dimensions to be checked on site.  
Do not scale except for planning purposes