



ALL LEVELS TO TEMPORARY LOCAL DATUM – DATUM POINTS – ICs & ADJACENT RIDGE

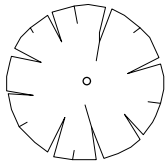


TREE SHOWING BOLE &
INDICATIVE SPREAD – SPECIES AS INDICATED

 

APPROVED DOCUMENT R

BUILDING WORK MUST BE CARRIED OUT SO AS TO ENSURE THAT THE BUILDING IS EQUIPPED WITH A HIGH-SPEED-READY IN-BUILDING INFRAStructure, UP TO TERMINATION POINT FOR HIGH-SPEED ELECTRONIC COMMUNICATIONS NETWORKS (BROAD-BAND ETC.) TO BE CAPABLE OF DELIVERING BROADBAND SPEEDS GREATER THAN 30Mbps.

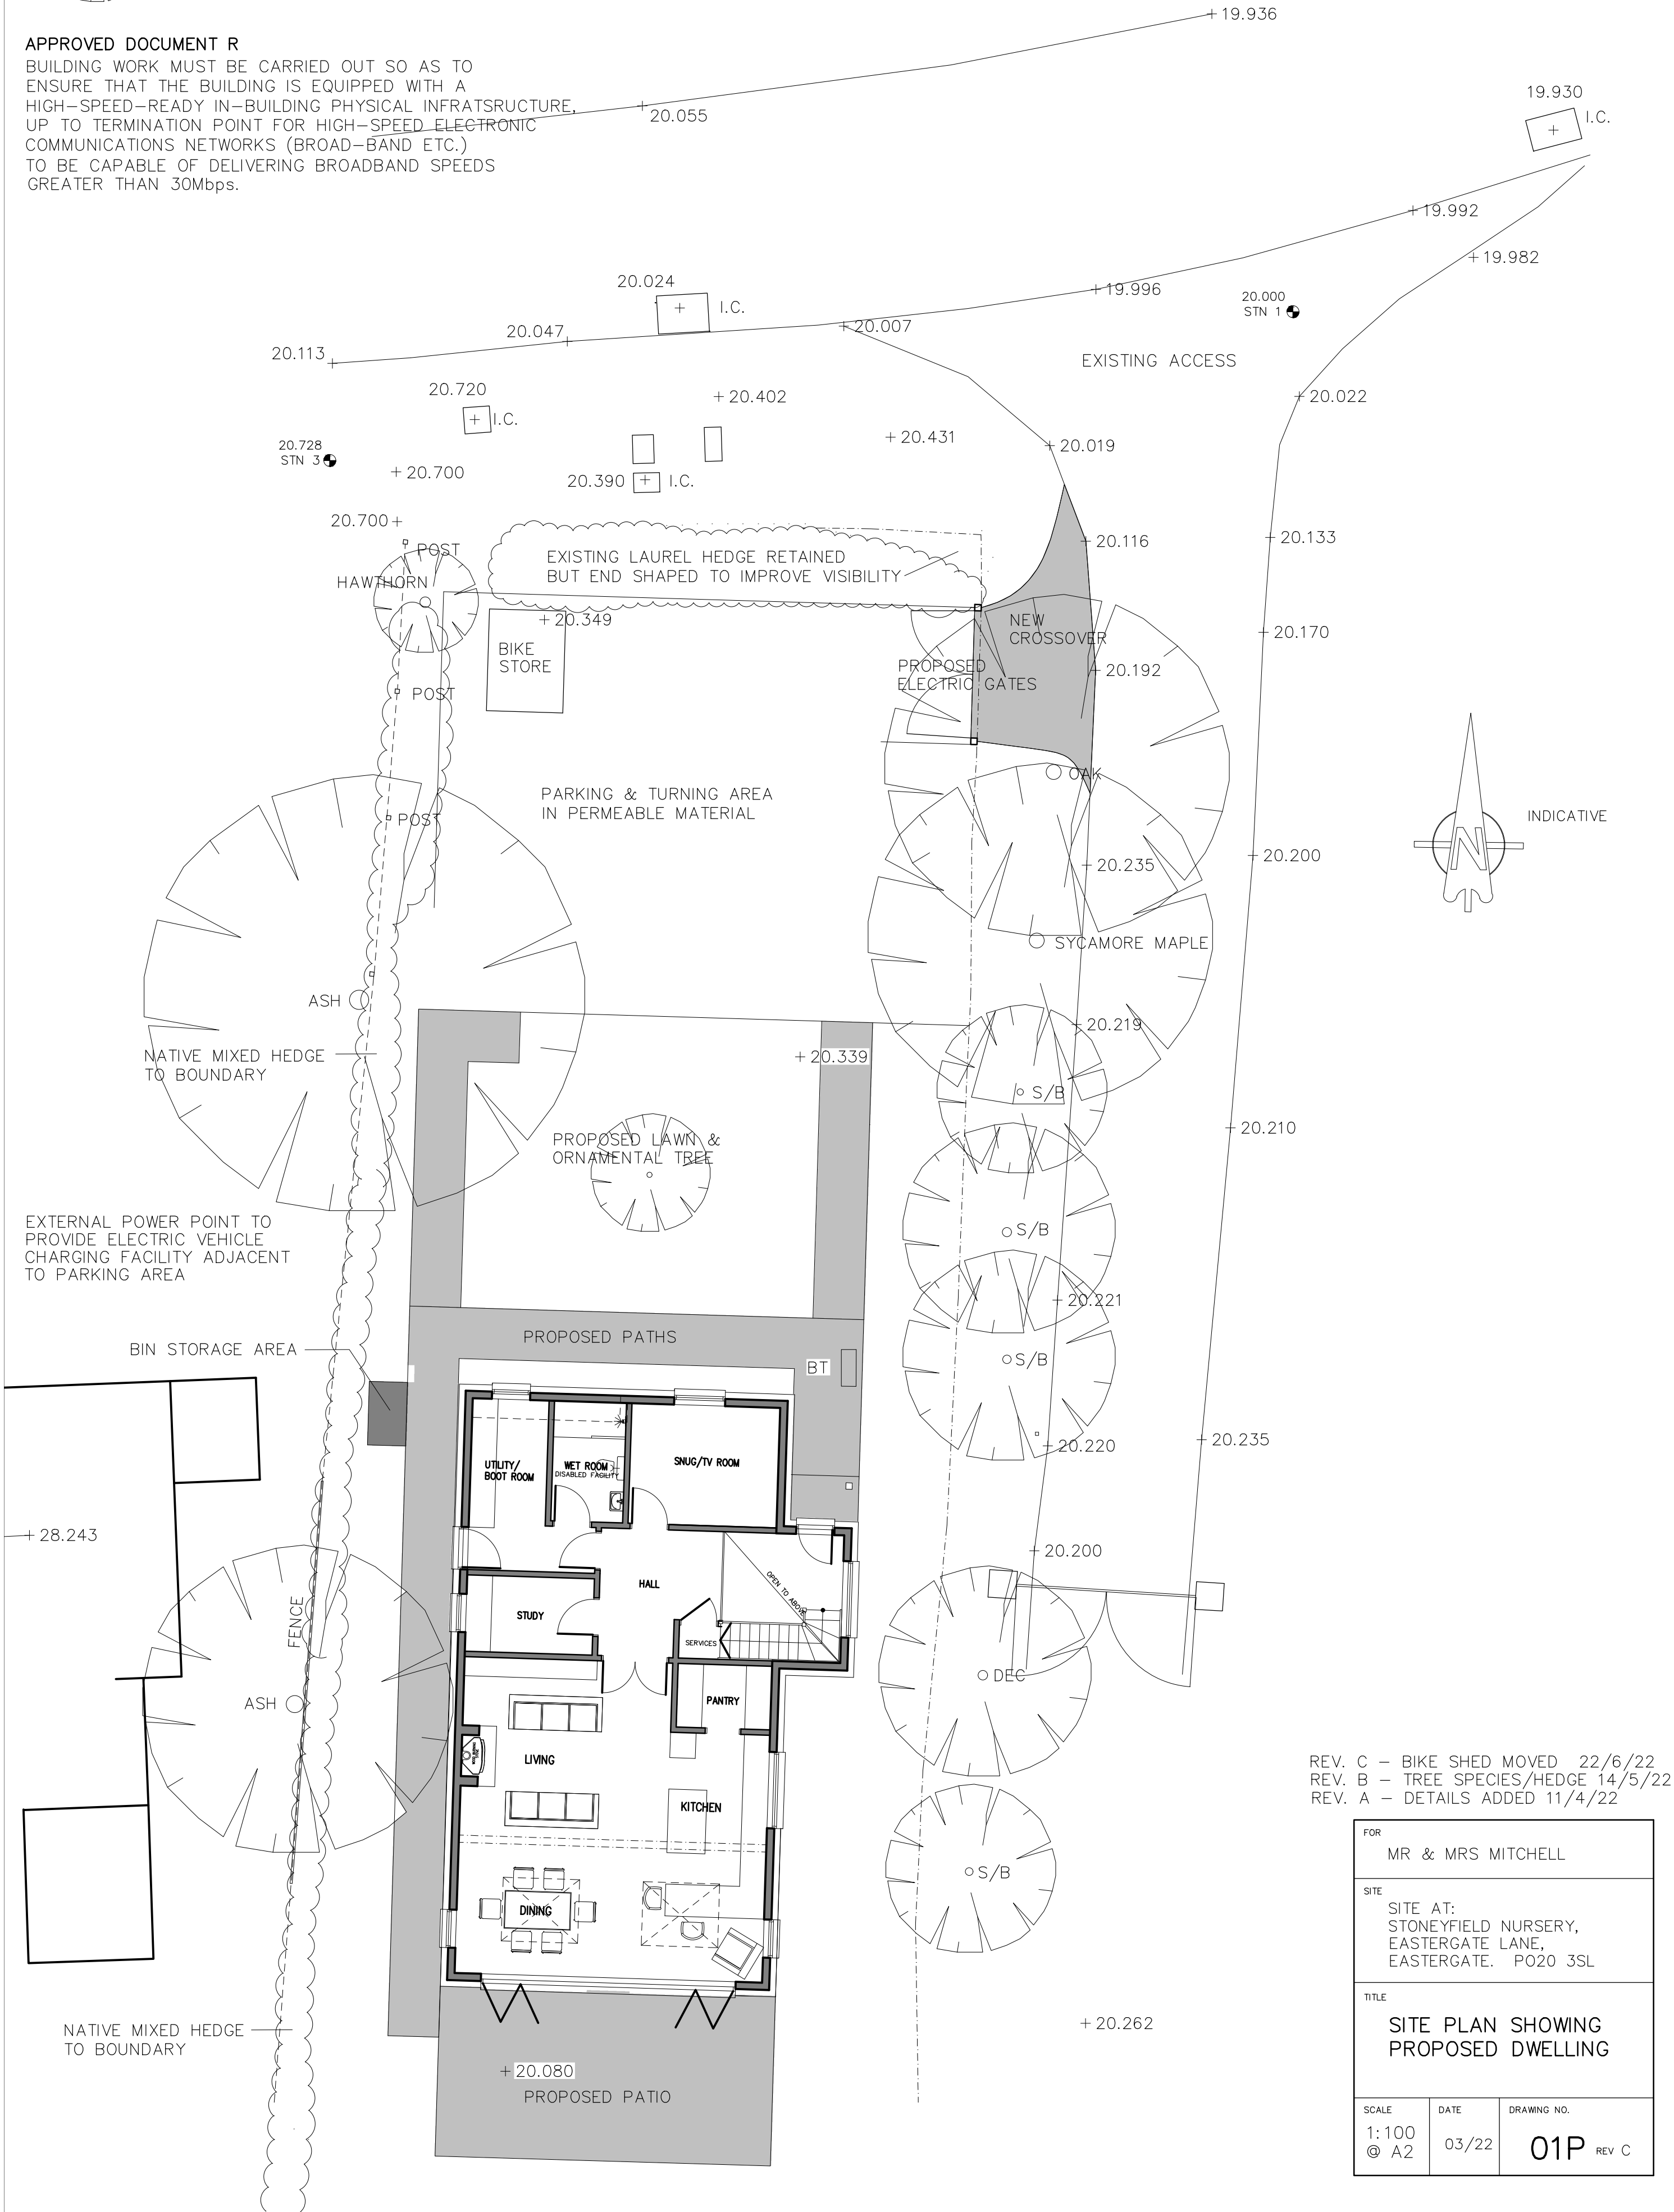

REV. C – BIKE SHED MOVED 22/6/22
REV. B – TREE SPECIES/HEDGE 14/5/22
REV. A – DETAILS ADDED 11/4/22

FOR MR & MRS MITCHELL		
SITE SITE AT: STONEFIELD NURSERY, EASTERGATE LANE, EASTERGATE. PO20 3SL		
TITLE SITE PLAN SHOWING PROPOSED DWELLING		
SCALE 1:100 © A2	DATE 03/22	DRAWING NO. 01P REV C