


This drawing and its contents are the strict copyright of Architectura Design. No reproduction without permission. Do not scale. Written dimensions to be used where given. All dimensions and details to be checked on site. FOR PLANNING PURPOSES ONLY

21/01/2022 Revision A Visibility splay diagram added

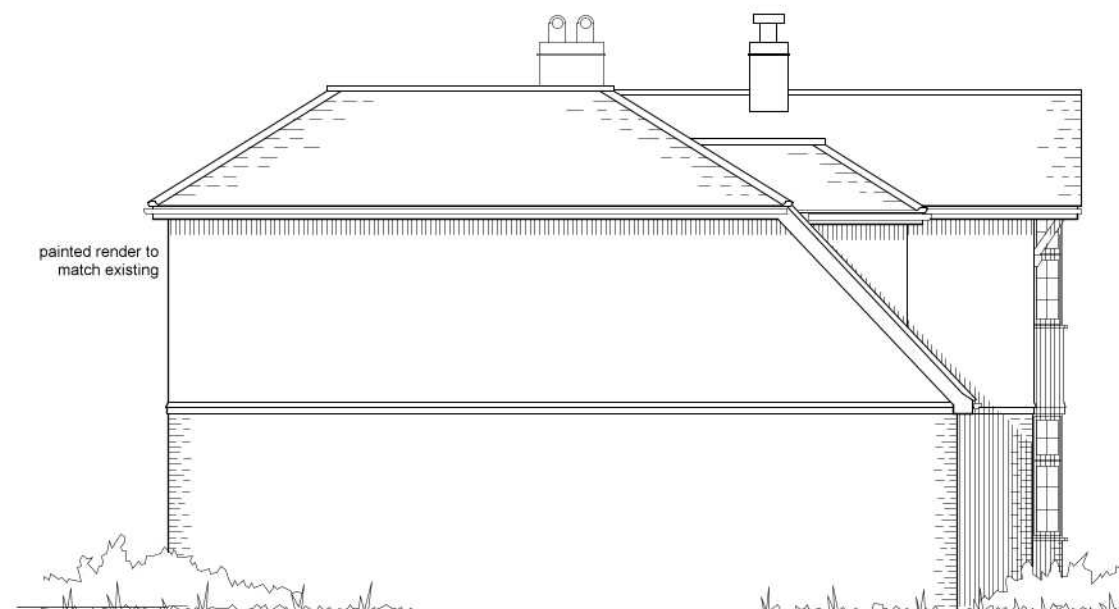

South West Elevation




South East Elevation




Location Plan
Scale 1:1250

Serial Number 225025
©Crown Copyright and database right 2021
Ordnance Survey License: 100048957
Reproduction in whole or part is prohibited
without the prior permission of Ordnance Survey

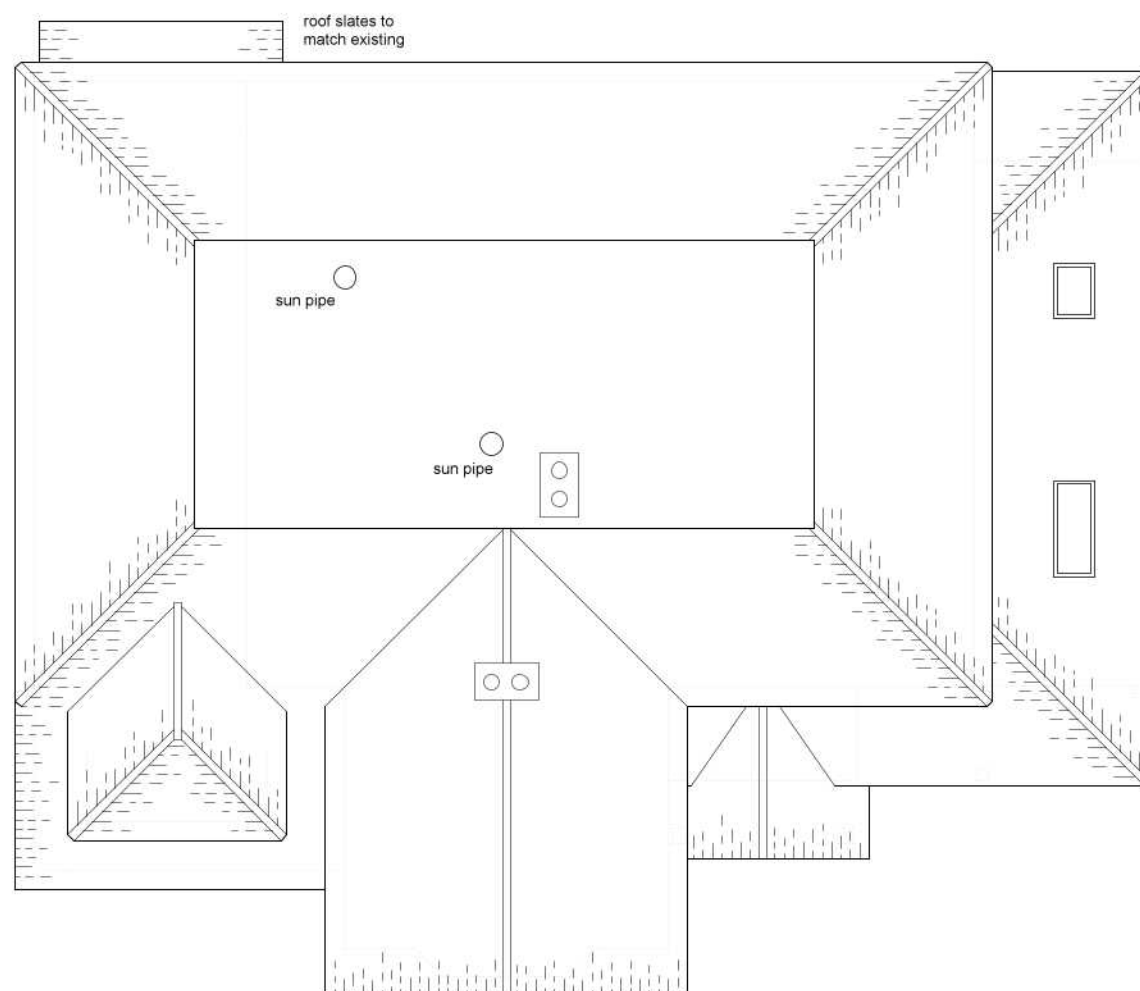

Roof Plan

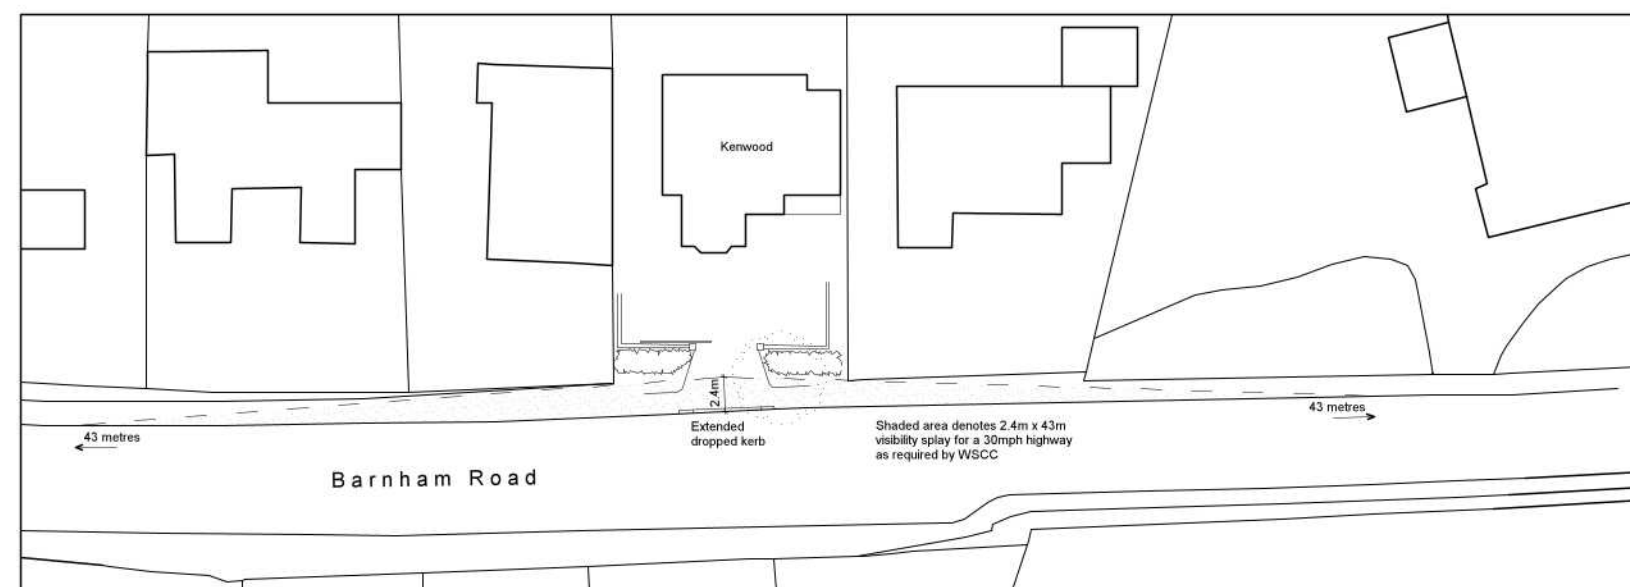

Visibility Splay Diagram
Scale 1:500

Architectura
Architectural Design & Drawing Service

Proposed Extension and Alterations
at Kenwood, Barnham Road, Barnham
for Mr and Mrs J Hicks

Drawing P02a December 2021 Scale 1:100 / 1:500 / 1:1250 @ A3
Planning Drawing - Roof Plan, Elevations, Location & Splay Plan