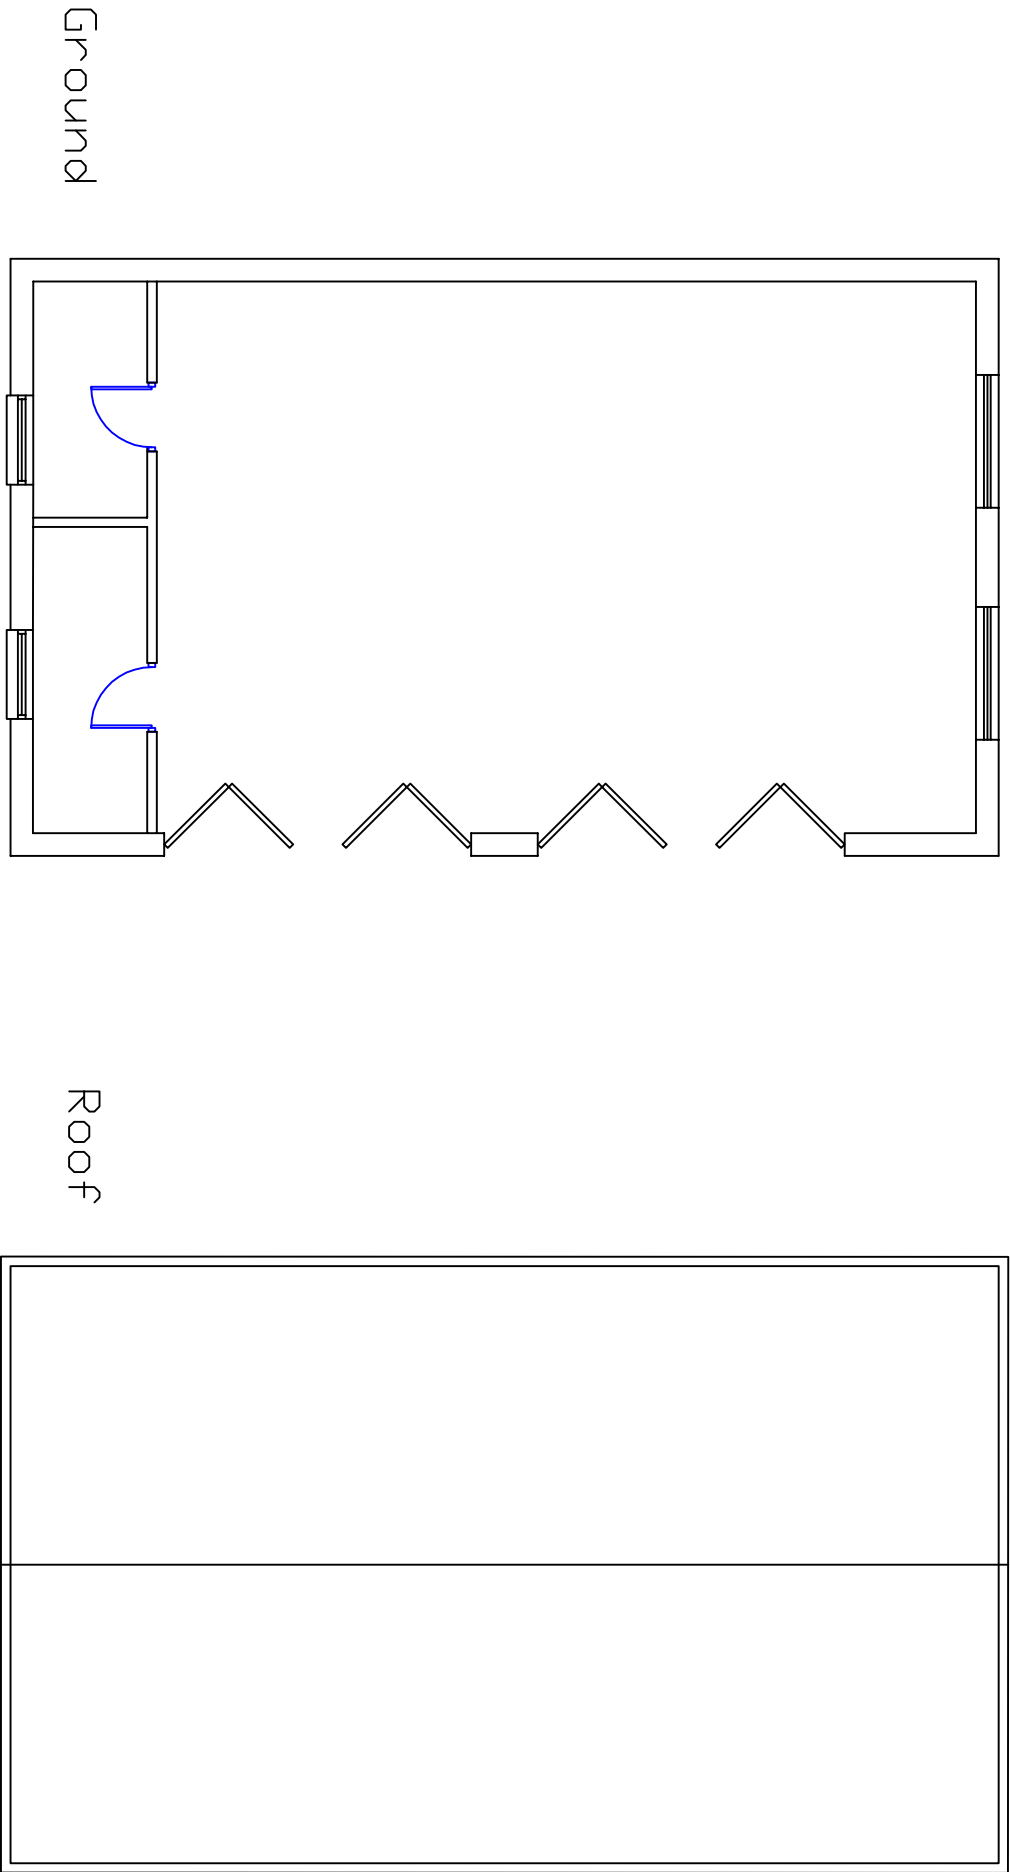


CLIENT		PROJECT		TITLE		STATUS		DRAWN BY		RECHECKED BY	
D KEET		MEADOW VIEW BARNHAM		EXISTING FLOOR AND ROOF PLANS AND ELEVATIONS		PLANNING		SJ		SJ	
						DATE		SCALE		DRAWING NUMBER	
						28.02.17		1:100		4	

STEPHEN JUPP MRTPI
CHARTERED TOWN PLANNER
348 CHICHESTER ROAD, BOGNOR REGIS
West Sussex PO21 8BX
Tel 01243 822113
Email: steve@planning-solutions.co.uk
www.planning-solutions.co.uk