




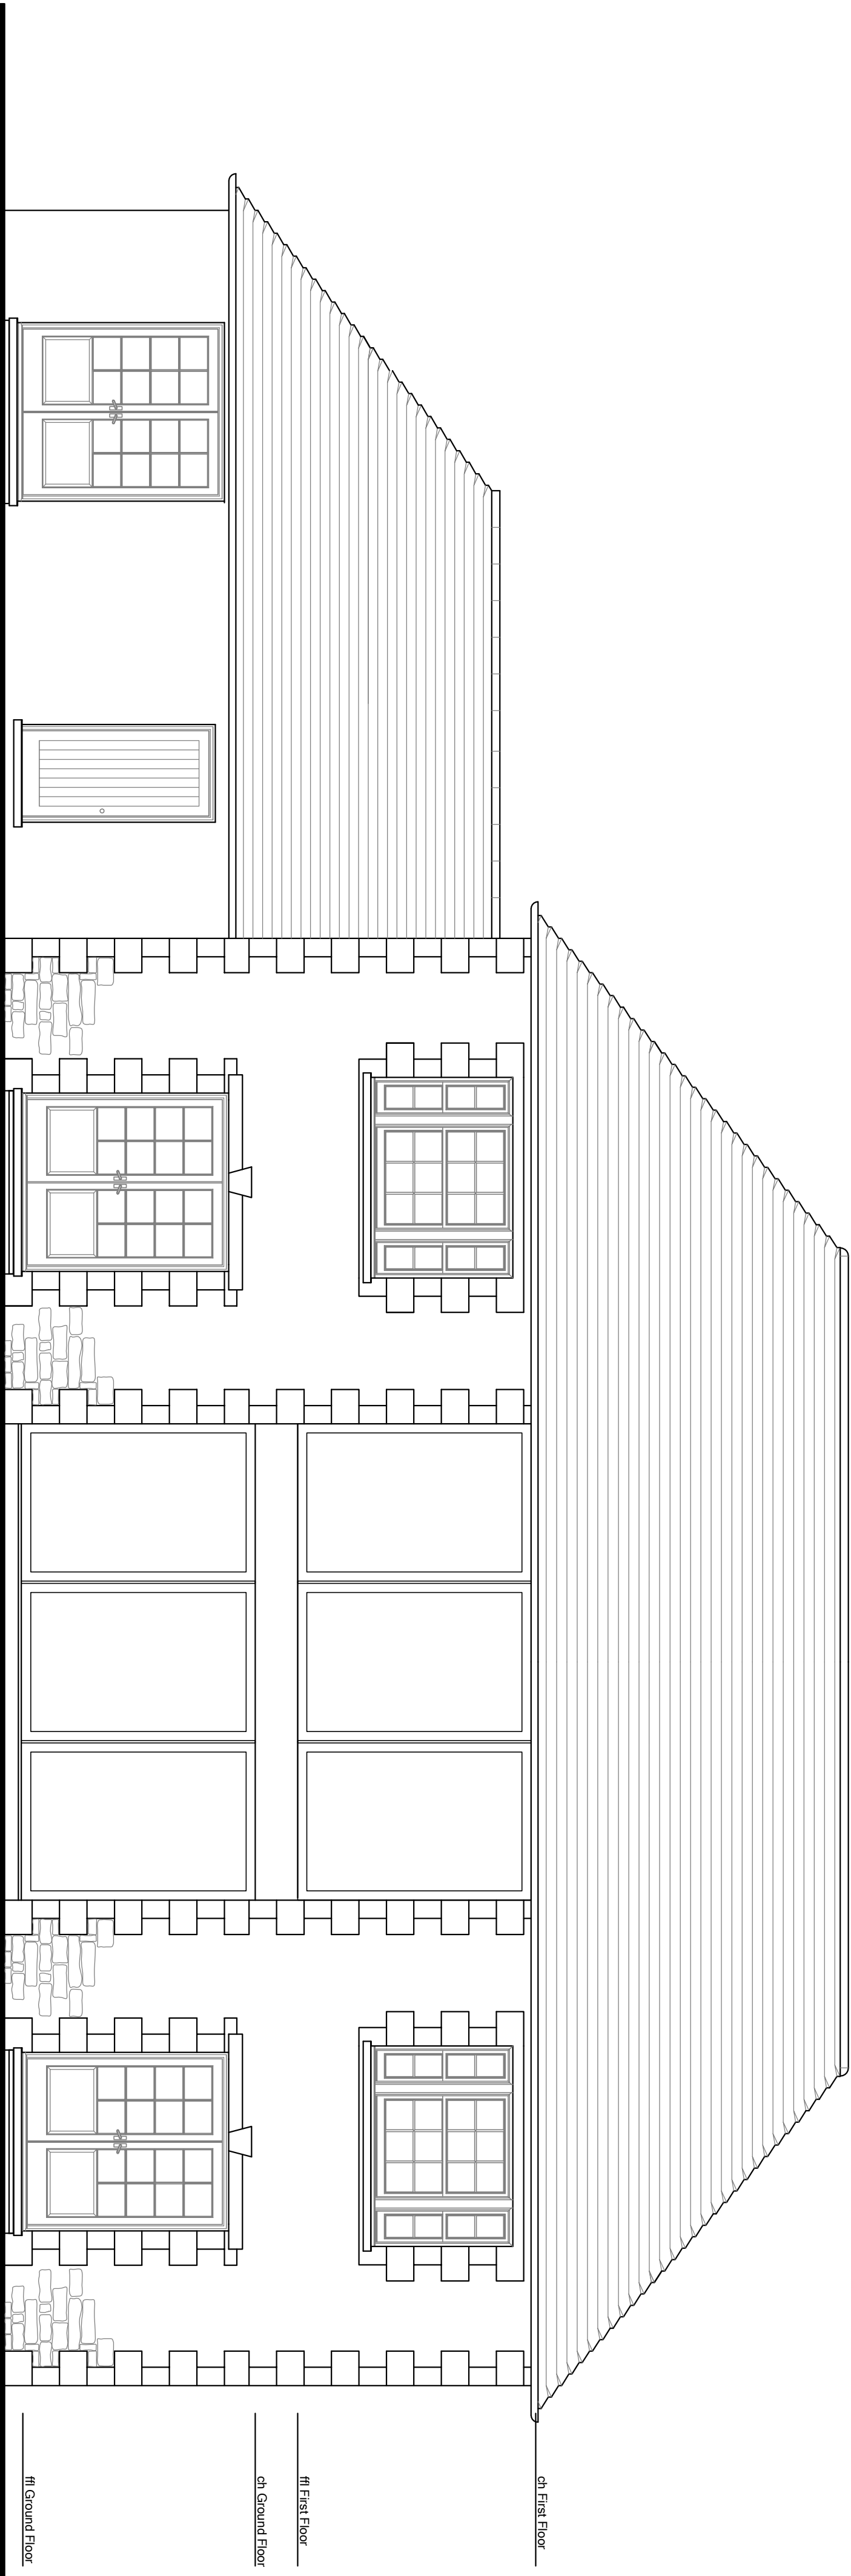


Rear Elevation

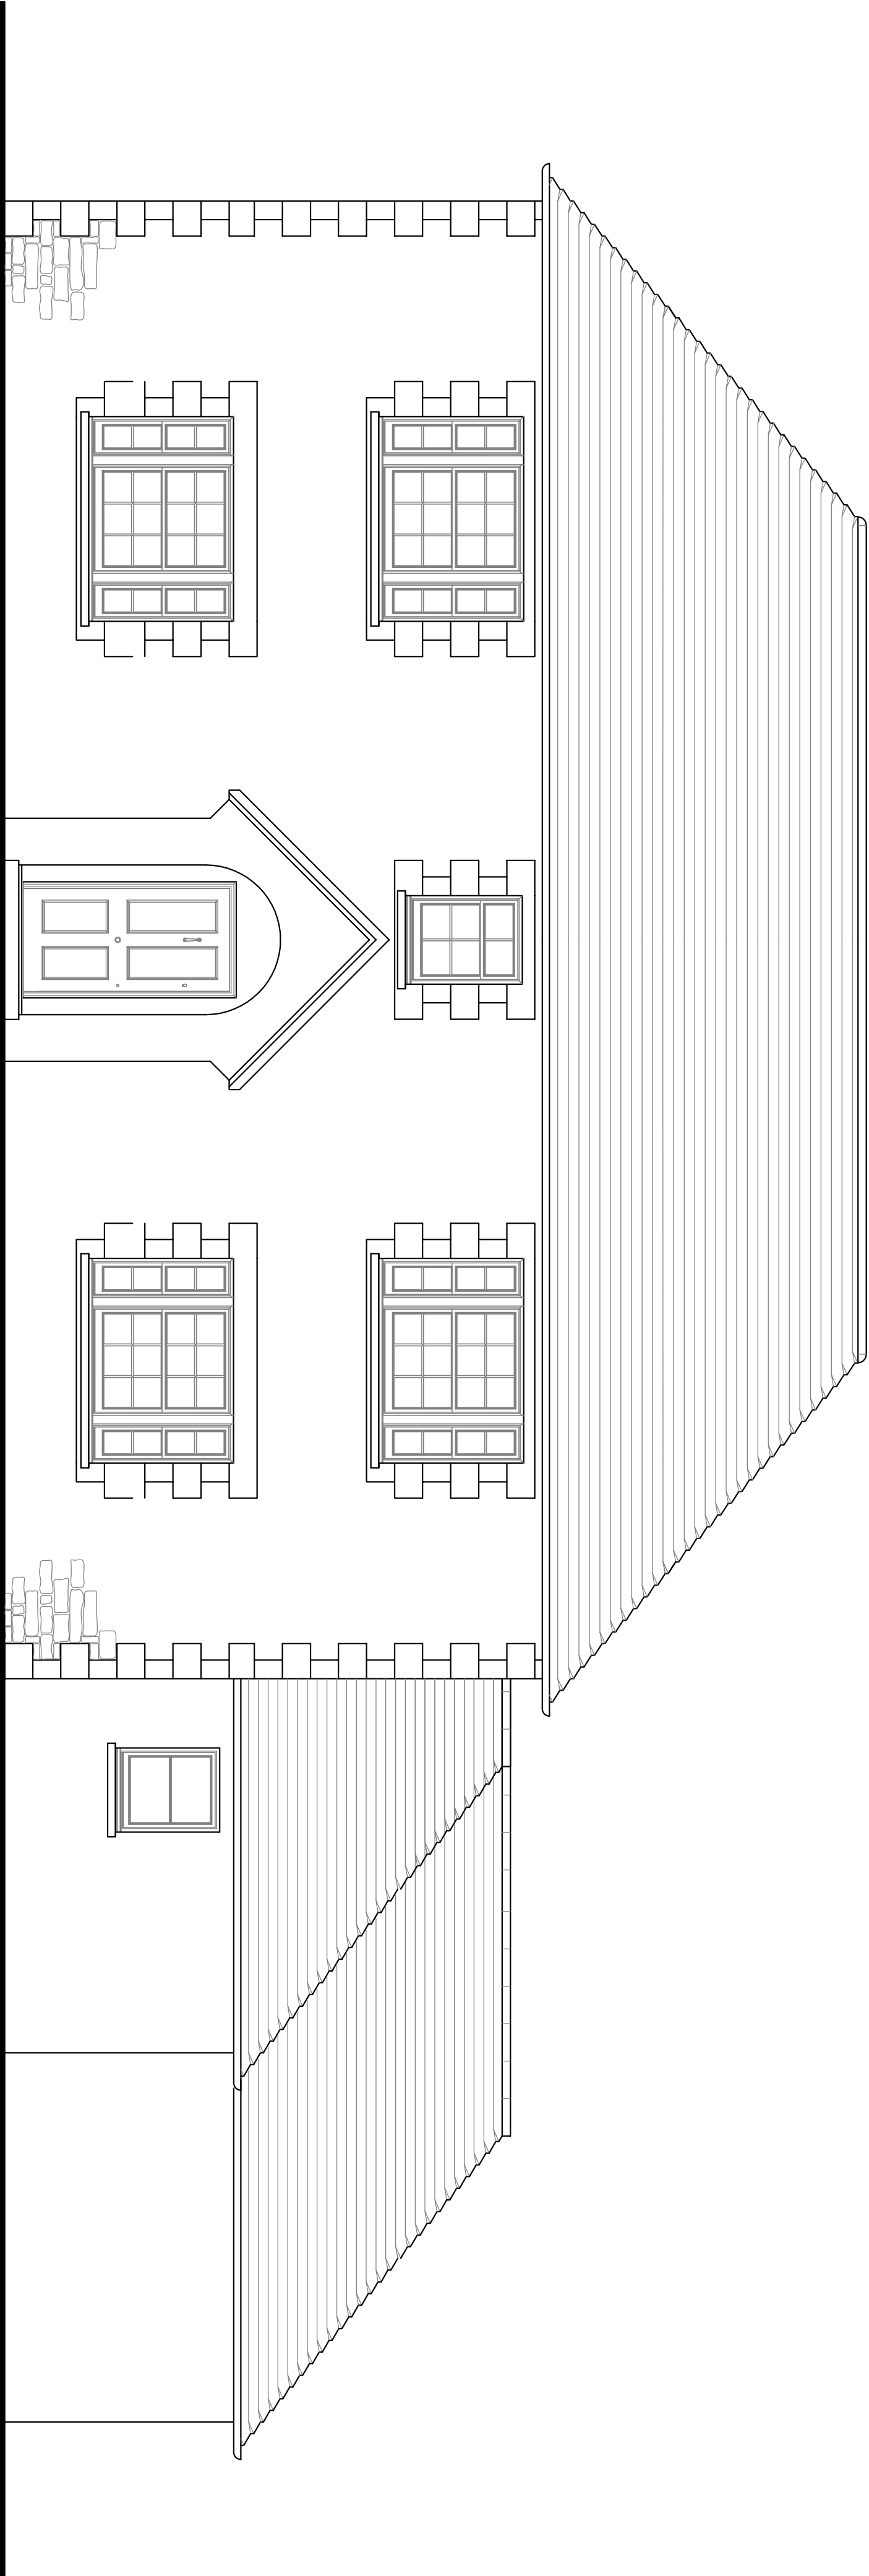

Front Elevation

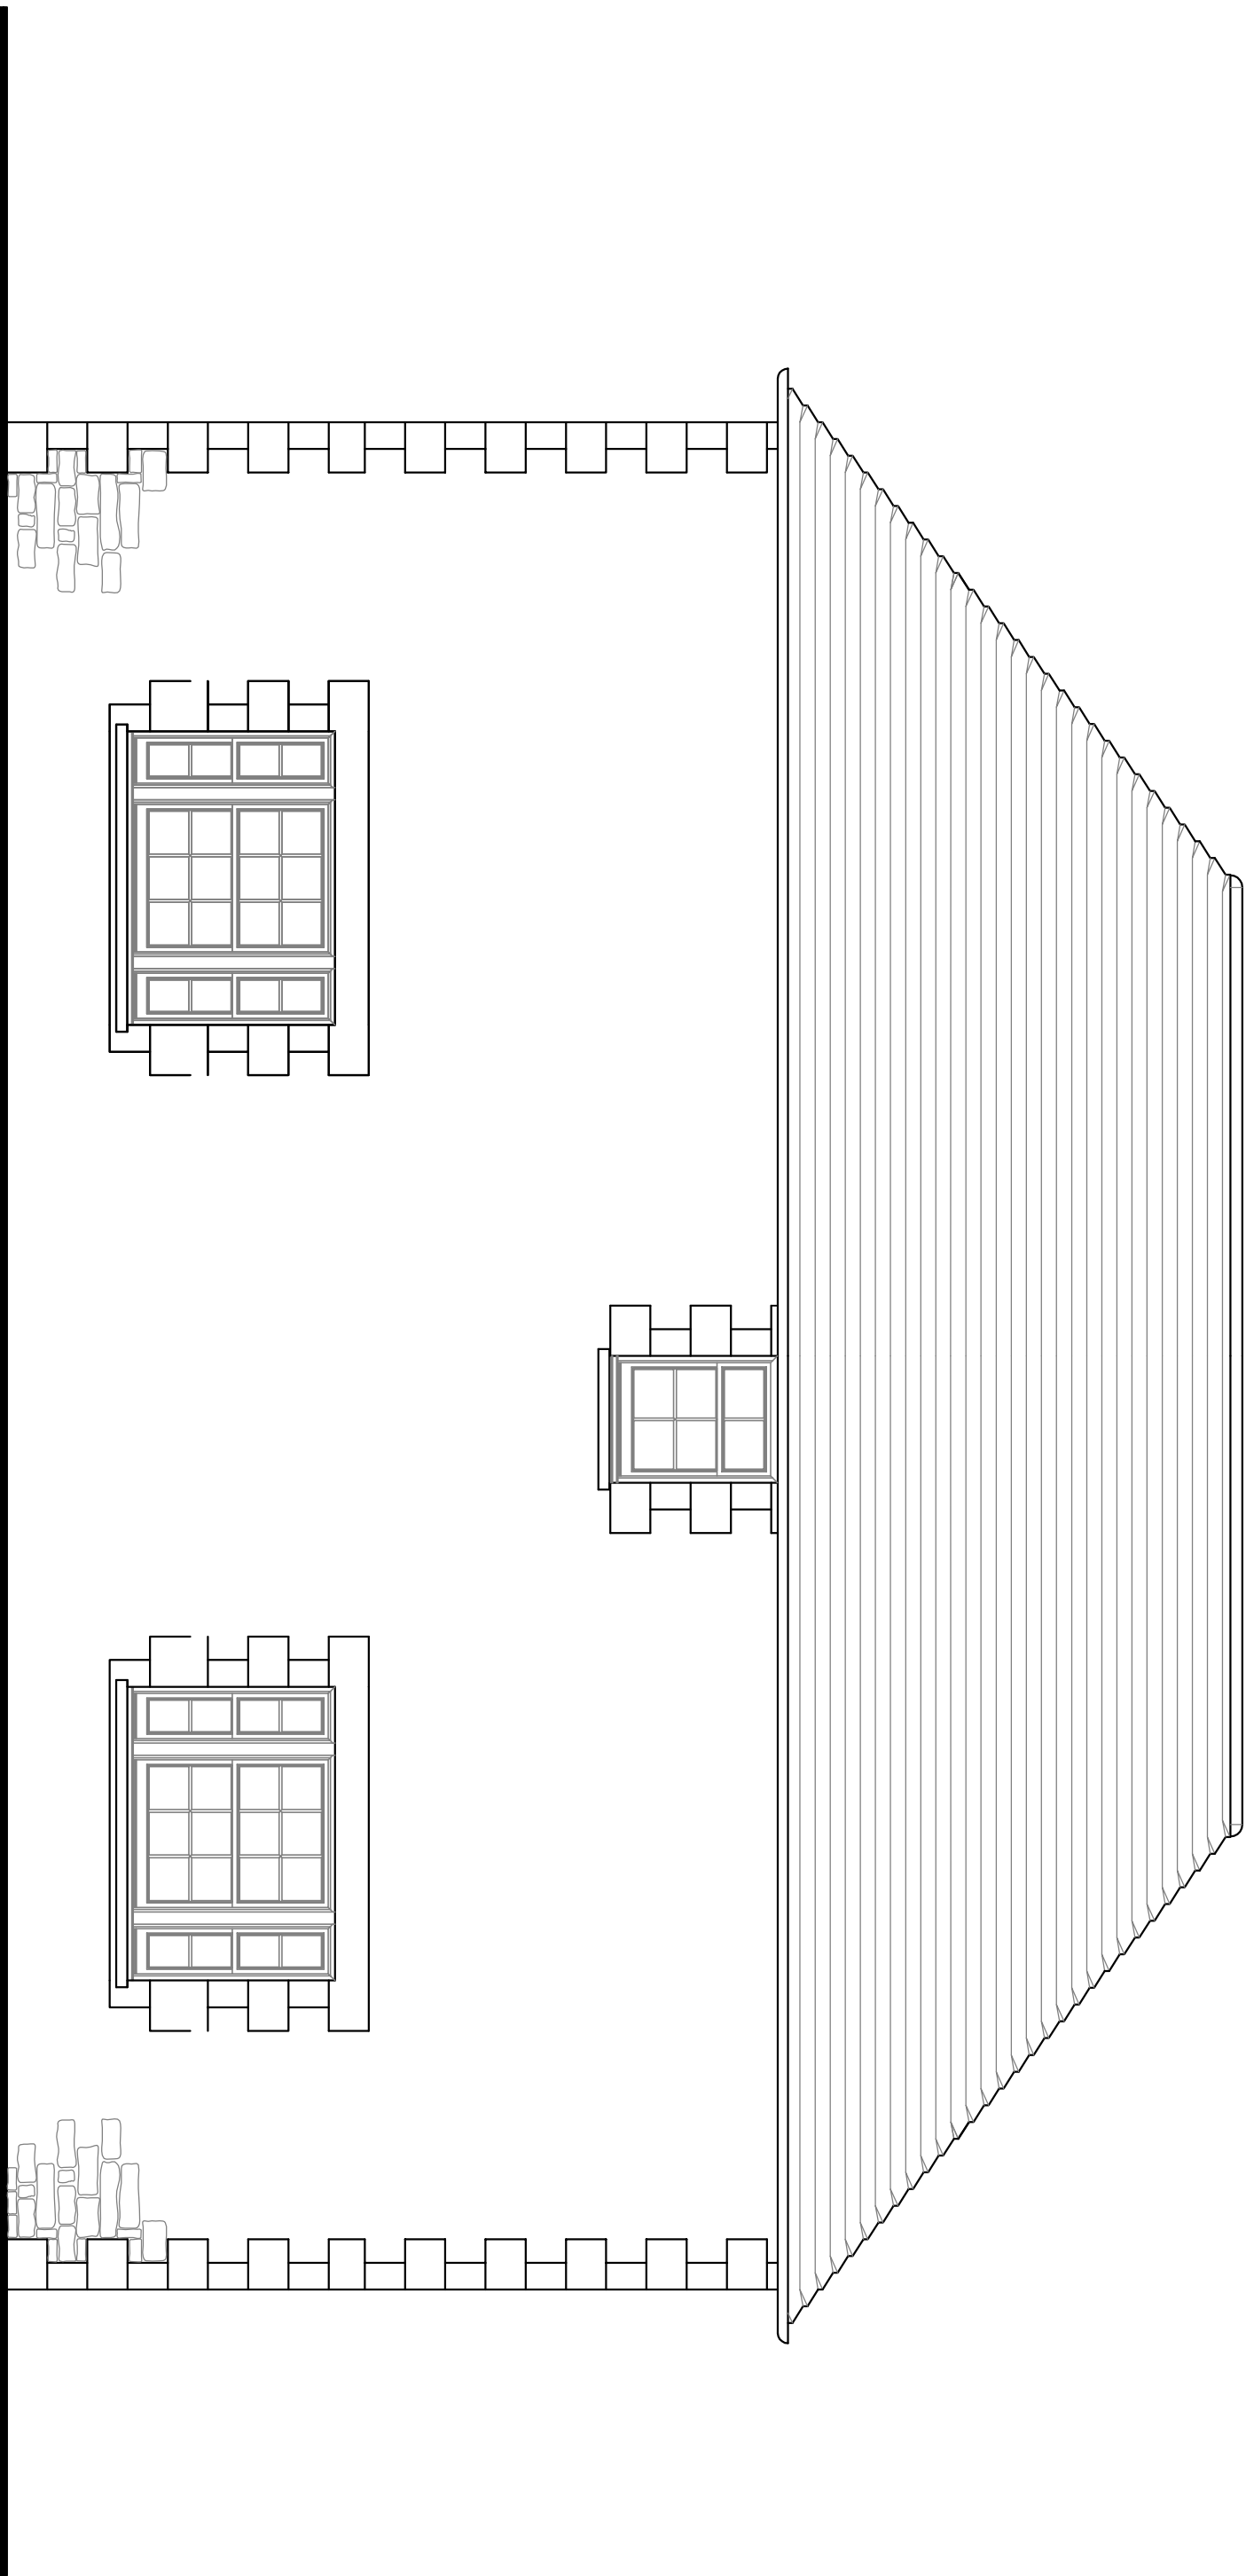

West Elevation

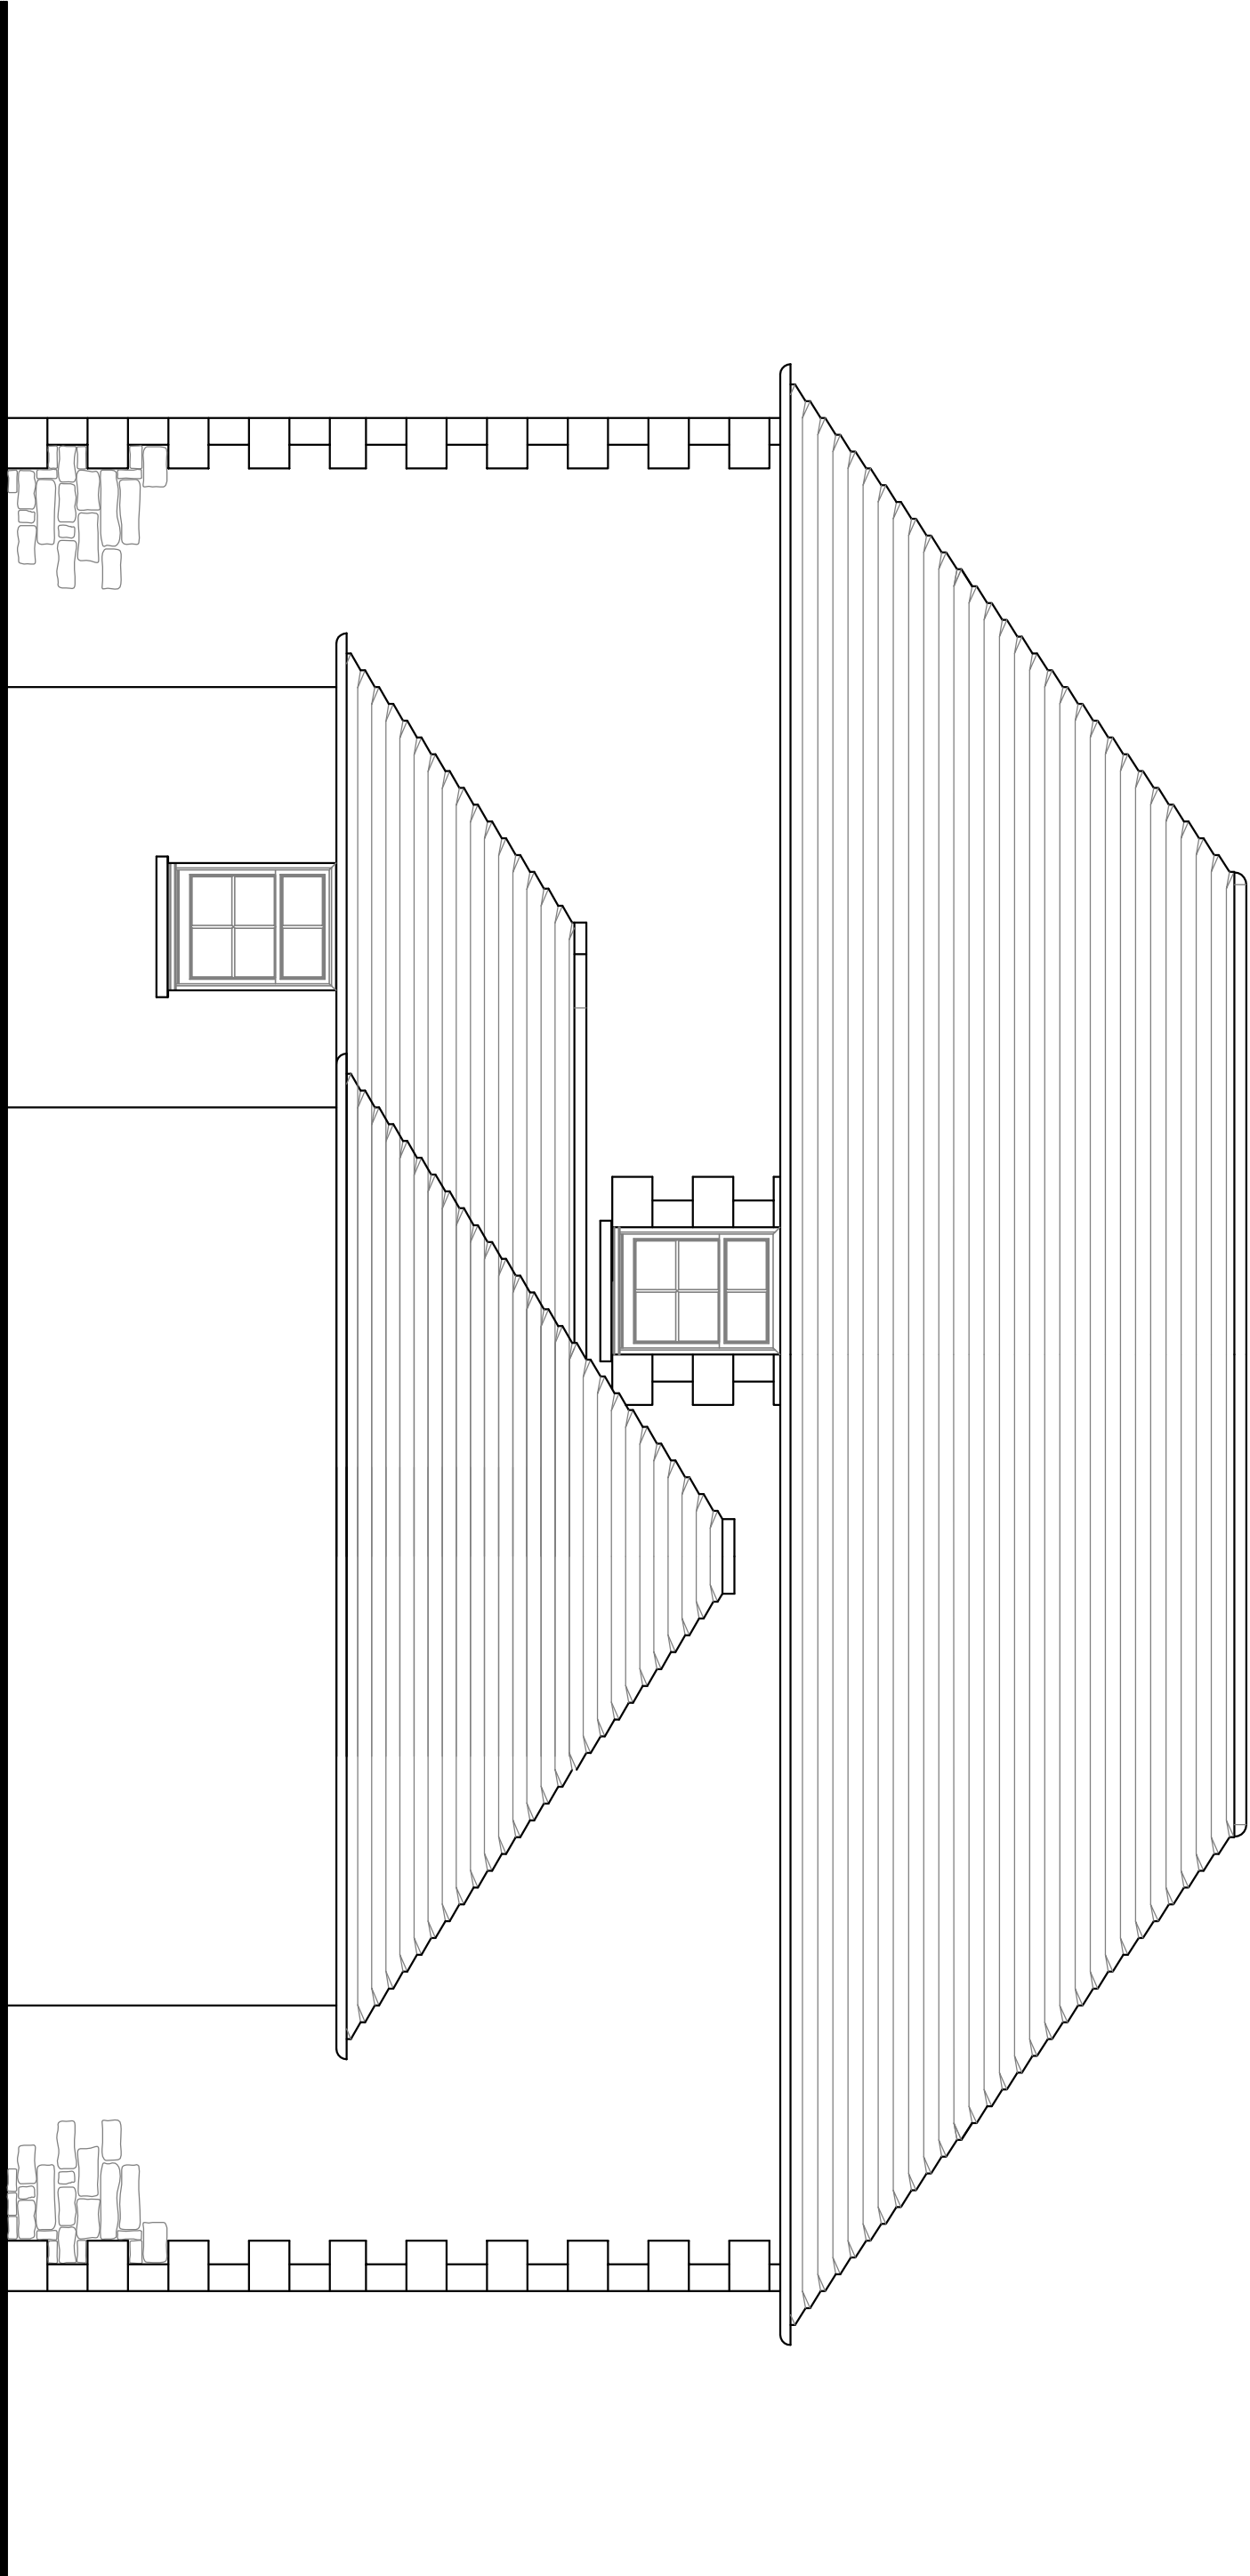

East Elevation

CLIENT	PROJECT	TITLE	STATUS	DRAWN BY	REVIEWED BY
D KEET	THE FALLOWS BARNHAM	PROPOSED ELEVATIONS	PLANNING	SJ	SJ
			DATE	SCALE	DRAWING NUMBER
			11.10.18	1:50@A0	7

STEPHEN JUPP MRTPI
CHARTERED TOWN PLANNER
348 CHICHESTER ROAD, BOGNOR REGIS
West Sussex PO21 5BX
Tel 01243 822113
Email: steve@planning-solutions.co.uk
www.planning-solutions.co.uk