
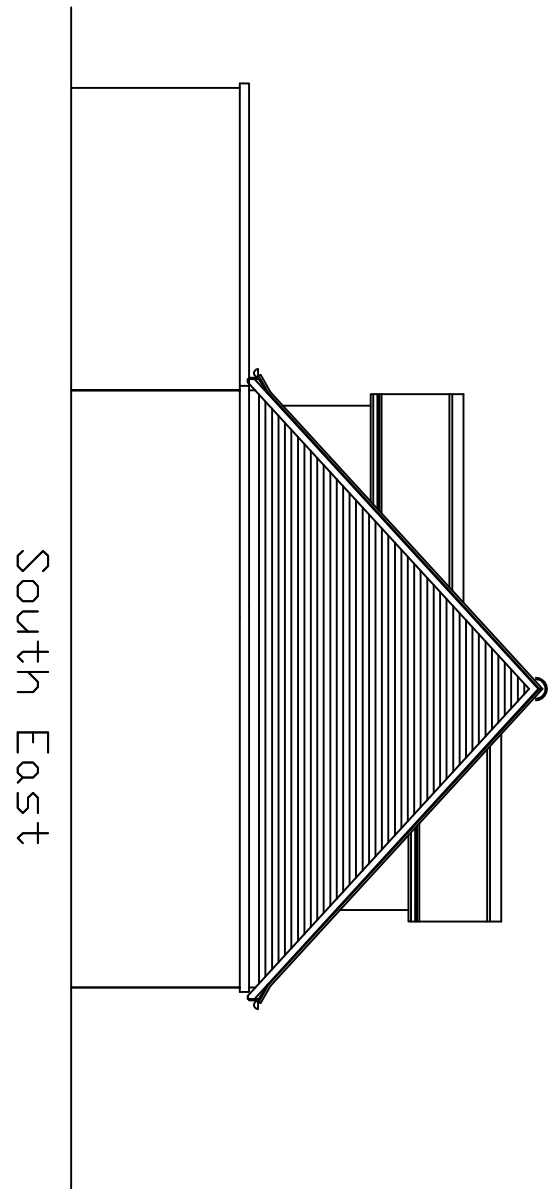
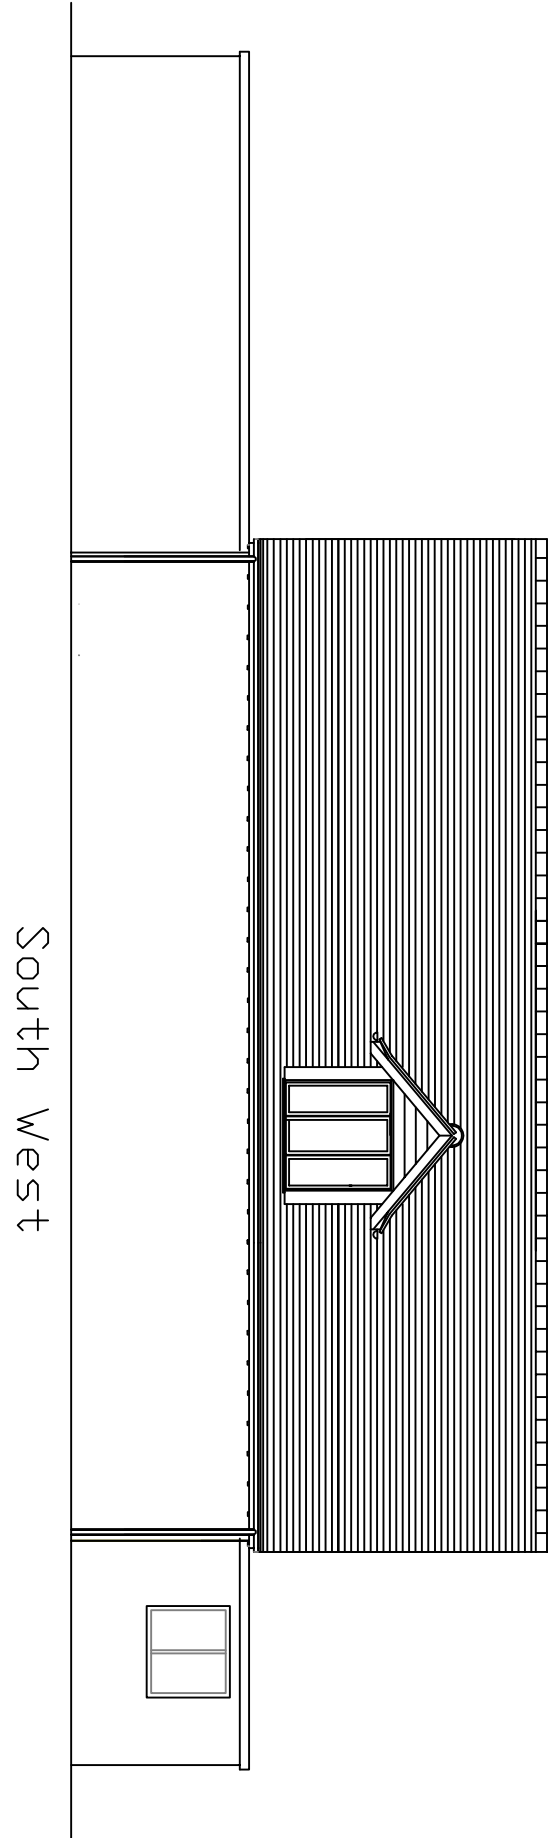
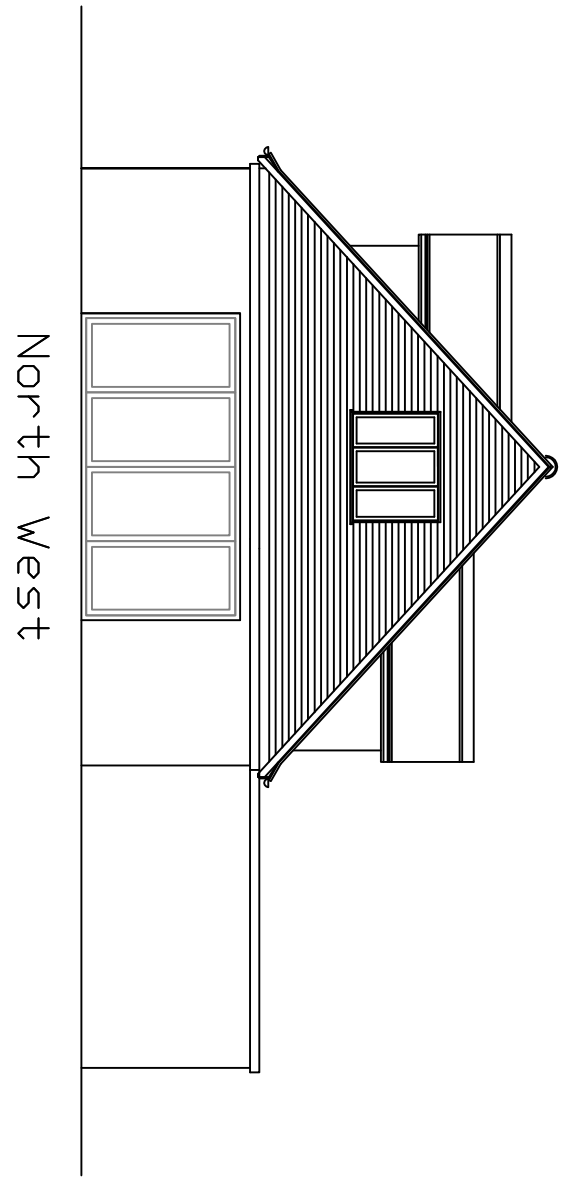
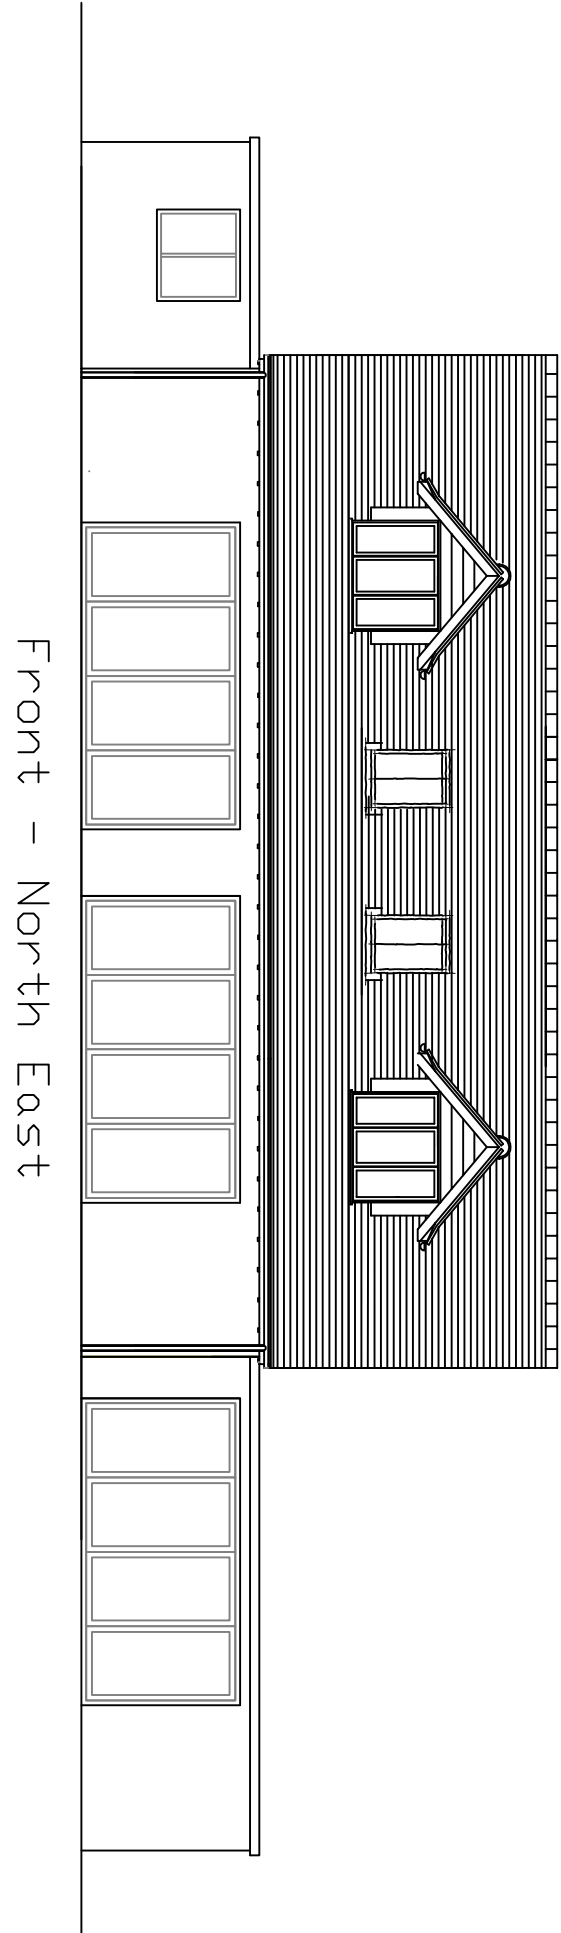
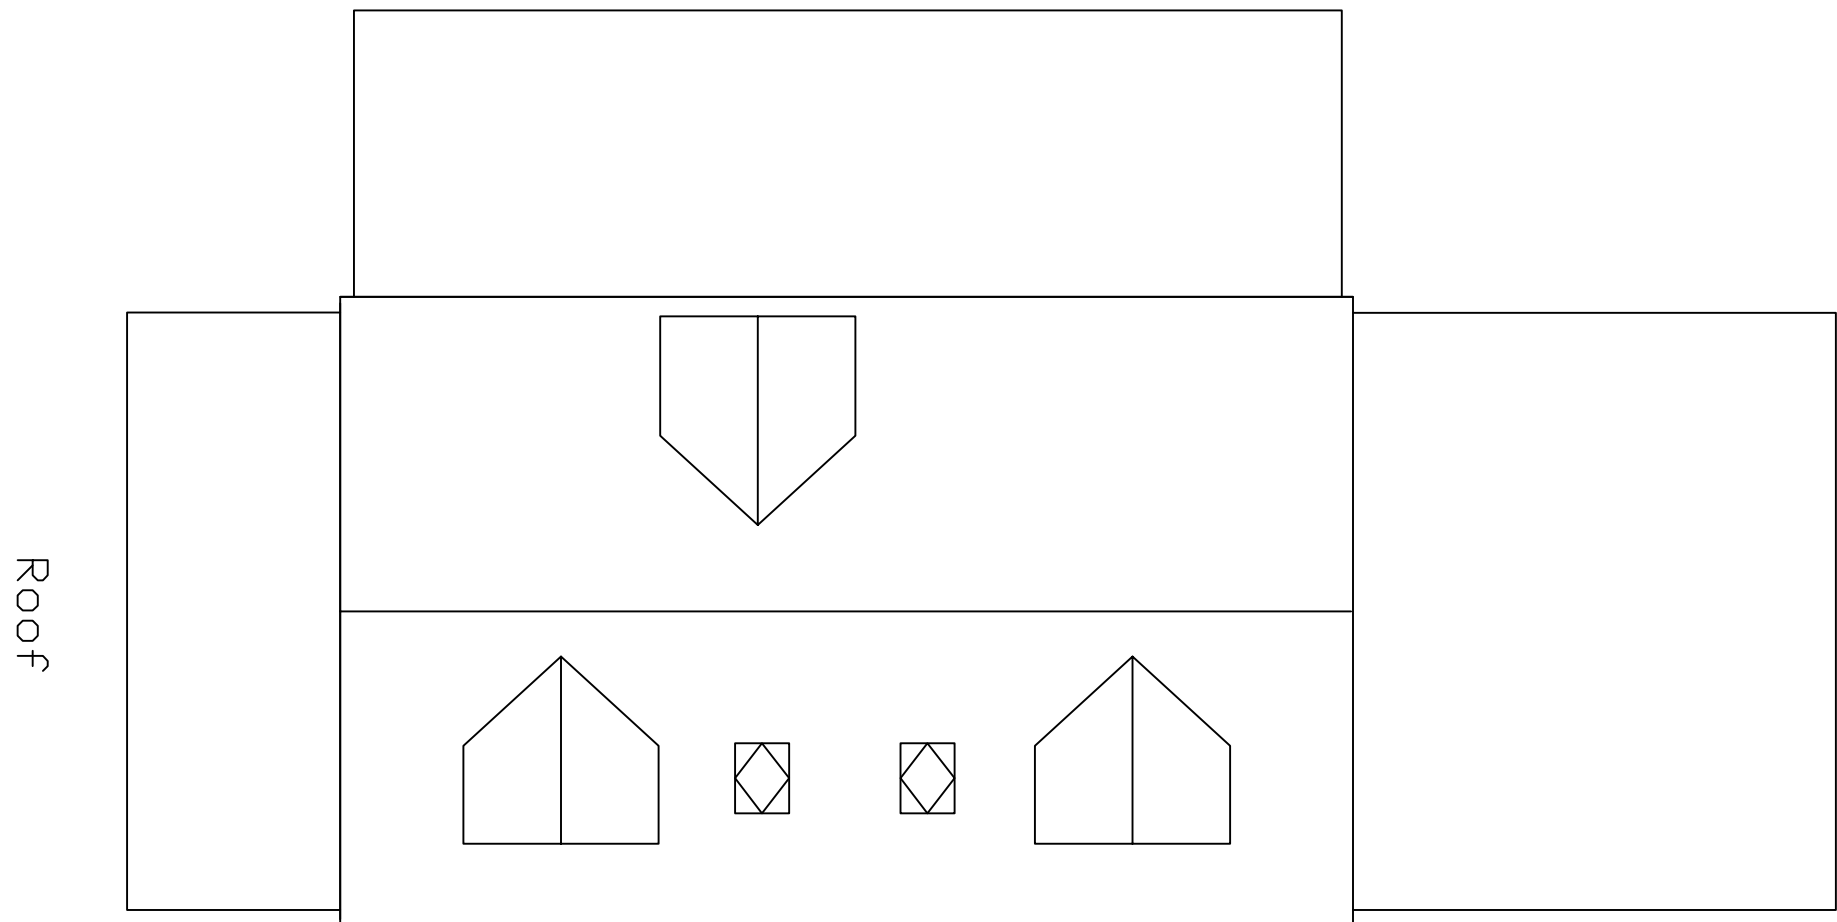
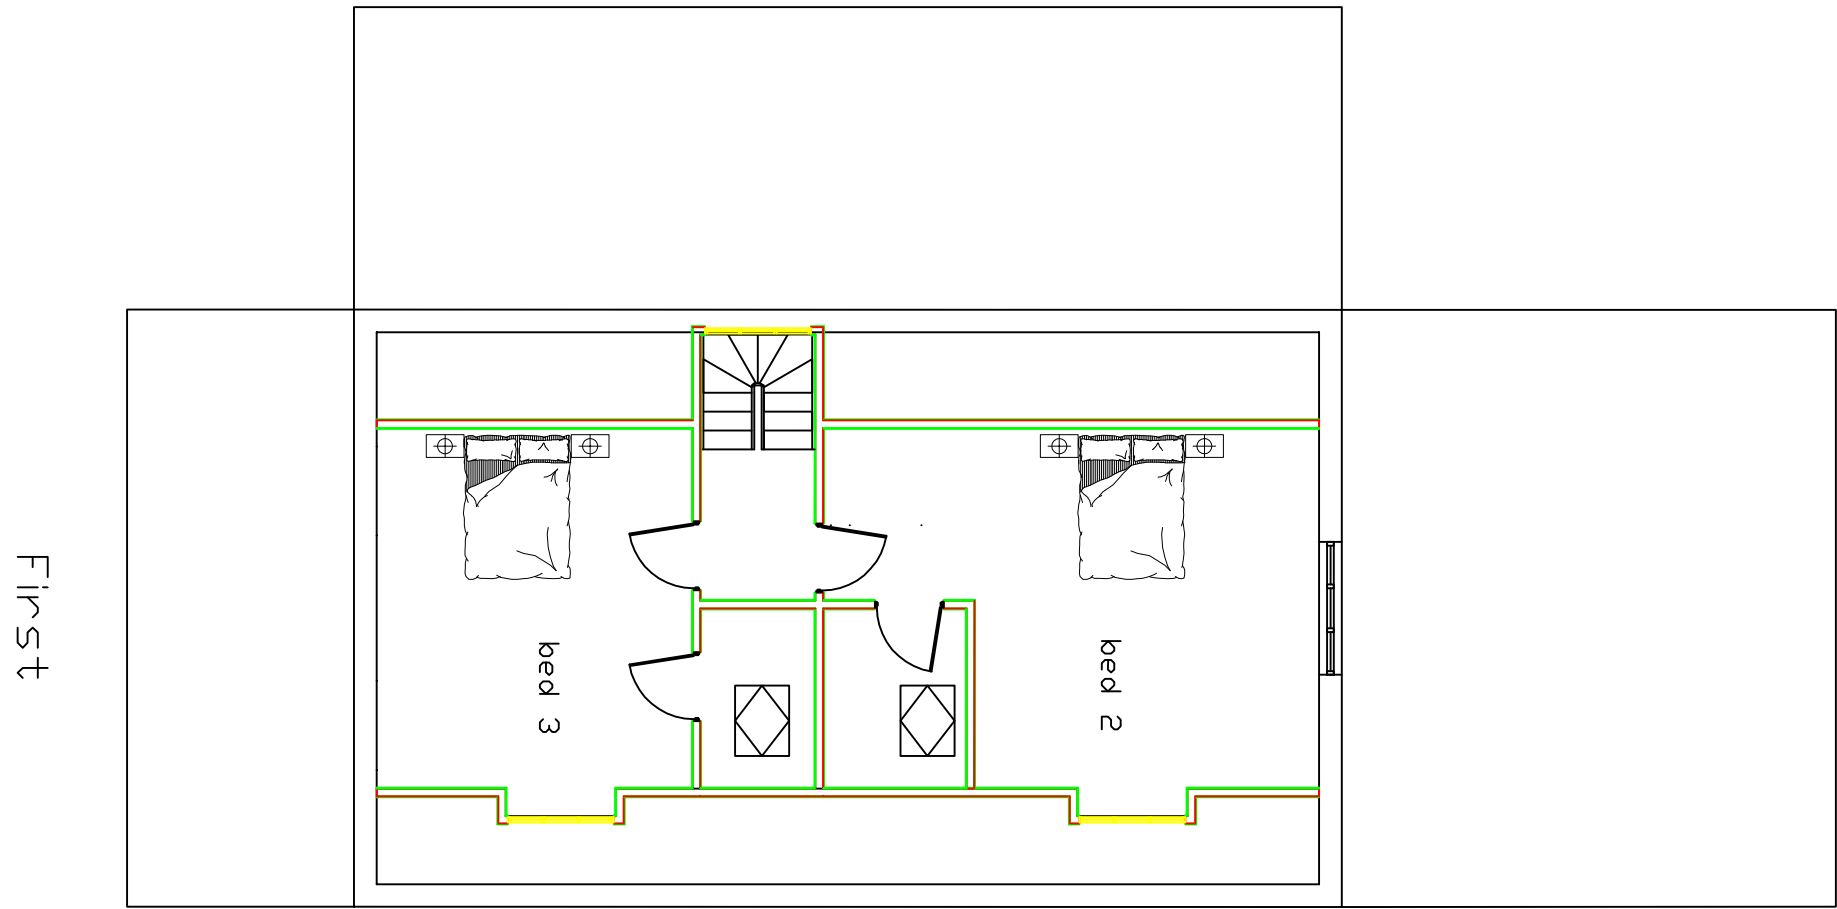


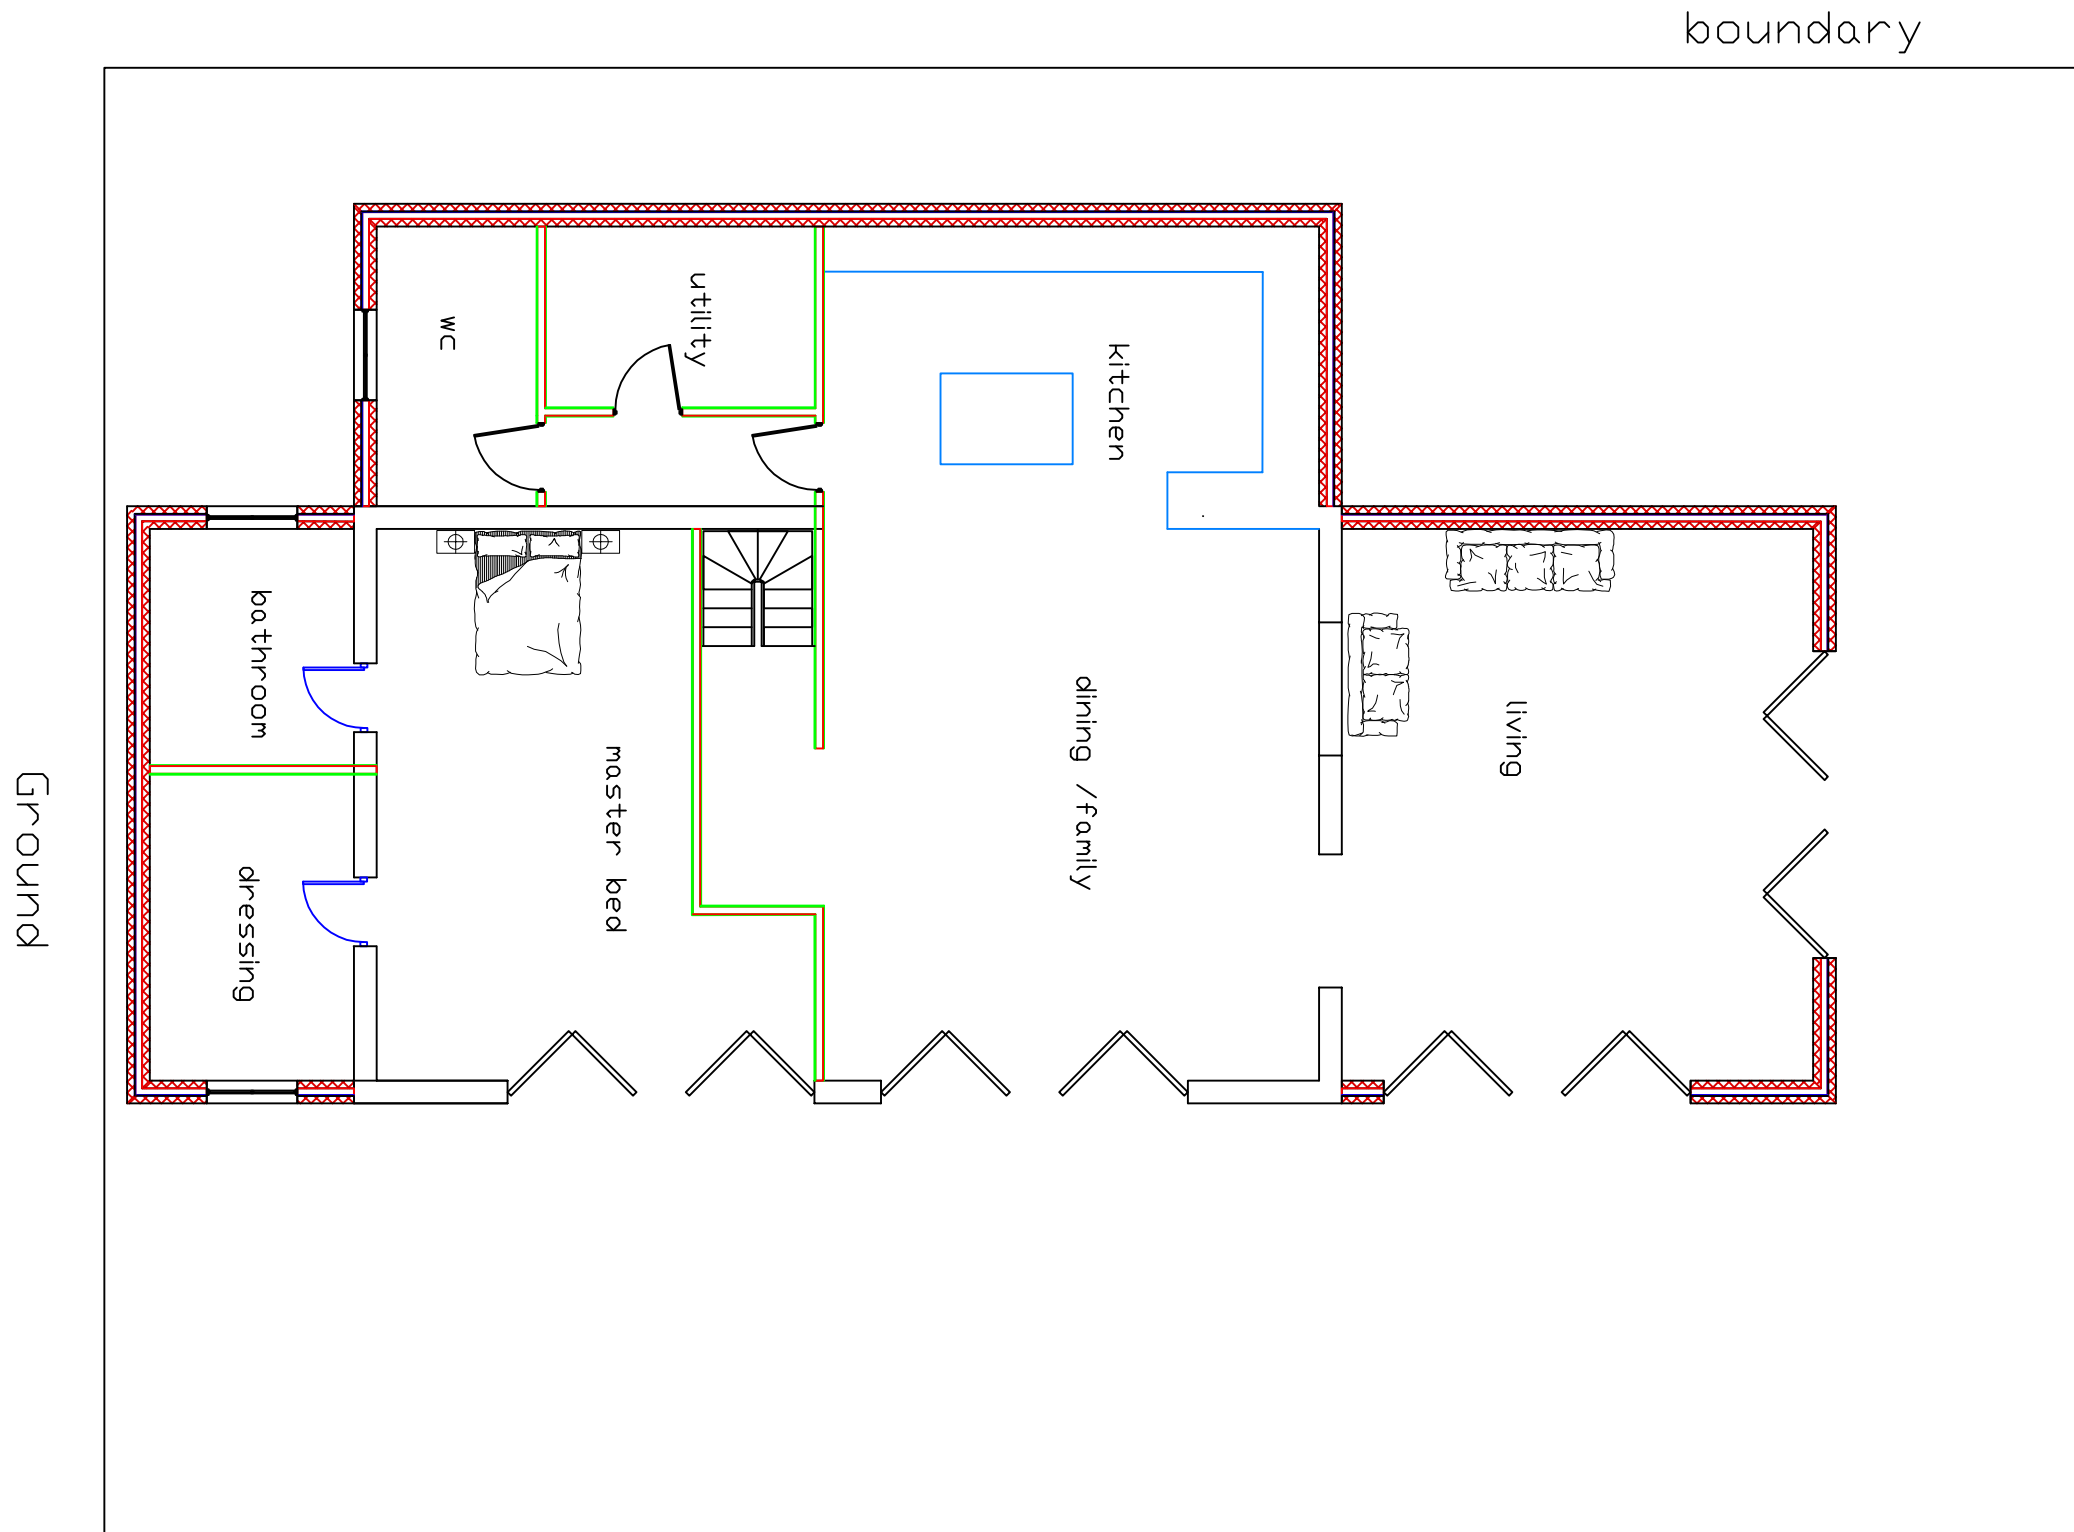

| CLIENT  |  | PROJECT             |  | TITLE                              |  | STATUS   |  | DRAWN BY   |  | REVIEWED BY    |  |
|---------|--|---------------------|--|------------------------------------|--|----------|--|------------|--|----------------|--|
| D. KEET |  | MEADOW VIEW BARNHAM |  | PERMITTED FLOOR PLANS & ELEVATIONS |  | PLANNING |  | SJ         |  | SJ             |  |
|         |  |                     |  |                                    |  | DATE     |  | SCALE      |  | DRAWING NUMBER |  |
|         |  |                     |  |                                    |  | 05.07.18 |  | 1:100 @ A1 |  | 16             |  |