


Licence – Stephen Jupp: 000030961
(c) Crown Copyright 2016
Reproduction in whole or in part is prohibited
without the prior permission of Ordnance Survey.

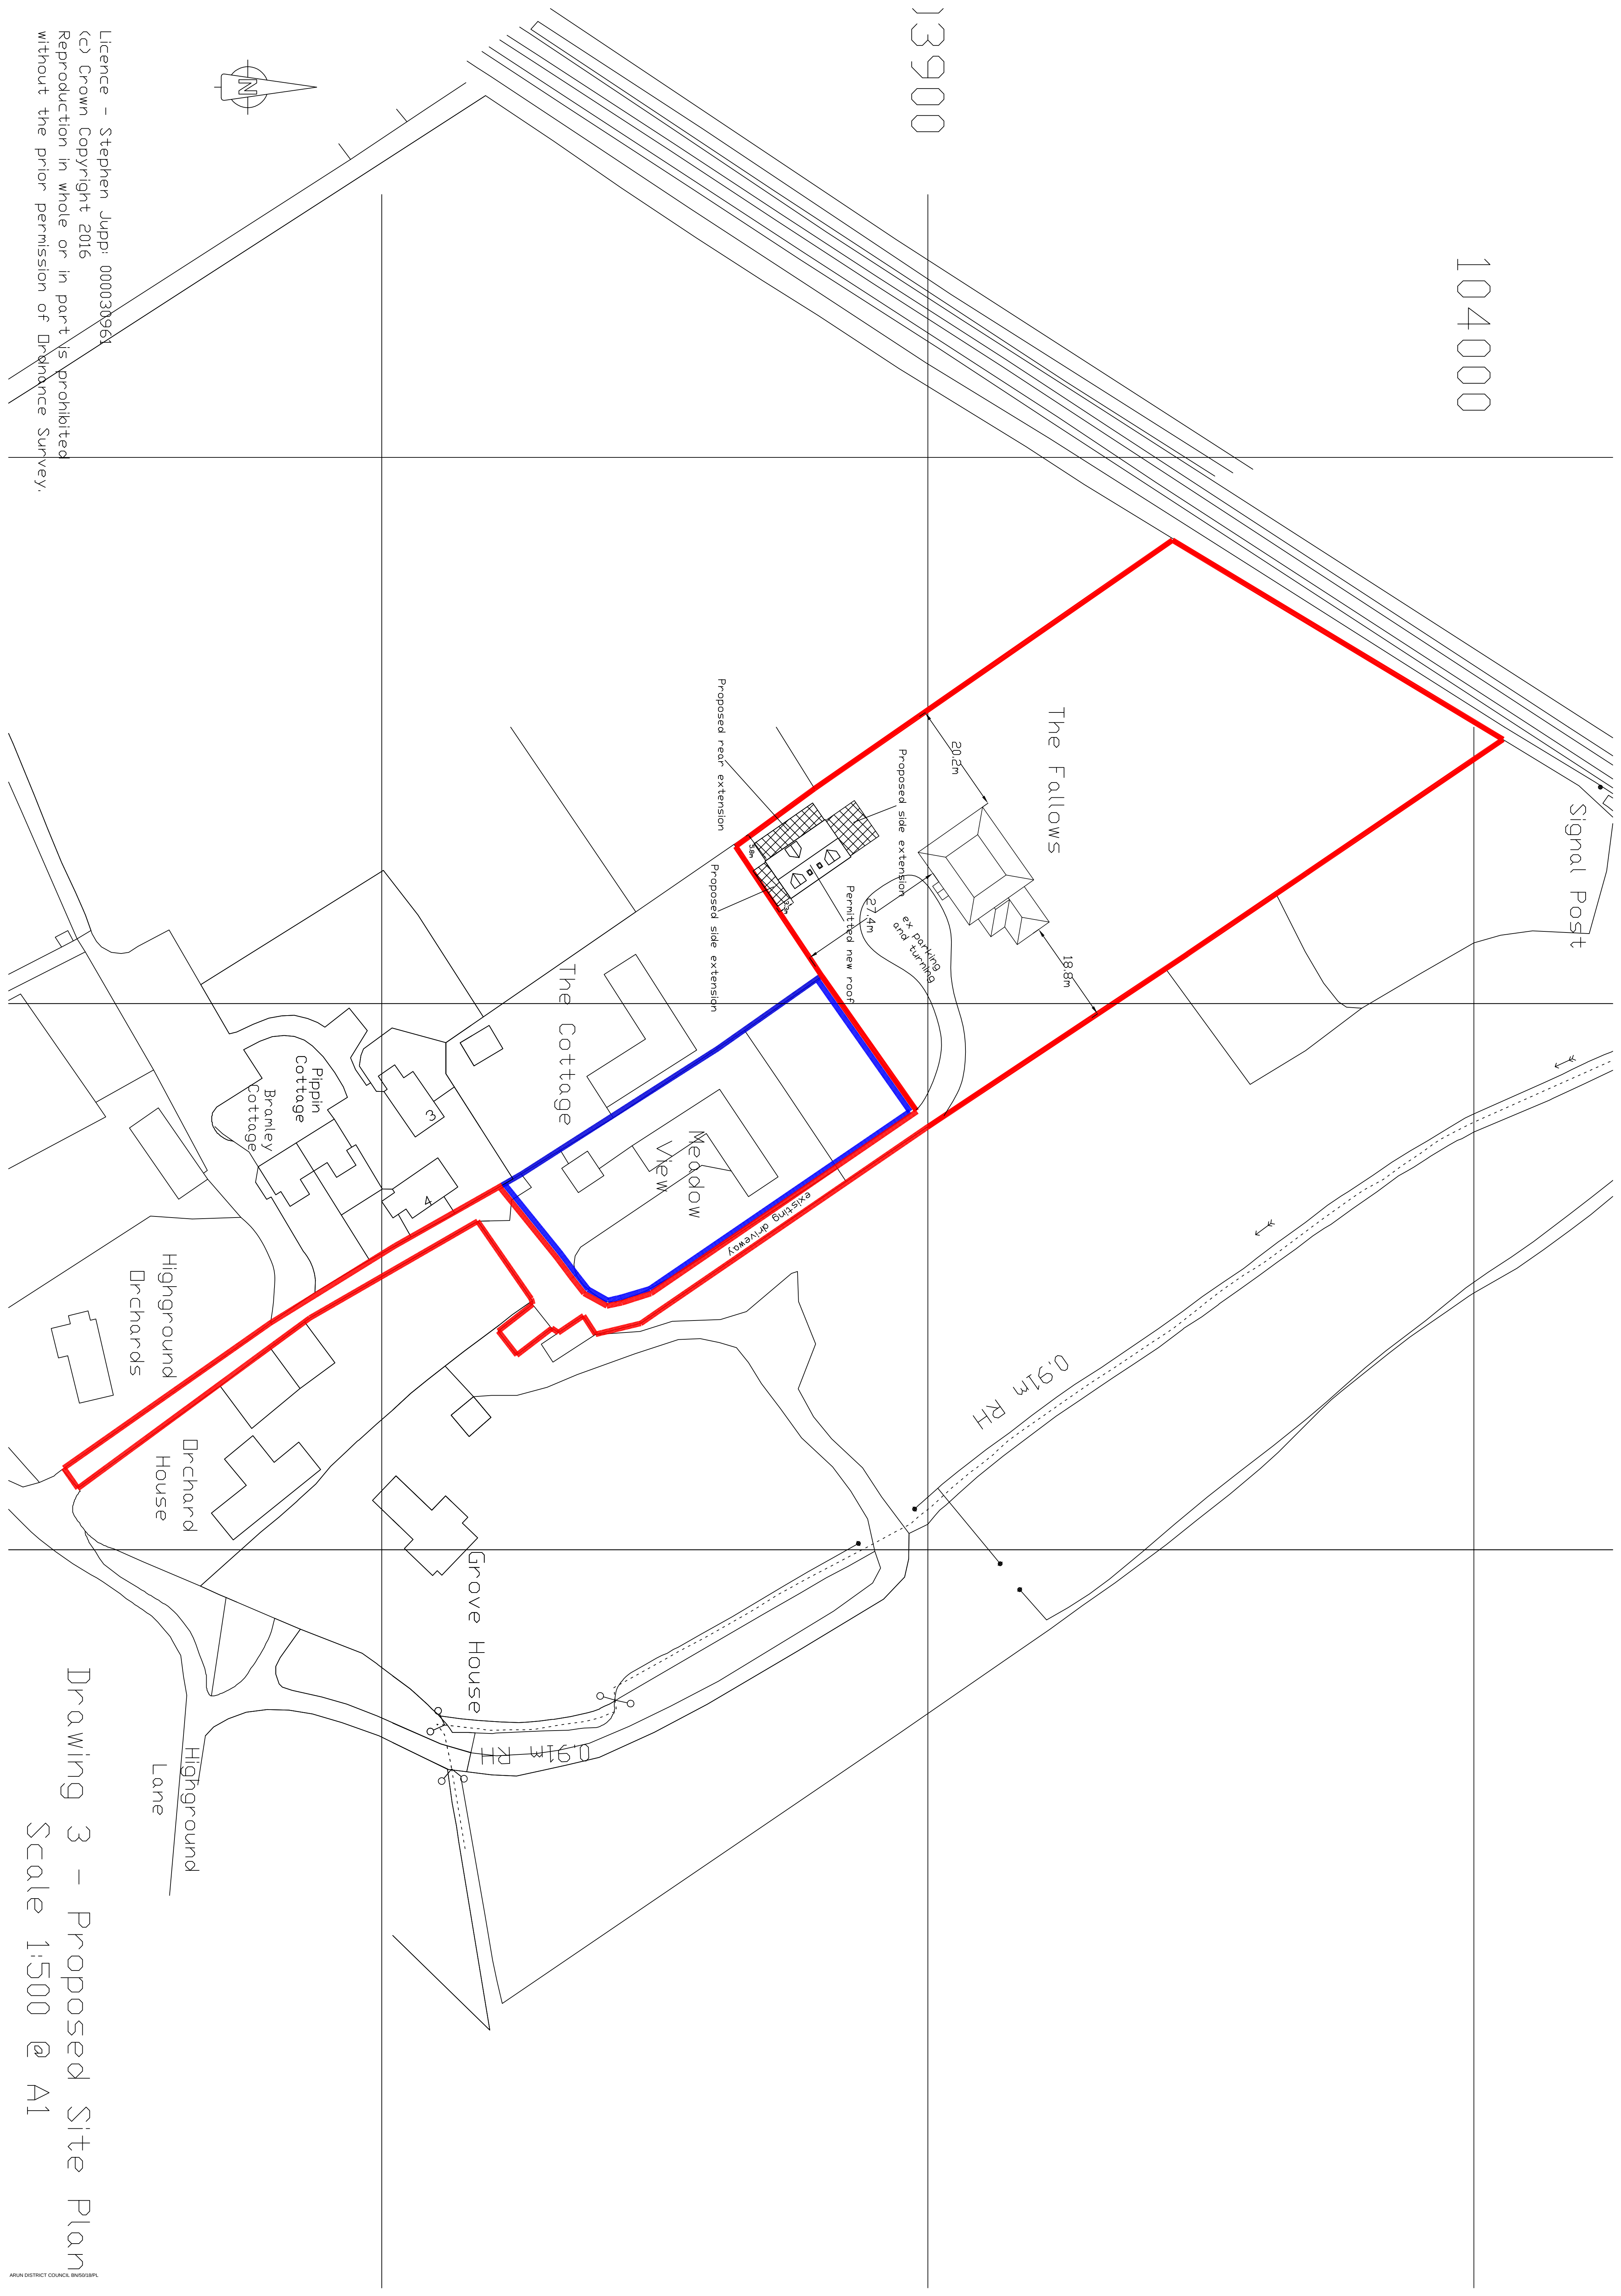

Drawing 3 - Proposed Site Plan
Scale 1:500 @ A1