

NOTES:

Do Not Scale.

Report all discrepancies, errors and omissions.


Verify all dimensions on site before commencing any work on site or preparing shop drawings.

All materials, components and workmanship are to comply with the relevant British Standards, Codes of Practice, and appropriate manufacturers recommendations that from time to time shall apply.



For all specialist work, see relevant drawings.

This drawing and design are copyright of Clague LLP  
Registration number OC335948.

| Rev | Date | Description |
|-----|------|-------------|
|-----|------|-------------|

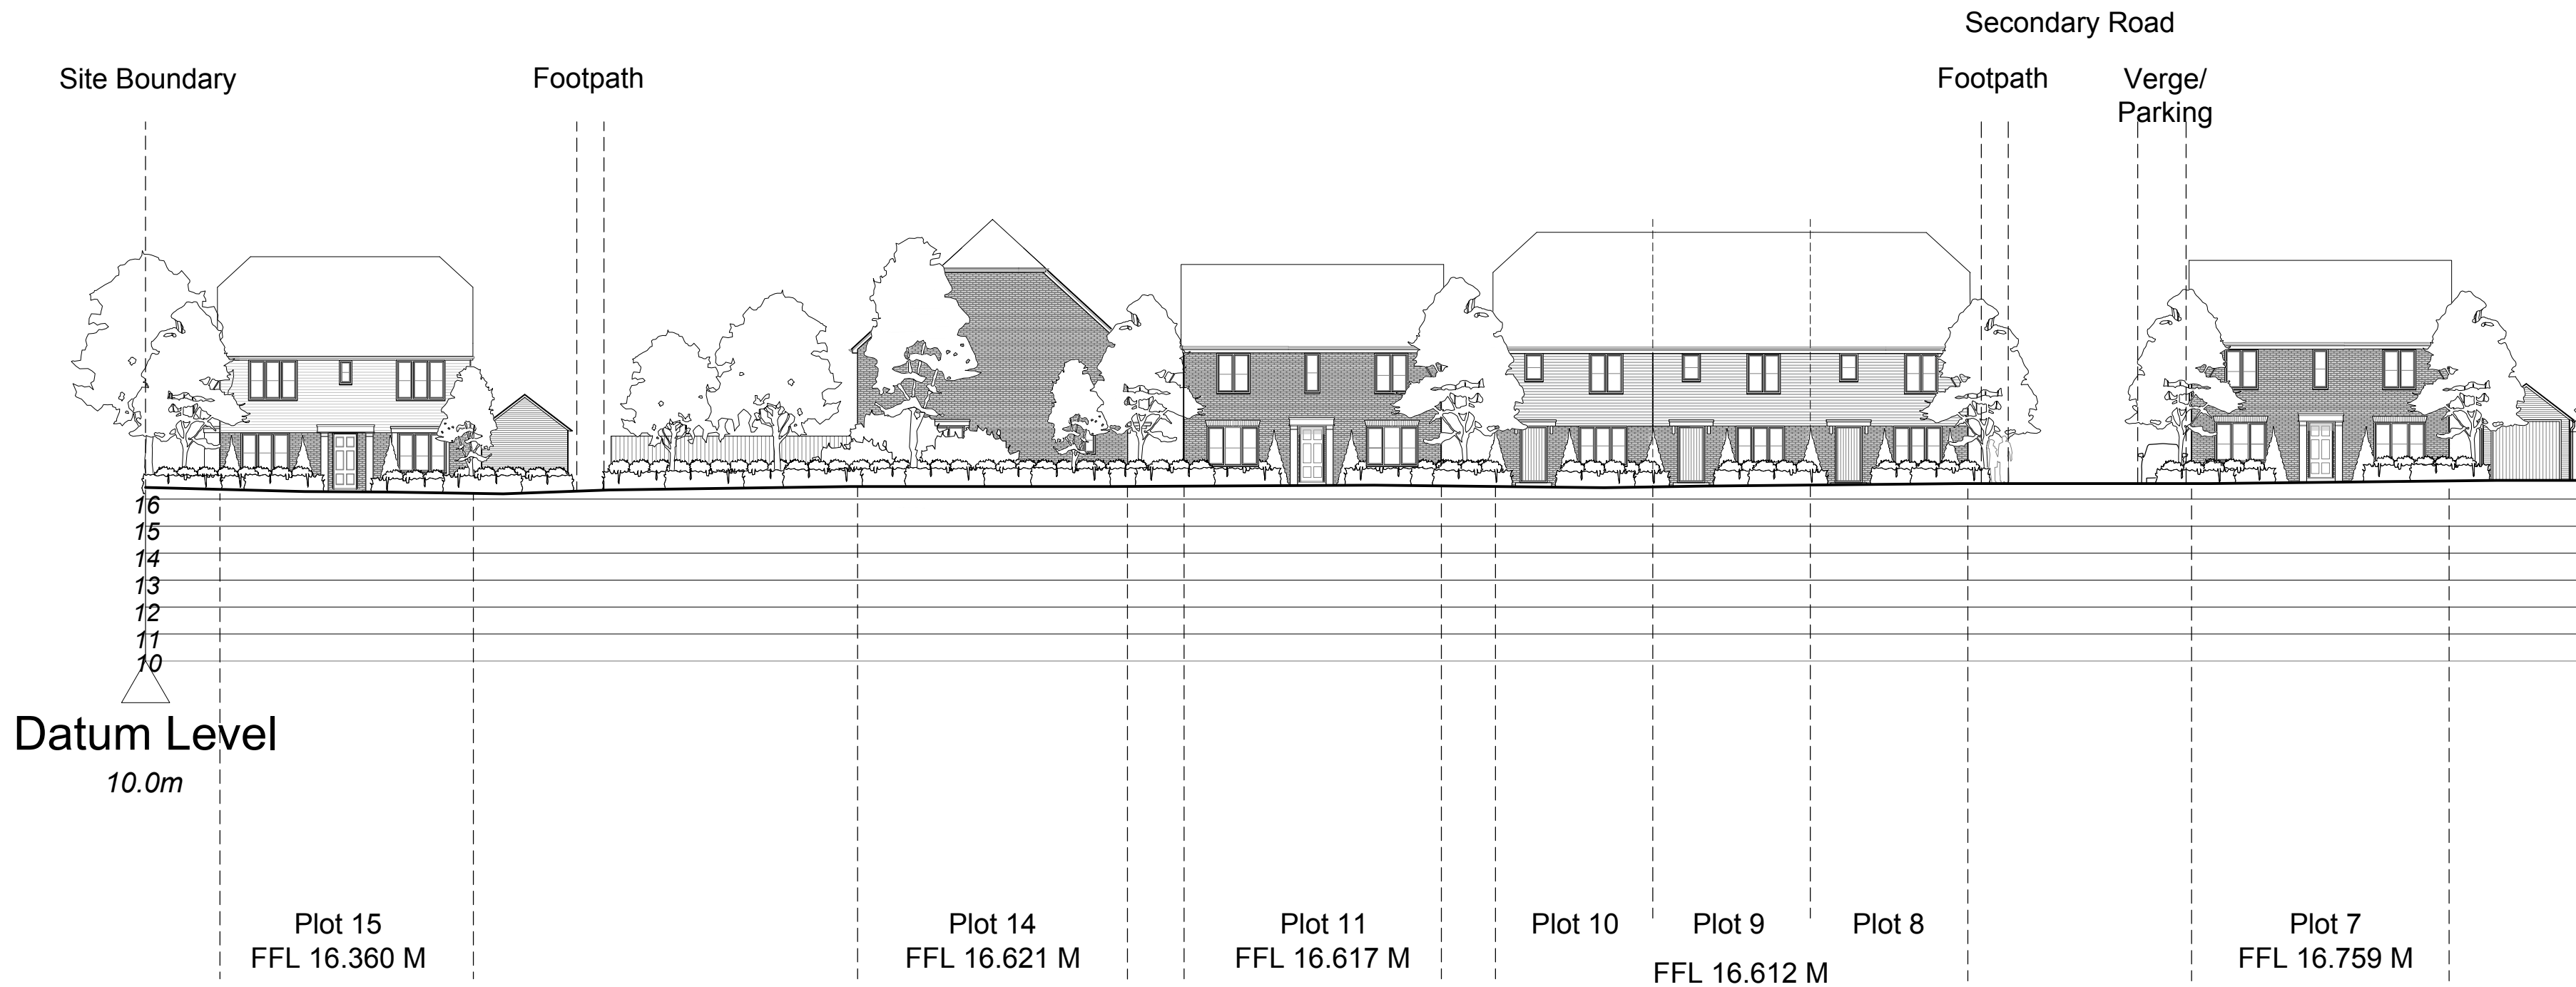

Site Plan Key

 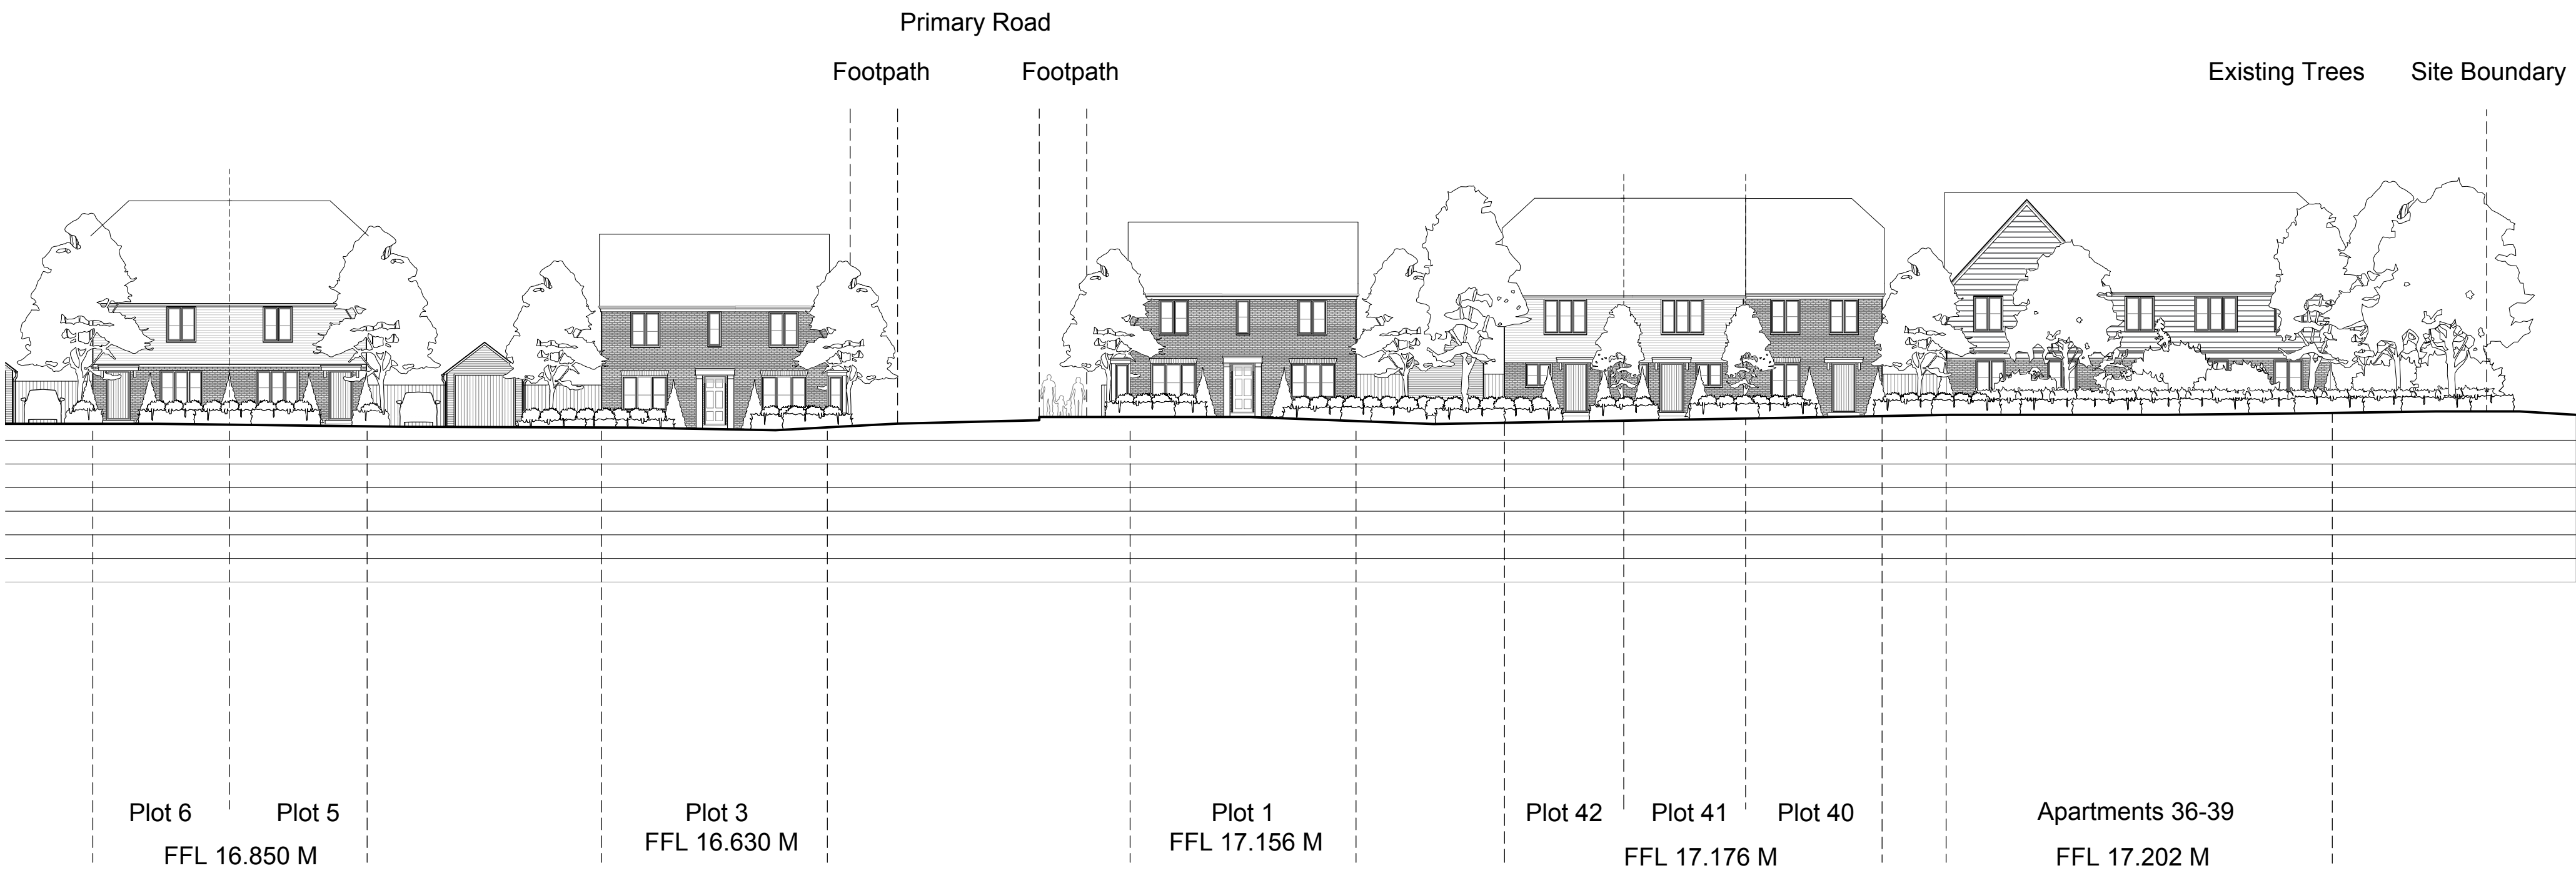

Project Title

Proposed Residential Development  
Fontwell Avenue  
West Sussex

Drawing Description

Site Section A-A

Scale  
1:200 @ A1

Drawn by  
SF

Date  
March 2020

Checked by  
CSS

CLAGUE ARCHITECTS

62 Burgate, Canterbury  
Kent CT1 2BH

01227 762060

1 Kinsbourne Court, Luton Road,  
Harpenden, Hertfordshire AL5 3BL

01582 765102

8, Disney Street  
London SE1 1JF

0203 597 6112

CANTERBURY

LONDON

HARPENDEN

Drawing Number

29662A\_120

Revision

B

Proposed Residential Development

