

NOTES:

Do Not Scale.

Report all discrepancies, errors and omissions.

Verify all dimensions on site before commencing any work on site or preparing shop drawings.

All materials, components and workmanship are to comply with the relevant British Standards, Codes of Practice, and appropriate manufacturers recommendations that from time to time shall apply.


For all specialist work, see relevant drawings.

This drawing and design are copyright of Clague LLP
Registration number OC335948.


Rev	Date	Description
-----	------	-------------




Front Elevation 1:100

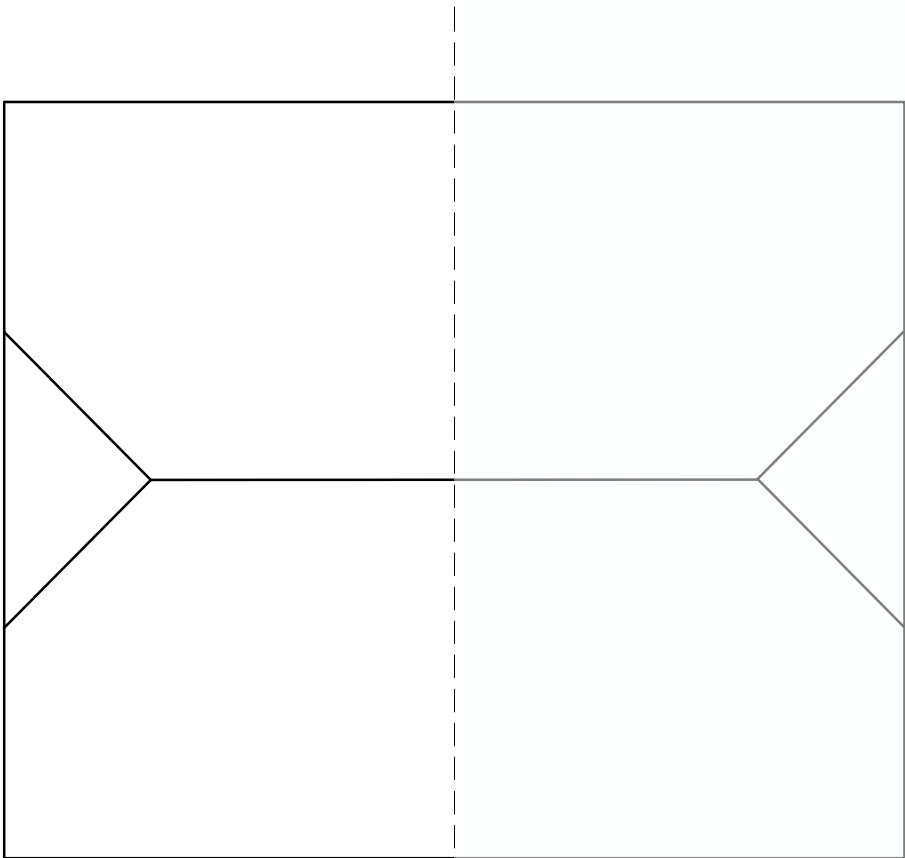

Roof Plan 1:100

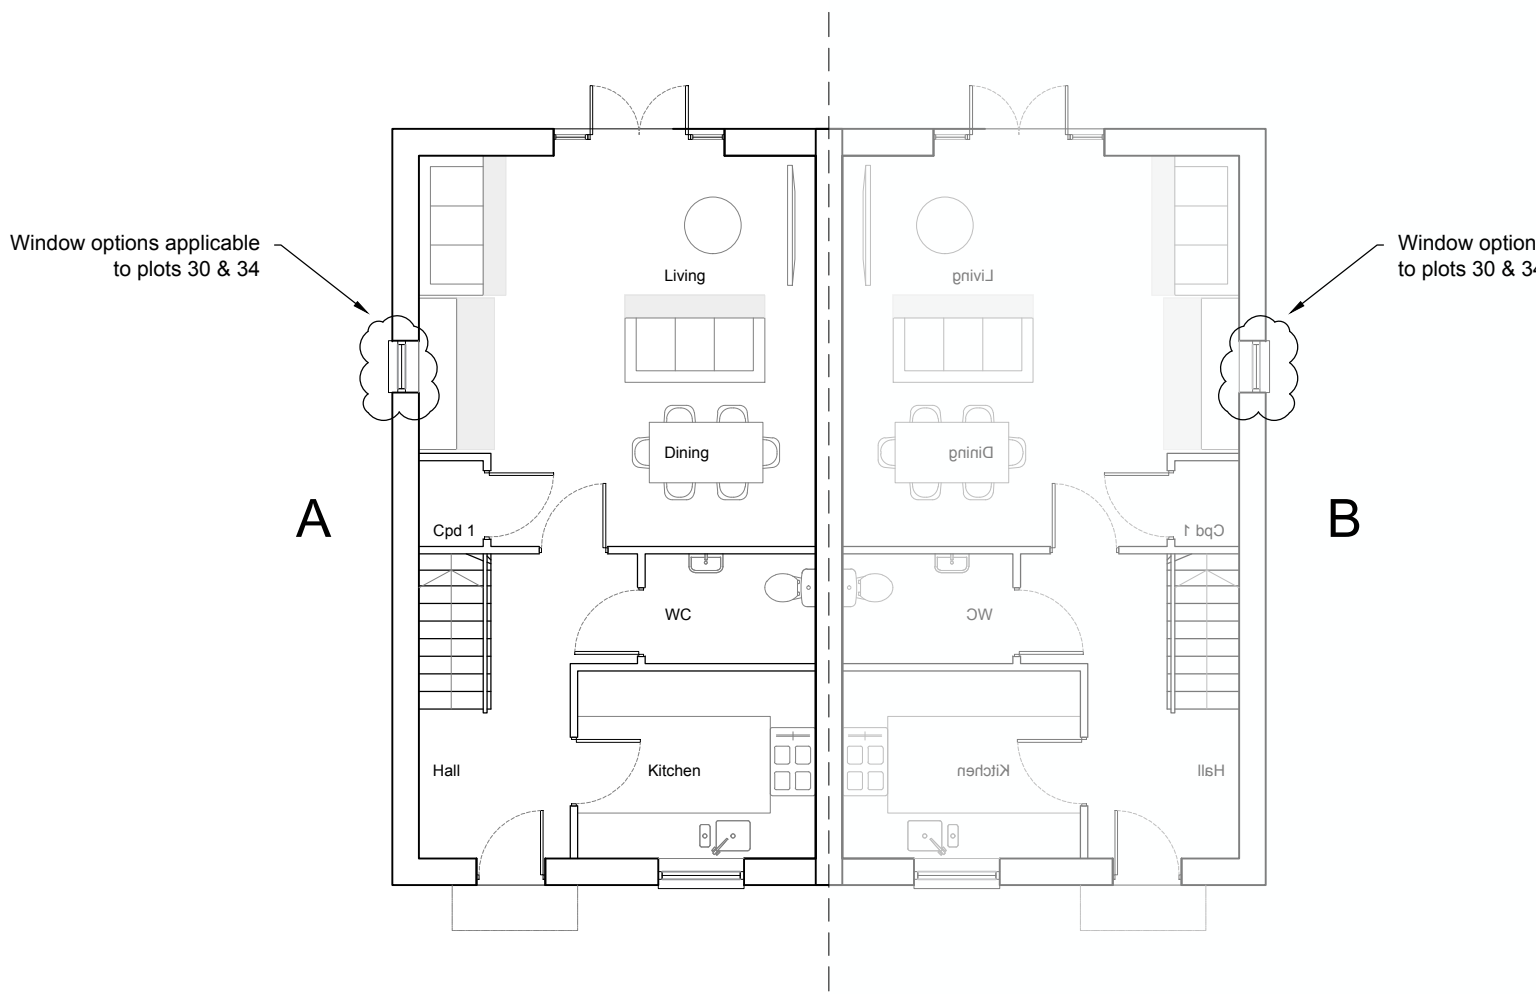

Ground Floor Plan 1:100

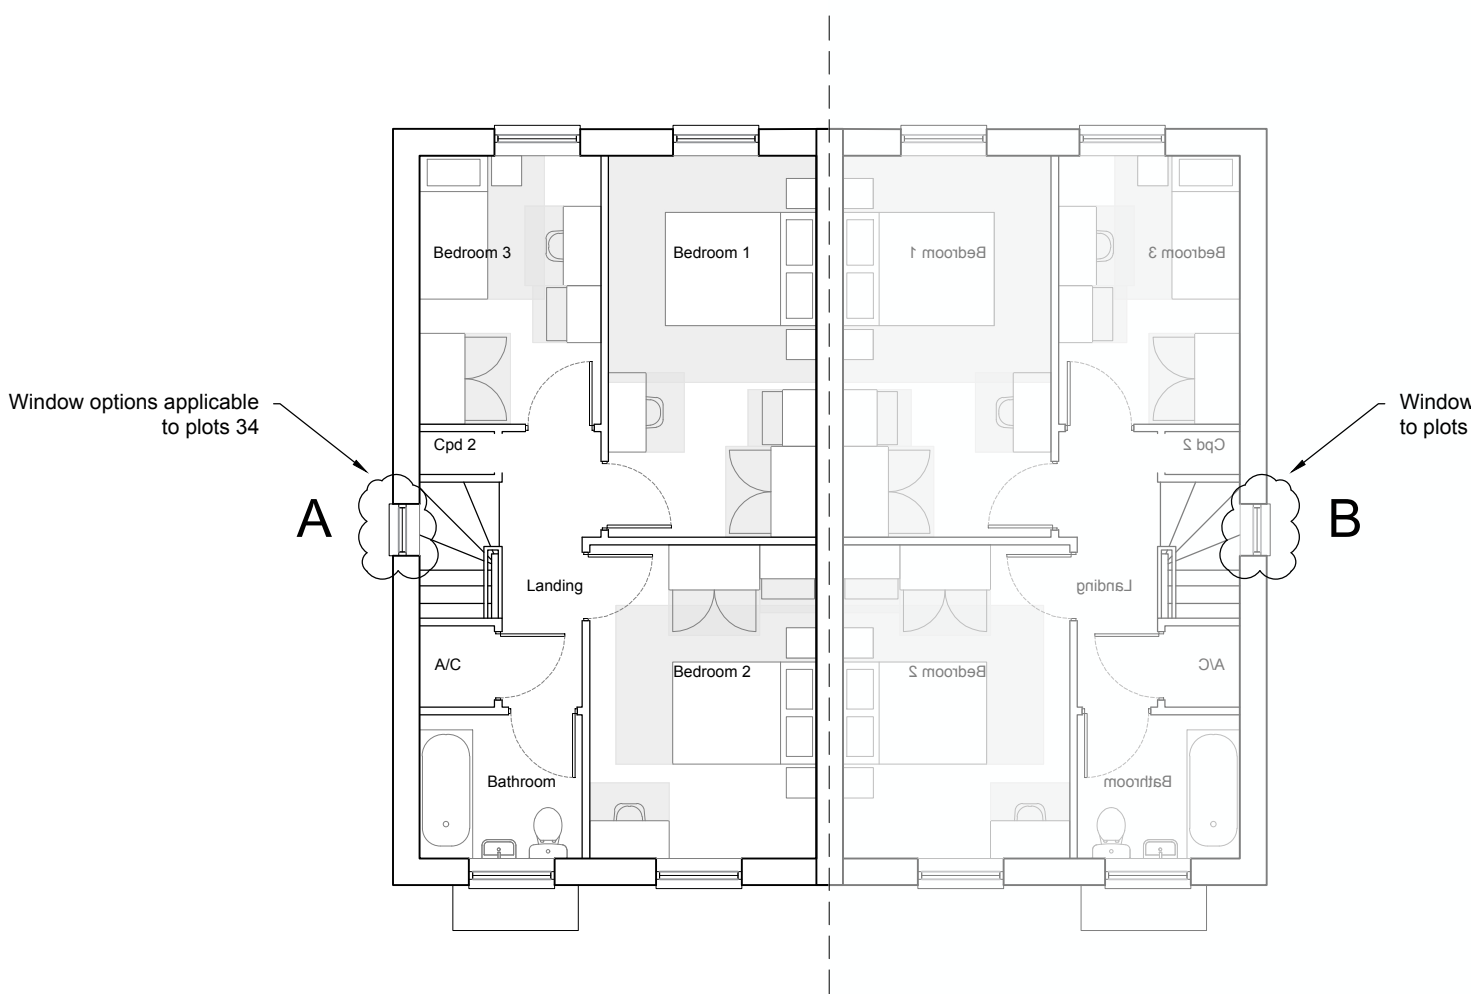

First Floor Plan 1:100

Project Title

Proposed Residential Development
Fontwell Avenue
West Sussex

Drawing Description

Housetype: 3 Bed Affordable OP1
Plans & Elevations
Applicable to Plots: 30, 34 & 40
Handed on plot: 34 & 40

Scale	Drawn by
1:100 @ A1	CS
Date	Checked by
March 2020	CSS

CLAGUE ARCHITECTS

62 Burgate, Canterbury Kent CT1 2BH	01227 762060
1 Kinsbourne Court, Luton Road, Harpenden, Hertfordshire AL5 3BL	01582 765102
8, Disney Street London SE1 1JF	0203 597 6112
CANTERBURY	LONDON
	HARPENDEN

Drawing Number	Revision
29662A_102_1	B