




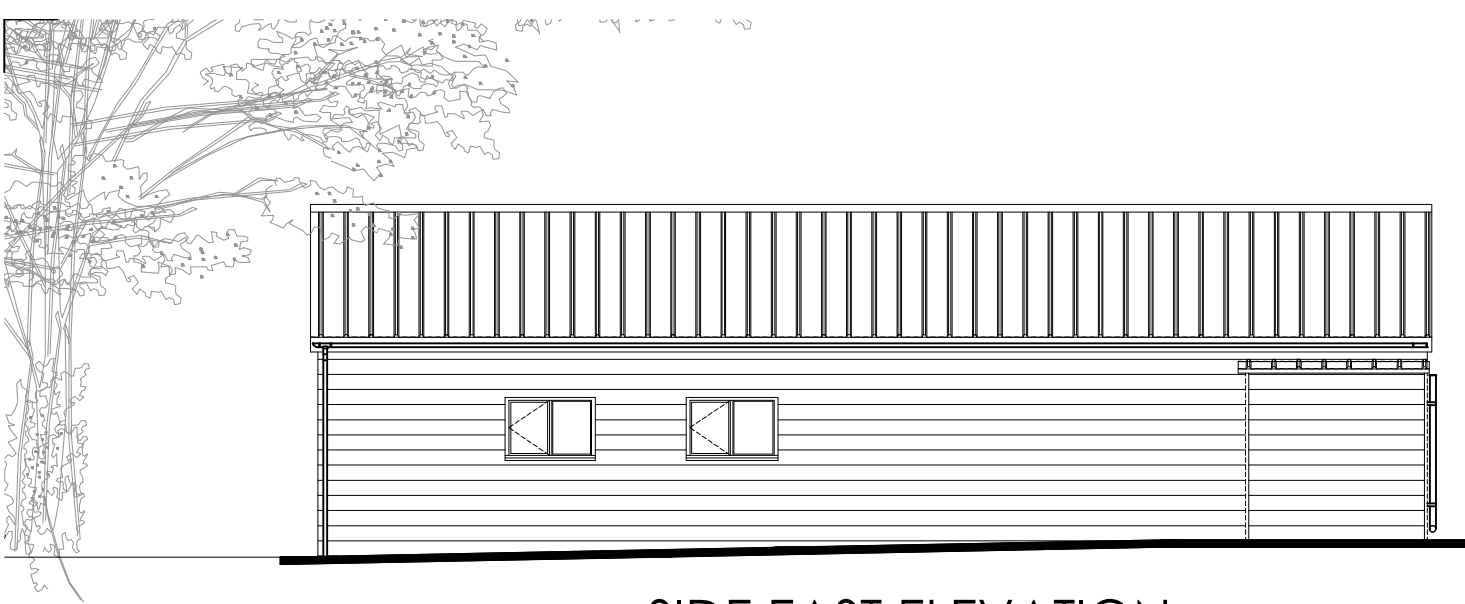


SIDE EAST ELEVATION

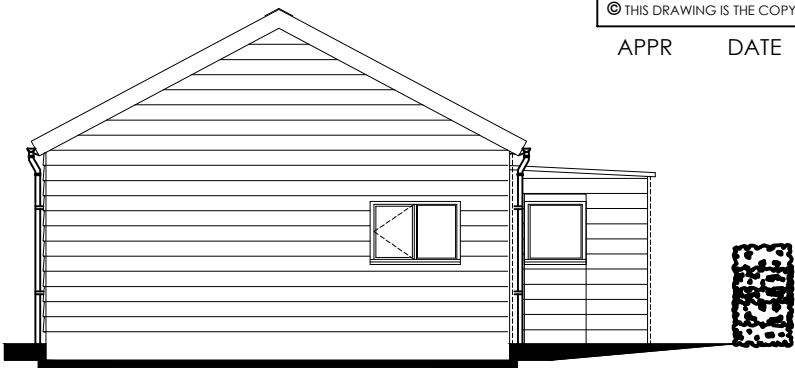


FRONT SOUTH ELEVATION

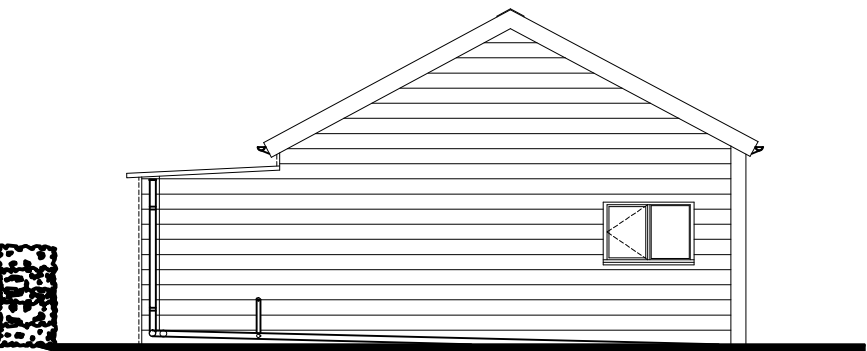


REAR NORTH ELEVATION

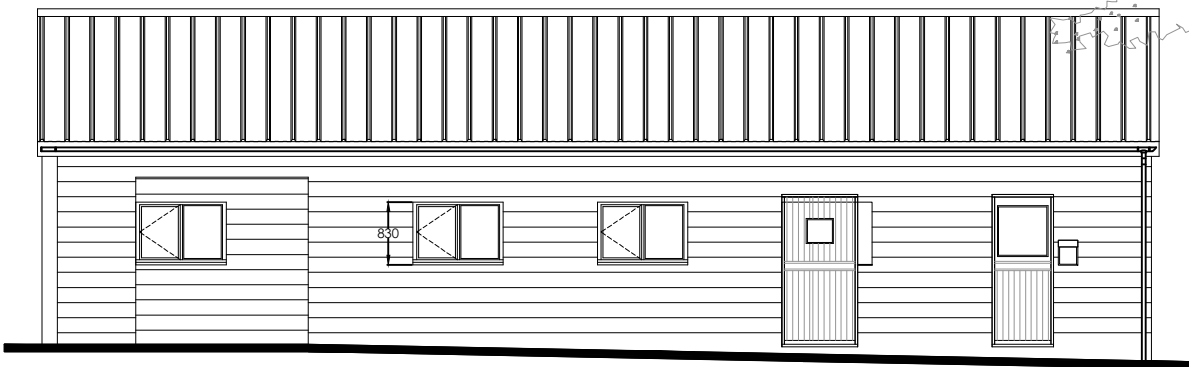

SIDE WEST ELEVATION

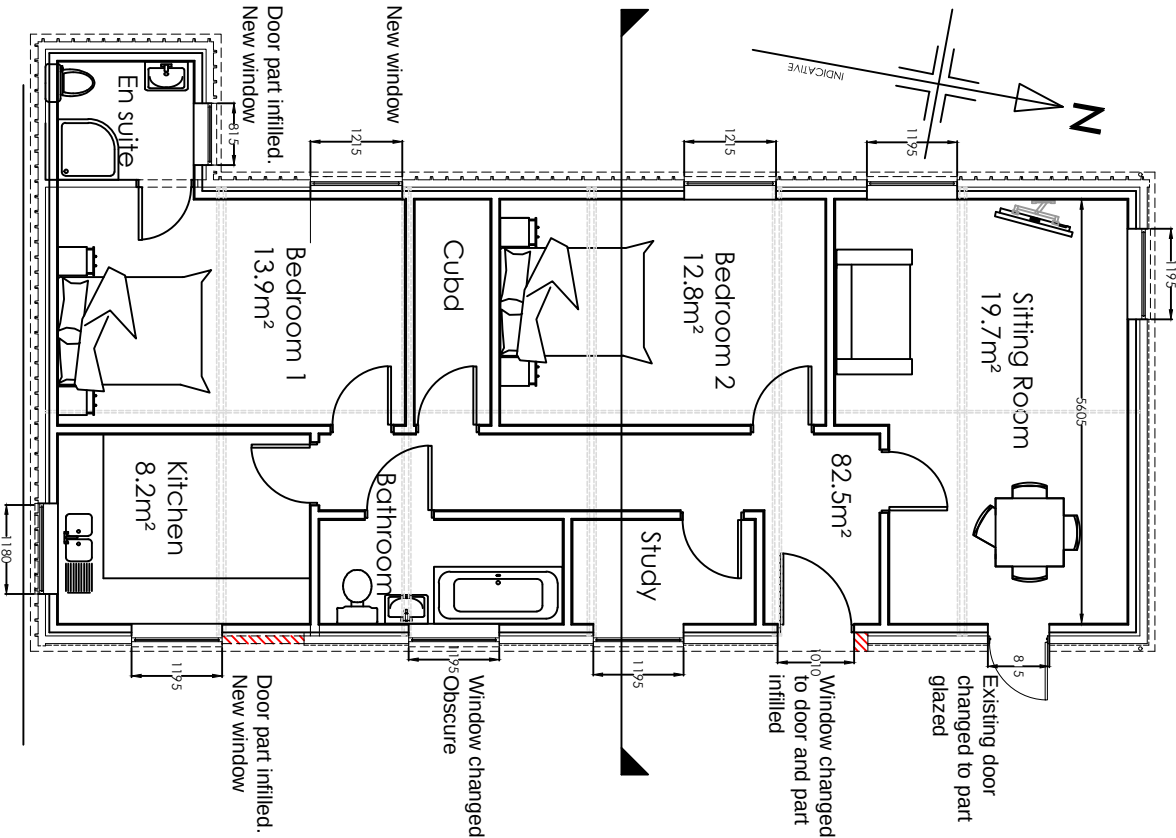


Materials
Roof :- Green metal profile sheet.
Walls :- Light Grey Cedral cladding
Windows :- White PVC double glazed.
Doors :- Timber.
Gutter :- Black plastic.

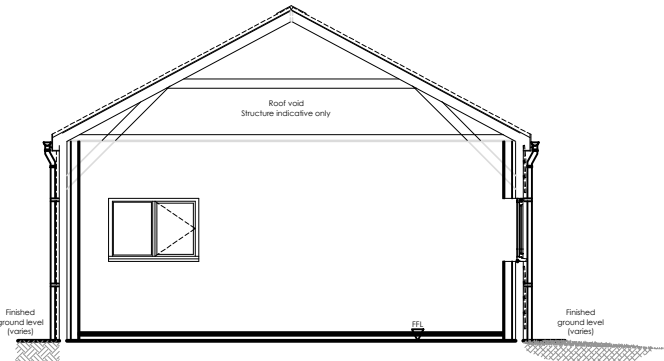

NOTE
THIS DRAWING MAY BE SCALED FOR PLANNING PURPOSES ONLY.
ALL DIMENSIONS TO BE CHECKED ON SITE PRIOR TO COMMENCEMENT OF WORK. ALL DIMENSIONS RELATING TO SUB-CONTRACTORS OR SUPPLIERS WORK MUST BE CHECKED AND AGREED BETWEEN THE GENERAL CONTRACTOR, THE SUB-CONTRACTOR(S) AND / OR SUPPLIER(S). ALL DIMENSIONS ARE IN MILLIMETRES. ALL WORKS OR MATERIALS INDICATED ON THE DRAWING ARE TO BE TO THE LATEST BRITISH STANDARDS AND ARE TO BE CARRIED OUT IN ACCORDANCE WITH THE RELEVANT CODES OF PRACTICE OR RECOGNISED TRADE ASSOCIATION RECOMMENDATIONS AND PUBLICATIONS.
THIS DRAWING TO BE READ IN CONJUNCTION WITH ALL RELEVANT DRAWINGS AND SPECIFICATIONS OF OTHER CONSULTANTS.
ANY DISCREPANCIES TO BE BROUGHT TO THE ATTENTION OF PDK ARCHITECTURE AND SURVEYING . IF IN DOUBT ASK.
© THIS DRAWING IS THE COPYRIGHT OF PDK ARCHITECTURE AND SURVEYING.

APPR DATE STATUS

1:100 @ A3

 

B	22-04-22	areas North point	pjc
REV	DATE	AMENDMENT	BY
PROJECT 37A HILL LANE BARNHAM SUSSEX. PO22 0BL			
DRAWING PEOPOSED PLANS and ELEVATIONS			
Date October 2021	Drawn By PJC	29 Breach Avenue, Southbourne, Emsworth, Hampshire. PO10 8NB T: 01243 697164 M: 07879471666 www.pdkconsulting.co.uk	
Scale 1: 100 @A3	Iss. App. By DKC	PDK Architecture and Surveying	
Drawing No 002 B	File Location 0424	ARUN DISTRICT COUNCIL	