

Copyright Pegasus Planning Group Ltd. Crown copyright. All rights reserved. Ordnance Survey Copyright Licence number 1000420903. Pegasus Licence number 100028648. Enquiries Licence number 0100031673. Standard OS licence rights conditions apply. Pegasus accepts no liability for any use of this document other than for its original purpose, or by the original client, or following Pegasus' express agreement to such use. T 01285 641177 www.pegasuspg.co.uk




FRONT ELEVATION



SIDE ELEVATION



REAR ELEVATION

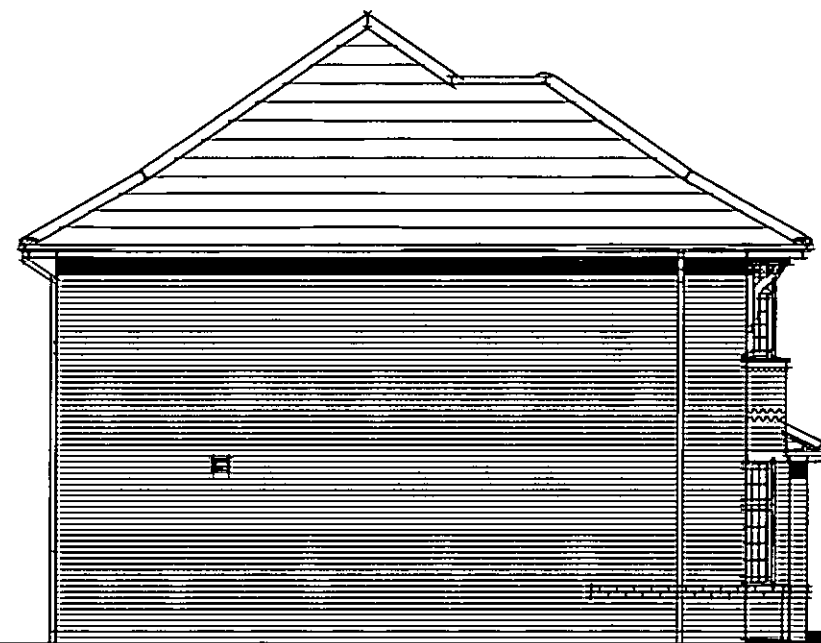

SIDE ELEVATION

Scale 1:100
0 1 2 3 4 5 (m)

PLOTS: 14H, 48H, 56H, 69H & 103H

POLLARDS NURSERY, BARNHAM - OXFORD SP - ELEVATIONS

Pegasus
Design

PLANNING | DESIGN | ENVIRONMENT | ECONOMICS | WWW.PEGASUSPG.CO.UK | TEAM/DRAWN BY MC/CJH | APPROVED BY: MCC | DATE: 14/09/16 | SCALE: 1:100 @ A3 | DRWG: CODE_P16-0421_04 SHEET NO: 06-2 REV: _ | CLIENT: REDROW HOMES |