




Notes
All details are indicative only. All dimensions to be checked on site by contractor prior to commencement of works. Any discrepancies in drawings to be reported to SYR CONSULTANTS.

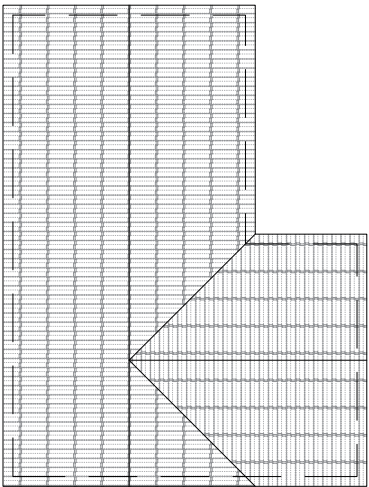


Existing Roof Plan at 1:200 Scale

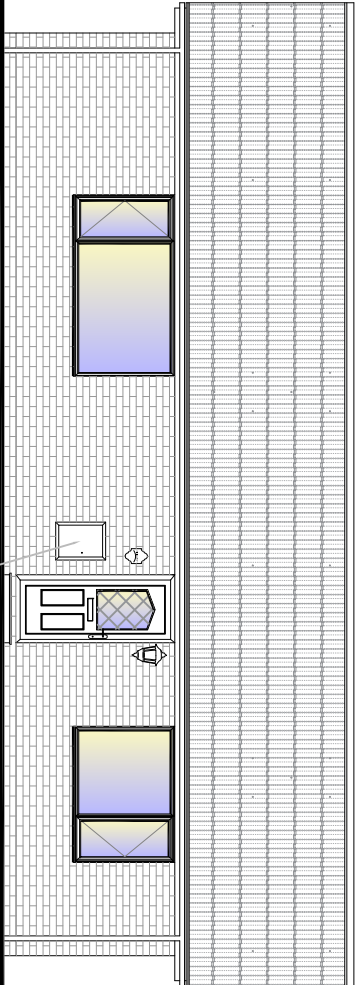


Existing North-West Elevation (Front) at 1:100 Scale

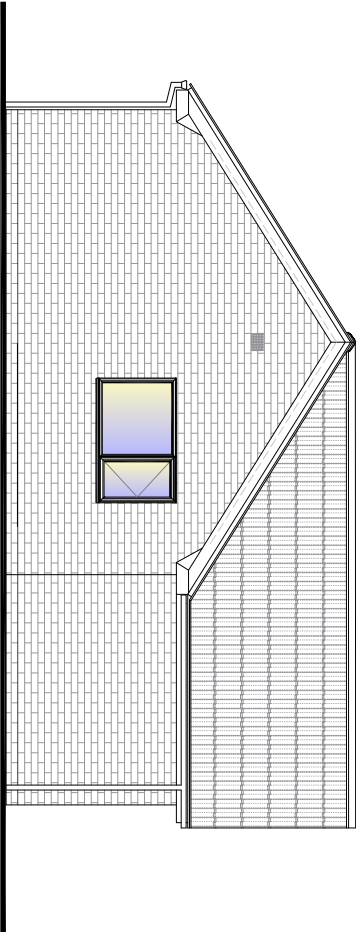

Existing South-West Elevation (Side) at 1:100 Scale

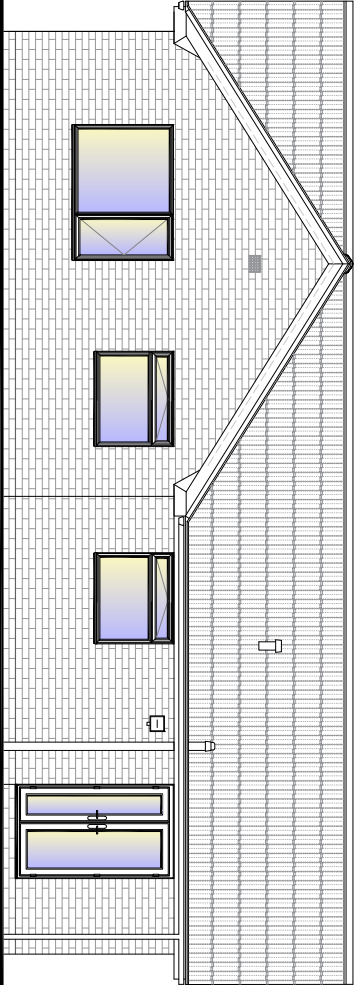

Existing South-East Elevation (Rear) at 1:100 Scale

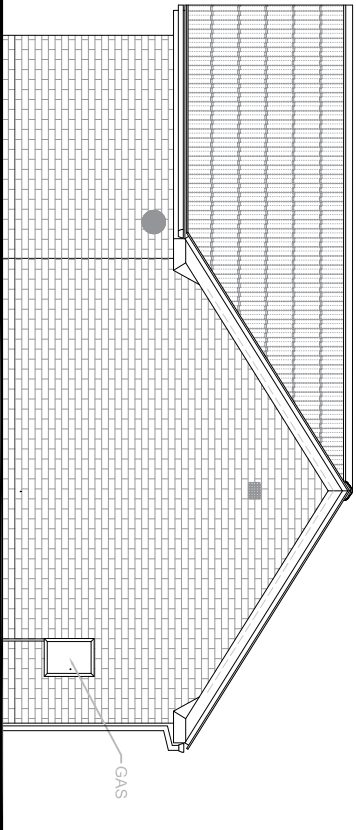

Existing North-East Elevation (Side) at 1:100 Scale



SYR CONSULTANTS,
SPITFIRE HOUSE,
7 NETTLETON AVENUE,
TANGMERE, WEST SUSSEX, PO20 2HZ
TEL 01243 787859 MOB 07850122634
EMAIL: rsyred@syiconsultants.com

CLIENT:

Mr and Mrs S. Phillips
Kingarth
Lake Lane
Barnham PO22 0JA

PROJECT:

Proposed Side Flat
Roof Extension

DRAWING TITLE:

Existing Elevations and
Existing Roof Plan

DRAWN: RCS	JOB NO: 2020/05/03	SCALE: As Shown @A3
CHECKED: SJS	DRAWING NO:	REV:
DATE: May 20	EX/01	

ISSUE: Certificate of Lawfulness

© SYR Consultants.com