


Notes
All details are indicative only. All dimensions to be checked on site by contractor prior to commencement of works. Any discrepancies in drawings to be reported to SYR CONSULTANTS.

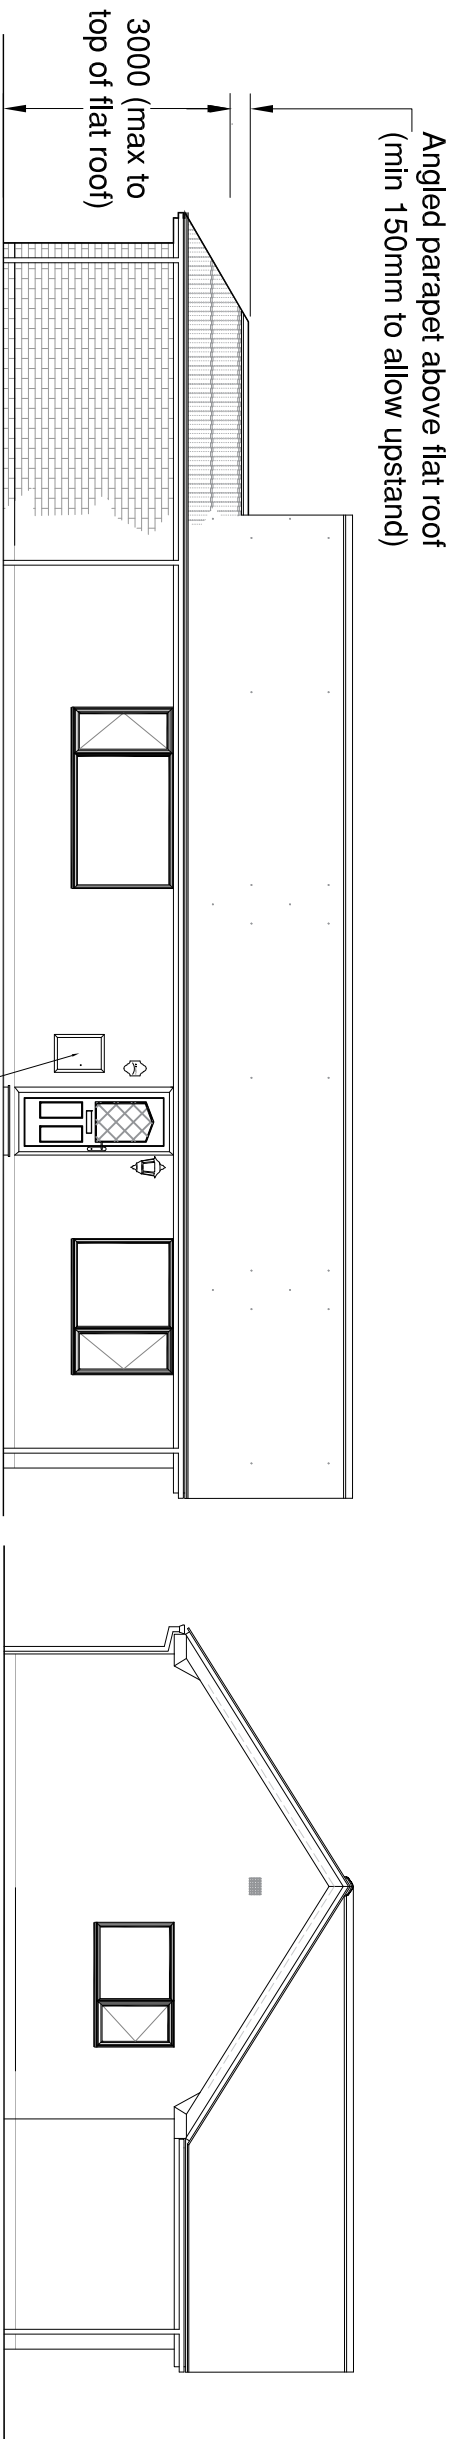


Existing North-West Elevation (Front) at 1:100 Scale

0M 1.0 2.0 3.0 4.0 5.0 6.0 7.0 8.0 9.0 10.0

Existing South-West Elevation (Side) at 1:100 Scale

0M 1.0 2.0 3.0 4.0 5.0 6.0 7.0 8.0 9.0 10.0

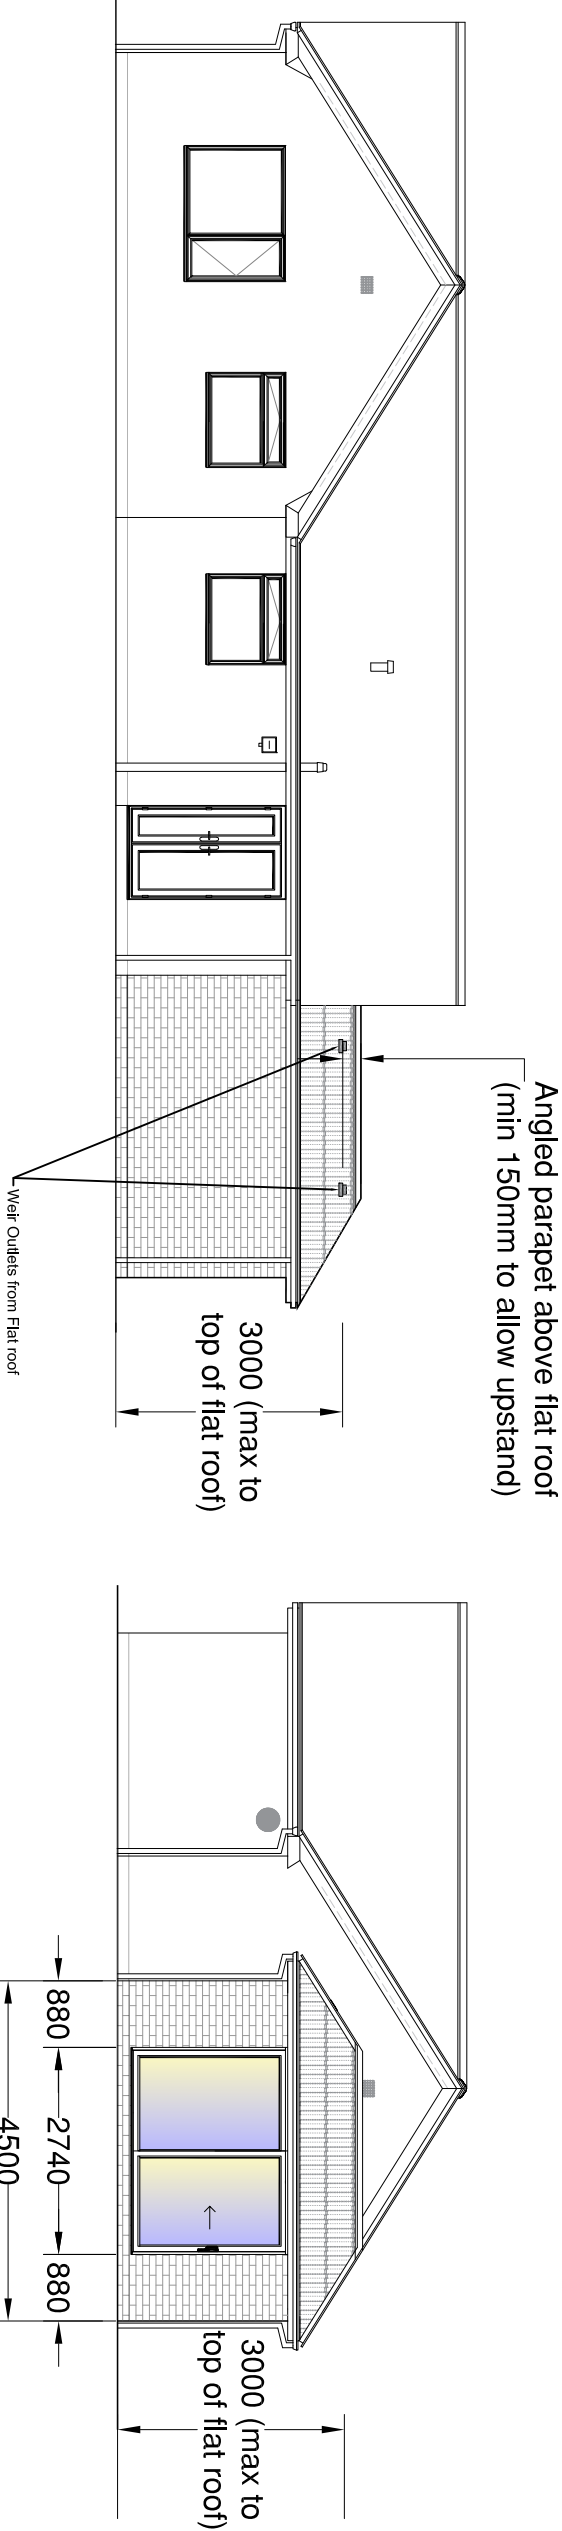

Existing South-East Elevation (Rear) at 1:100 Scale

0M 1.0 2.0 3.0 4.0 5.0 6.0 7.0 8.0 9.0 10.0

Existing North-East Elevation (Side) at 1:100 Scale

0M 1.0 2.0 3.0 4.0 5.0 6.0 7.0 8.0 9.0 10.0

CLIENT:		
Mr and Mrs S. Phillips Kingarth Lake Lane Barnham PO22 0JA		
PROJECT:		
Proposed Side Flat Roof Extension		
DRAWING TITLE:		
Proposed Elevations		

A	Roof Amendments	20/06/20	RS
Rev.	Amendments	Date	Dw.

SYR CONSULTANTS,
SPITFIRE HOUSE,
7 NETTLETON AVENUE,
TANGMERE, WEST SUSSEX, PO20 2HZ
TEL 01243 787859 MOB 07850122634
EMAIL: rsyred@syrcconsultants.com

DRAWN:	JOB NO:	SCALE:
RCS	2020/05/03	As Shown @A3
CHECKED:	DRAWING NO:	REV:
SJS	PR/01	A
DATE:	May 20	
ISSUE: Certificate of Lawfulness		
© SYR Consultants.com		