


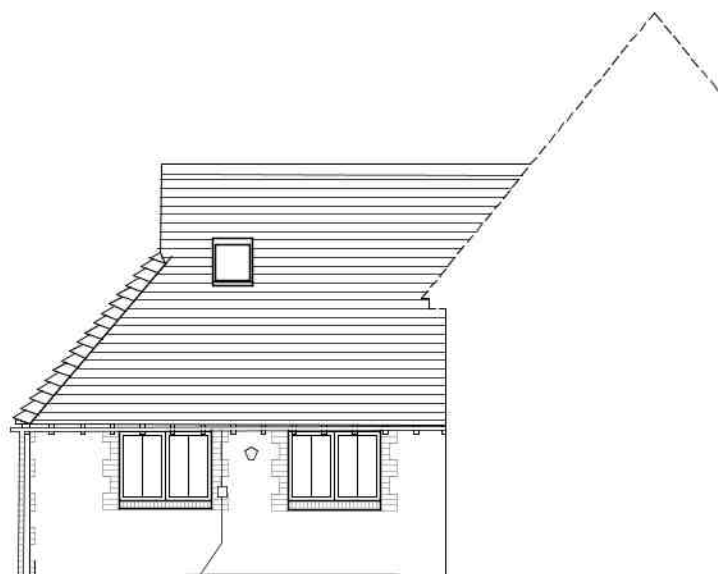

ELEVATION A - Existing
Scale 1:100



ELEVATION B - Existing
Scale 1:100



ELEVATION C - Existing
Scale 1:100




ELEVATION D - Existing
Scale 1:100




ELEVATION E - Existing
Scale 1:100




ELEVATION F - Existing
Scale 1:100

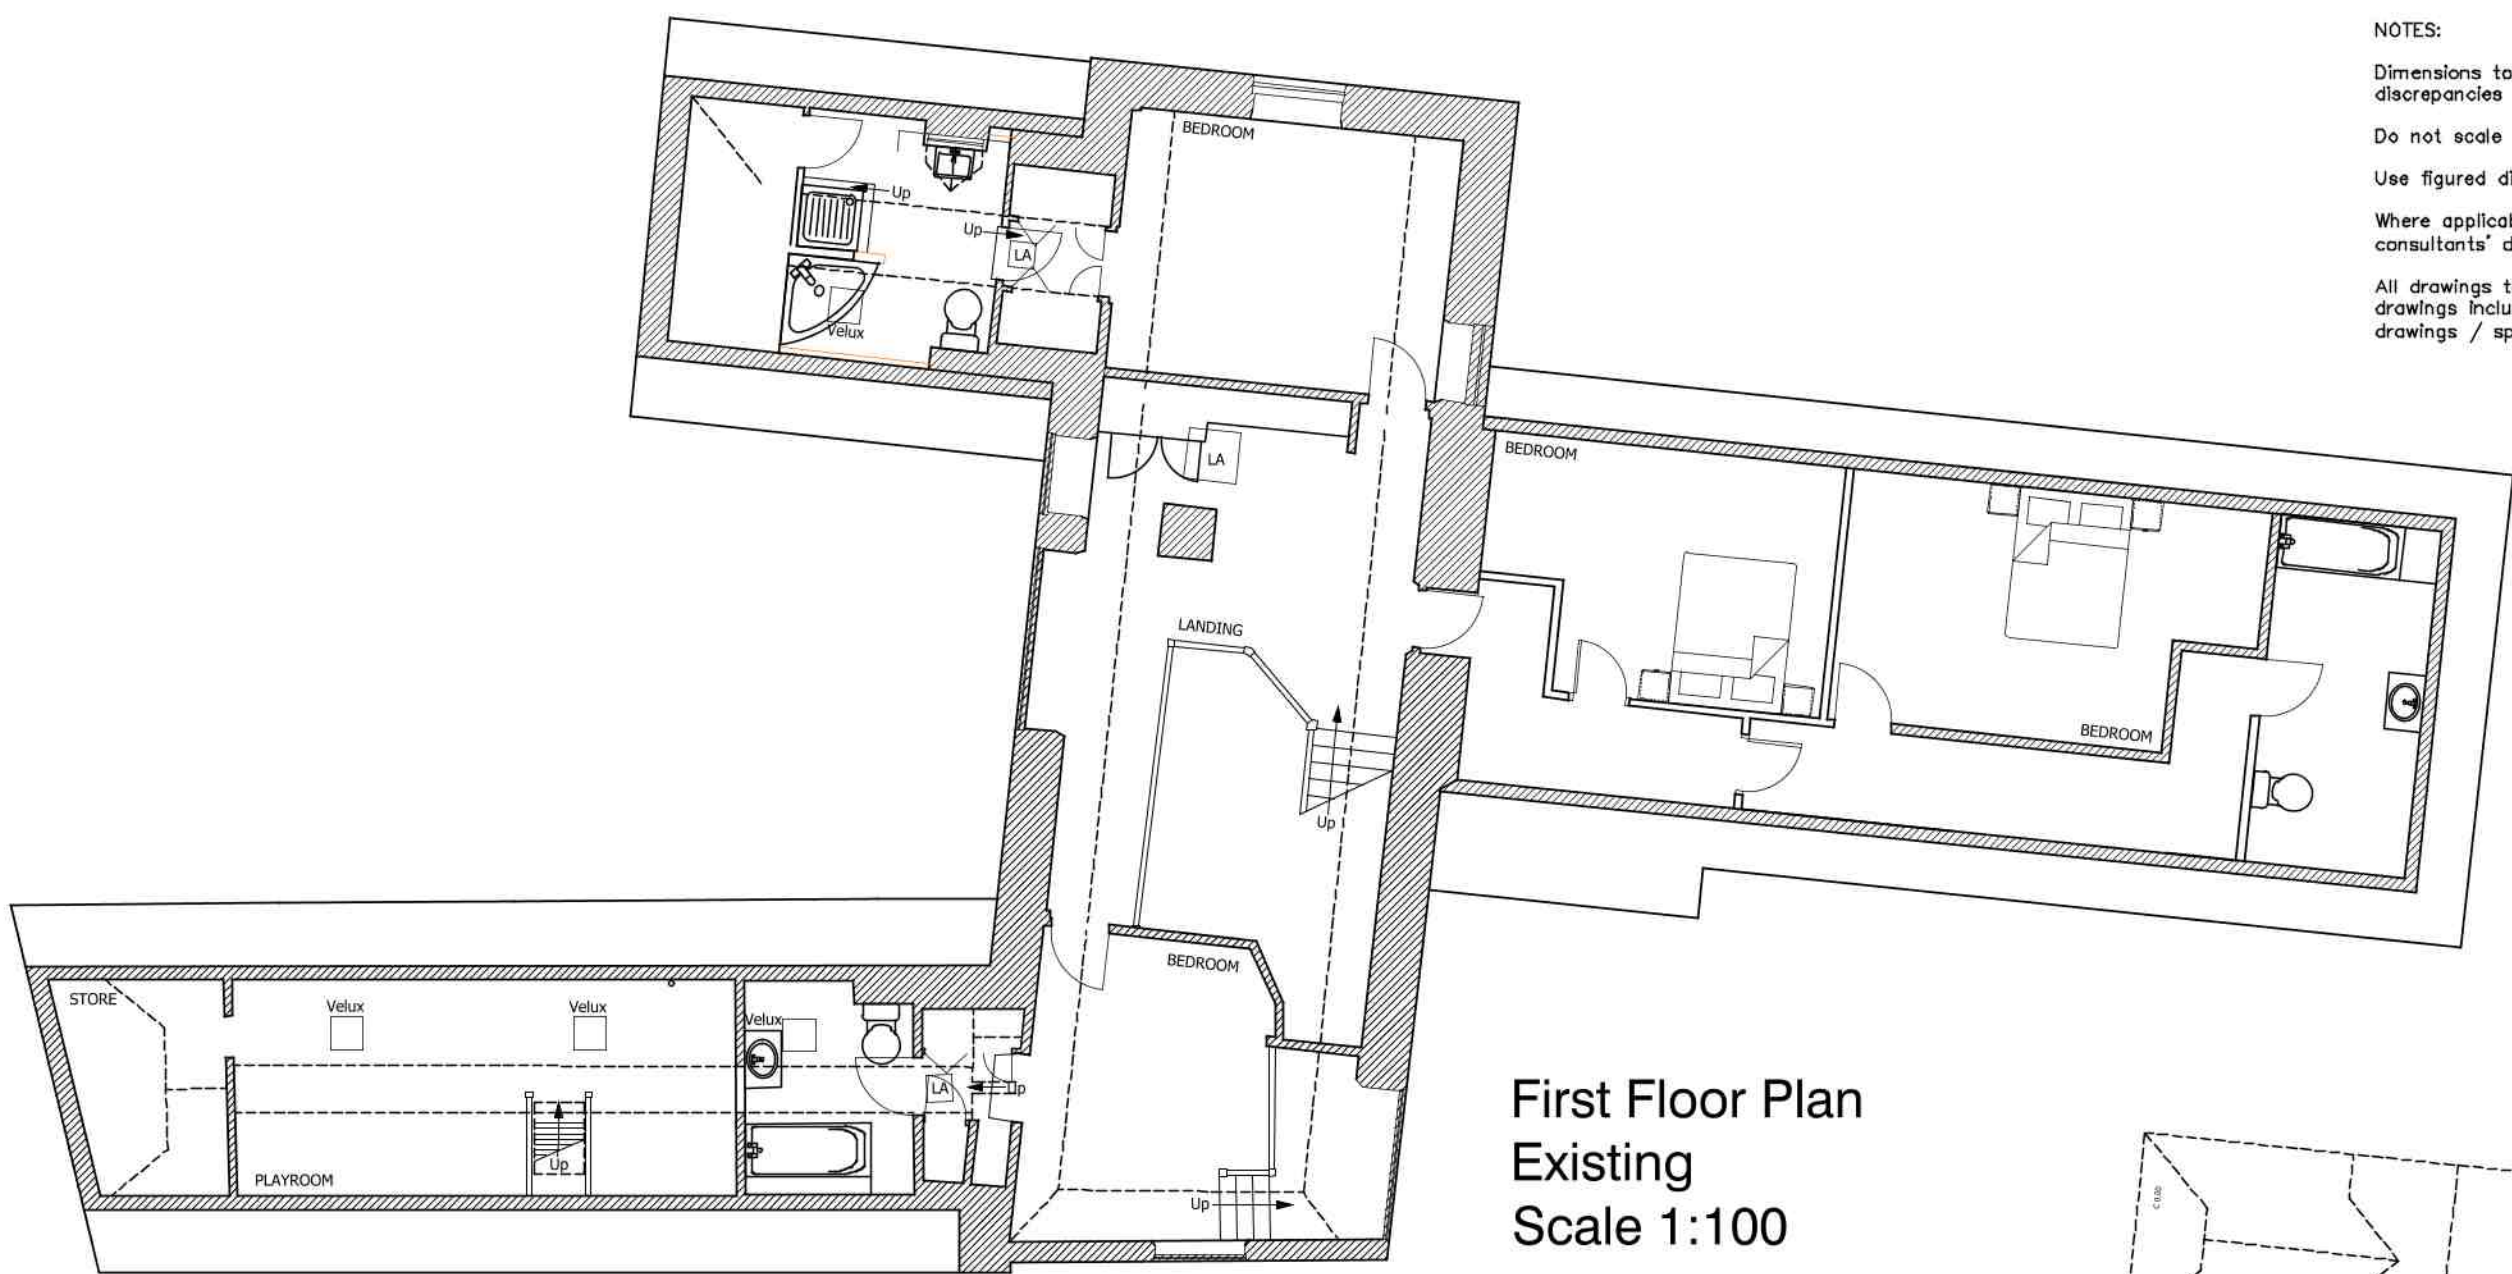

First Floor Plan Existing
Scale 1:100

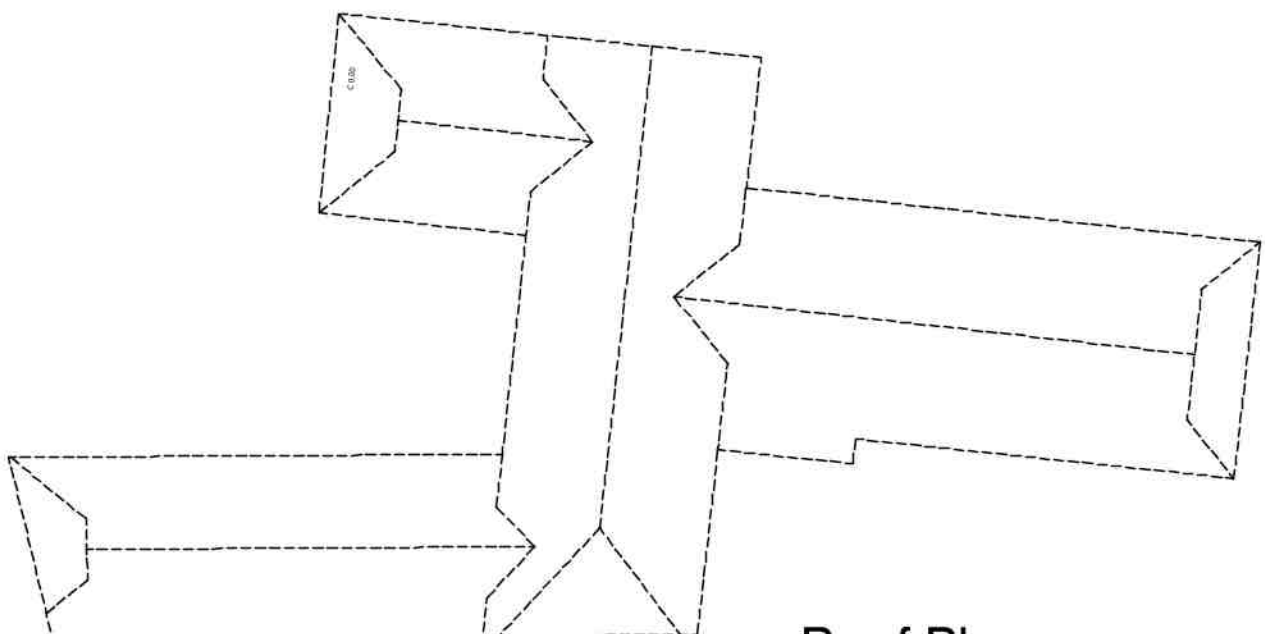


Roof Plan Existing
Scale 1:200

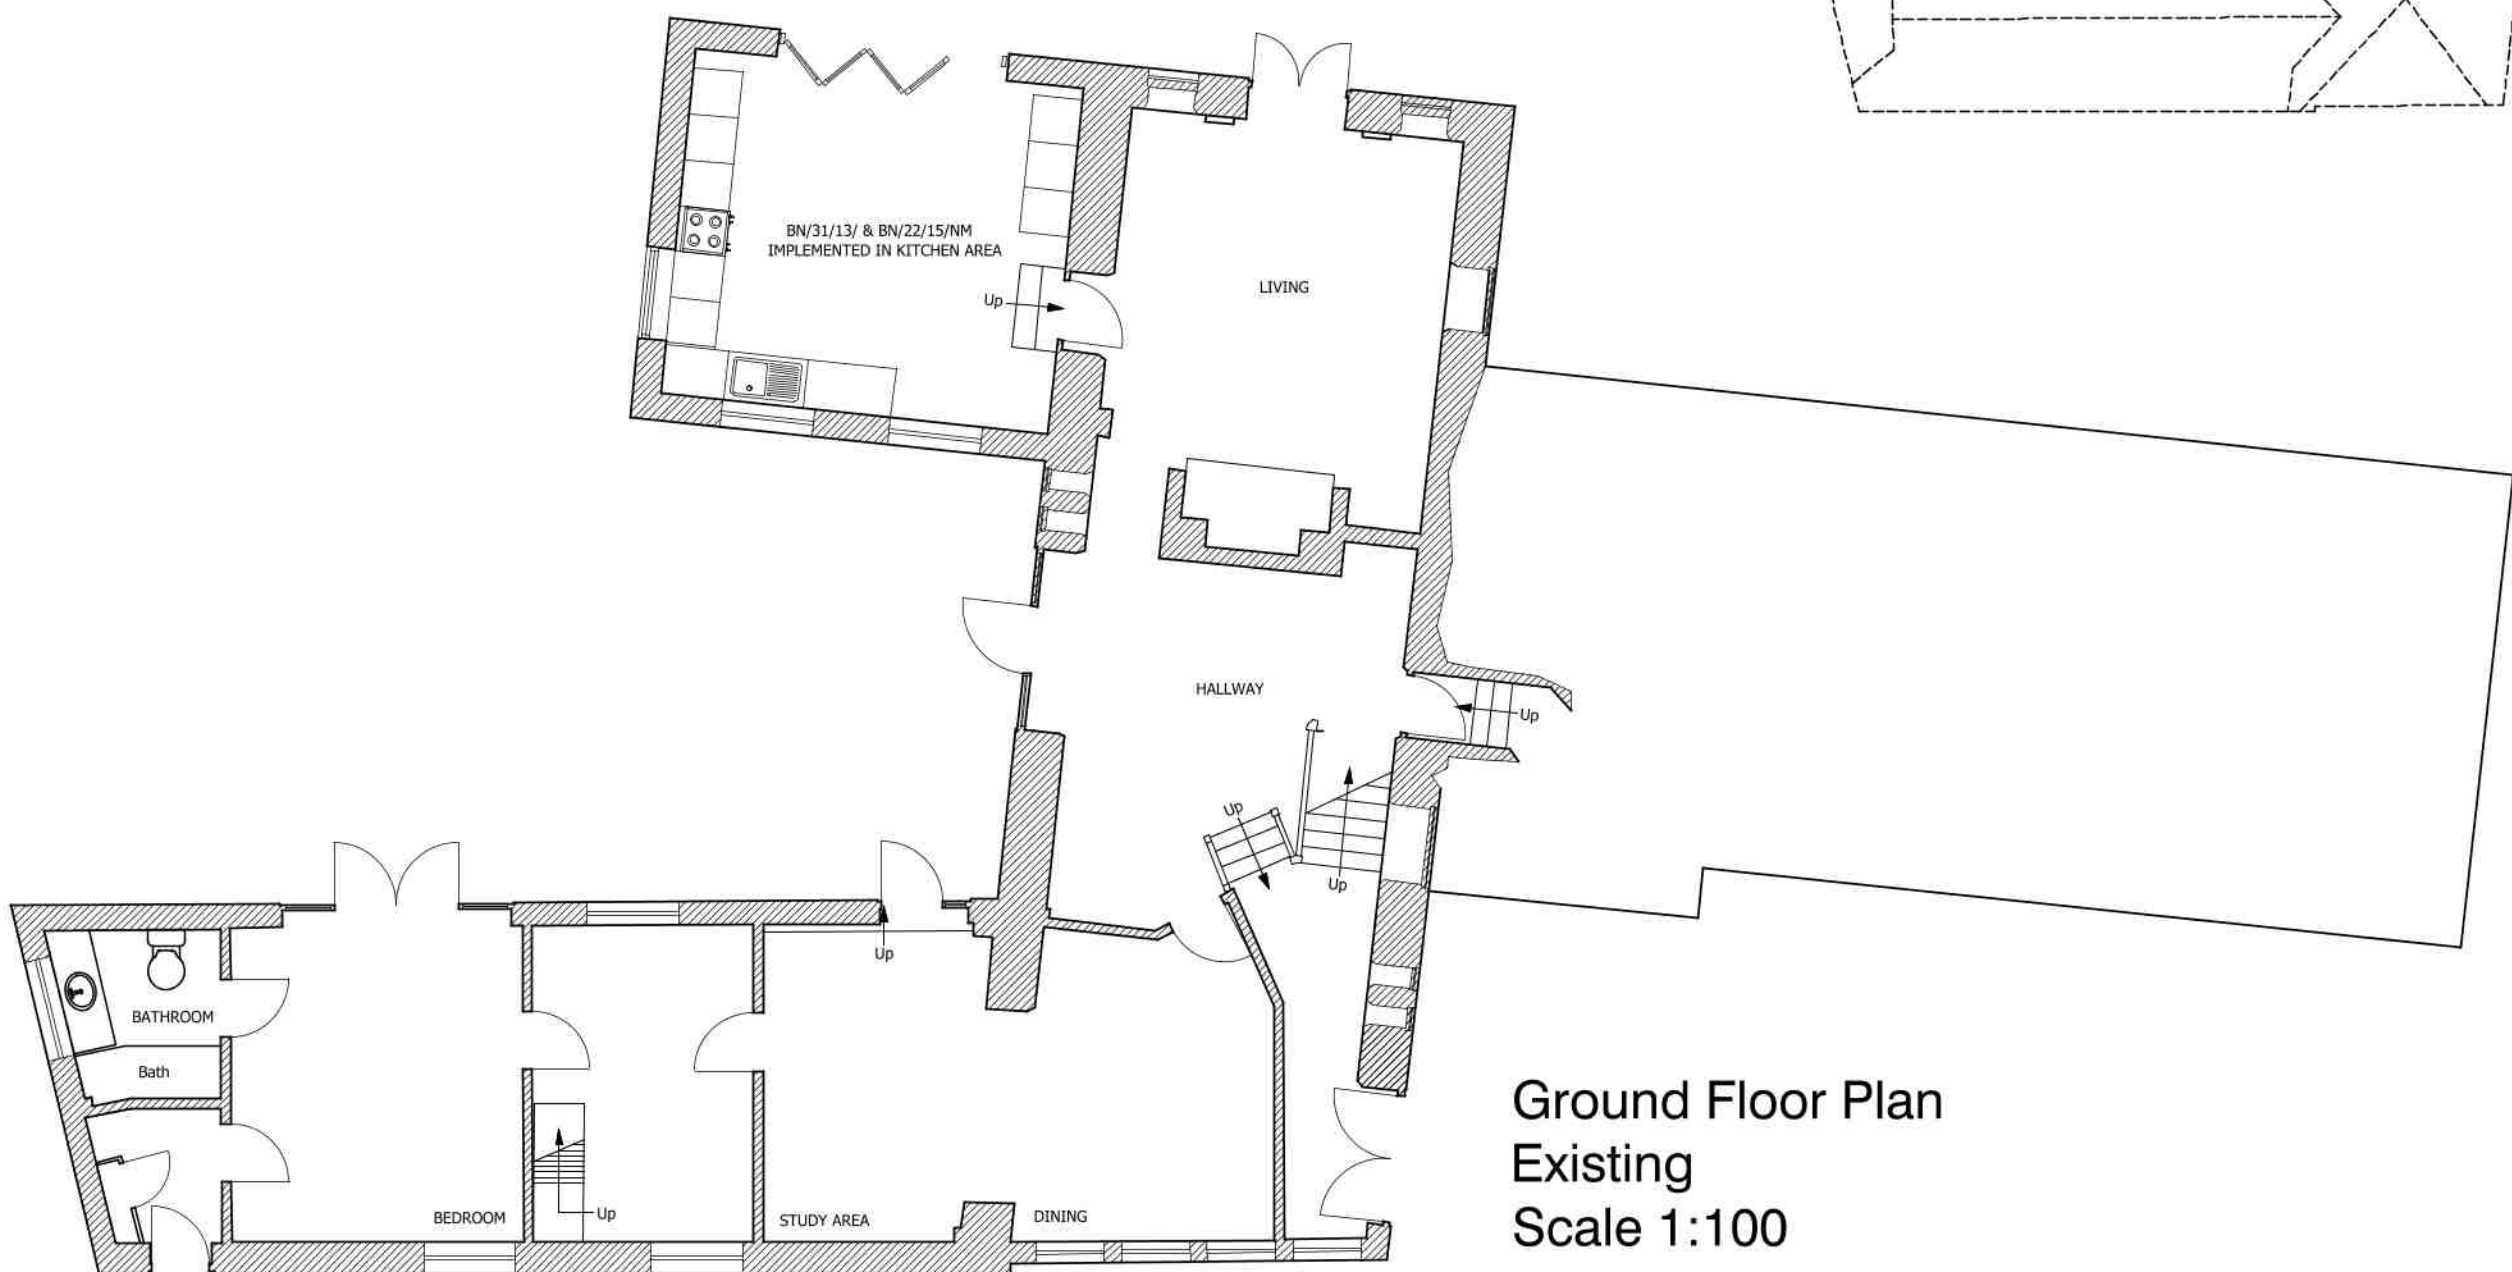

Ground Floor Plan Existing
Scale 1:100

NOTES:
Dimensions to be checked on site before commencing work. Any discrepancies shall be reported to the architect immediately.
Do not scale from these drawings except for planning purposes.
Use figured dimensions only.
Where applicable this drawing is to be read in conjunction with other consultants' drawings.
All drawings to be read in conjunction with specification and all other drawings including structural engineer and mechanical and electrical drawings / specification

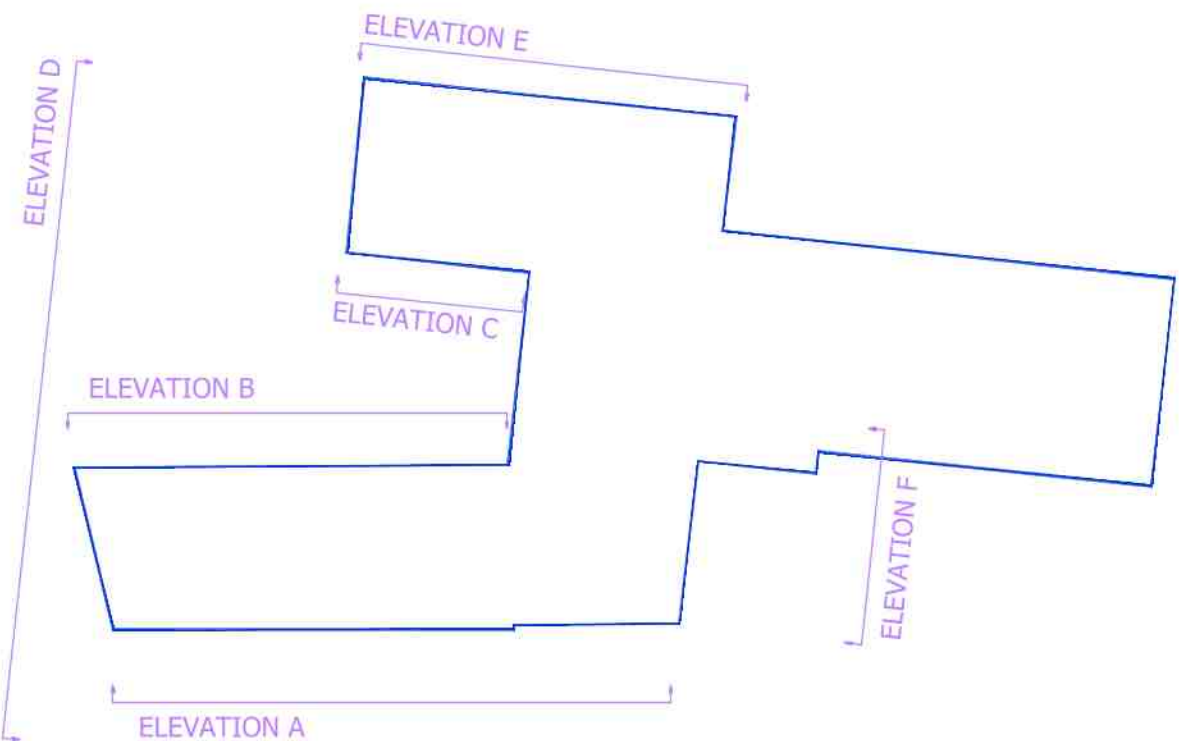

REV	DATE	AMENDMENT	DRAWN

hd
architects
www.hdarchitects.co.uk mail@hdarchitects.co.uk

Helyer Davies Architects Ltd
1 The Old Flour Mill,
Emsworth, PO10 7BT
01243 370 715

CLIENT
Mr & Mrs Murphy

PROJECT
Minstrels Barn
Church Lane
Barnham

DRAWING
GA Existing

SCALE
1:500@A1
1:1250@A1

DATE May 2020 **DRAWN** MH

DRAWING NUMBER 13062/100 **REVISION** *