
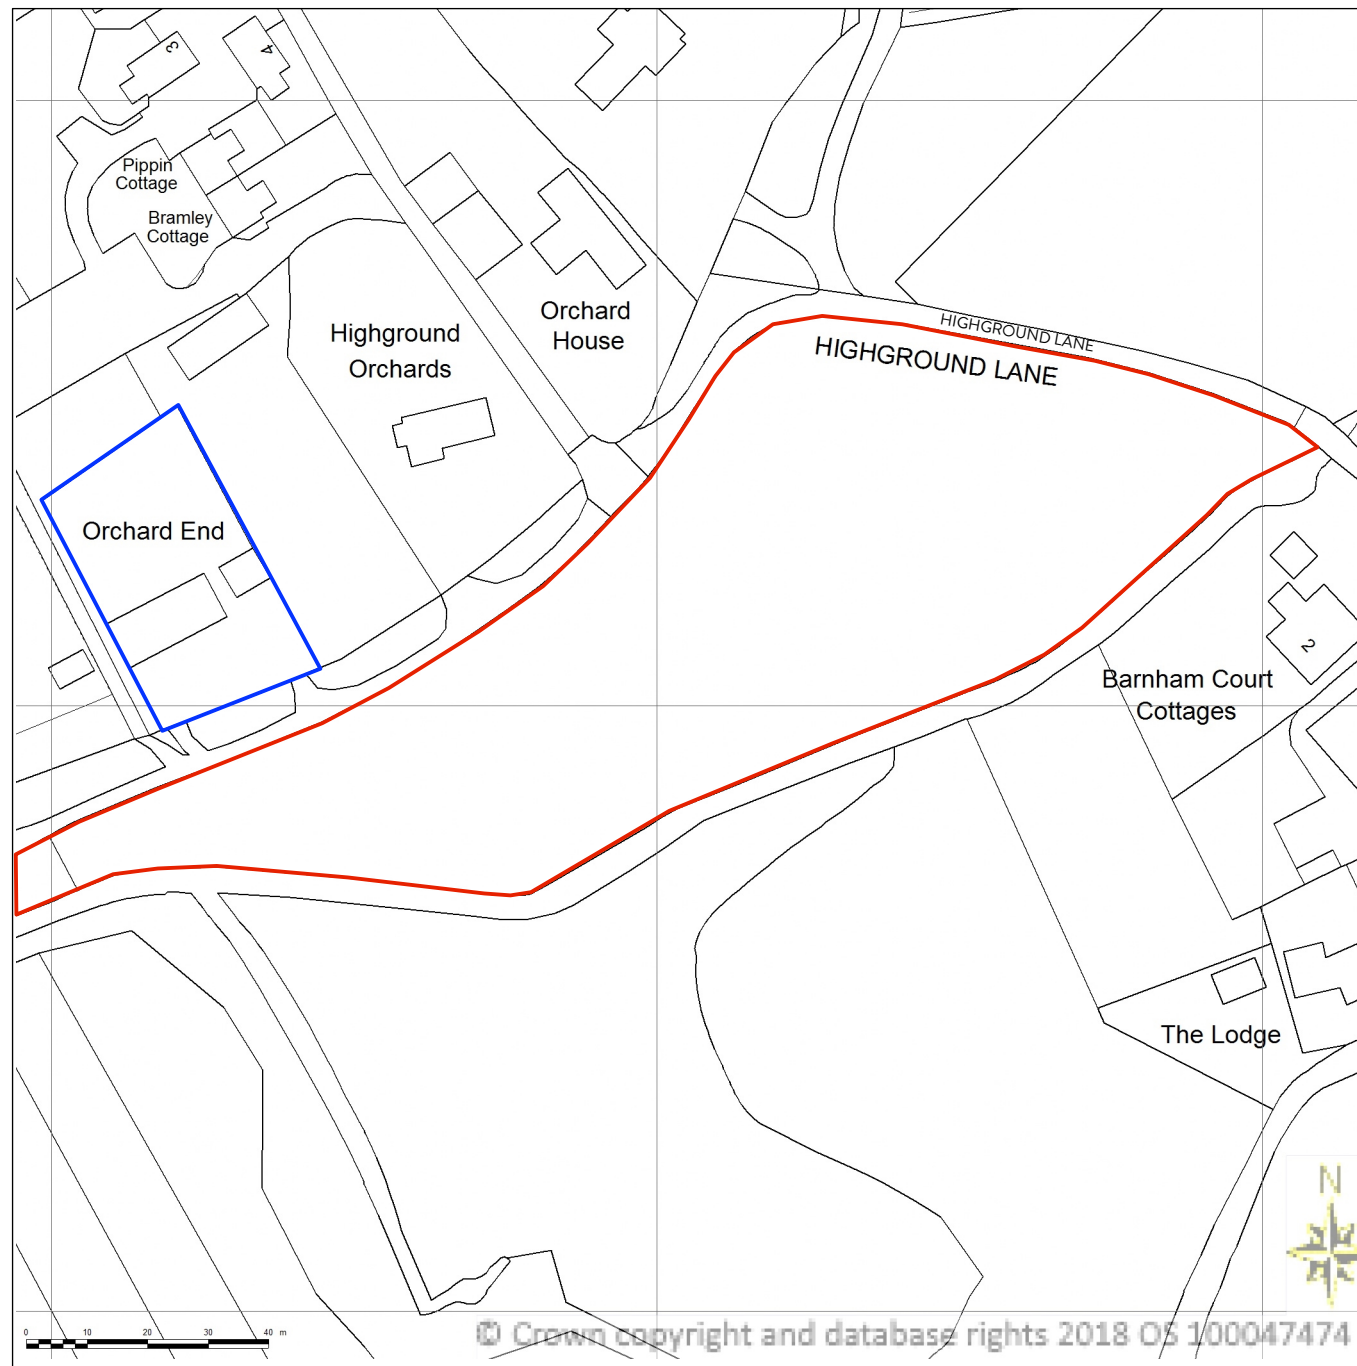
 


Location Plan

Scale 1:1250

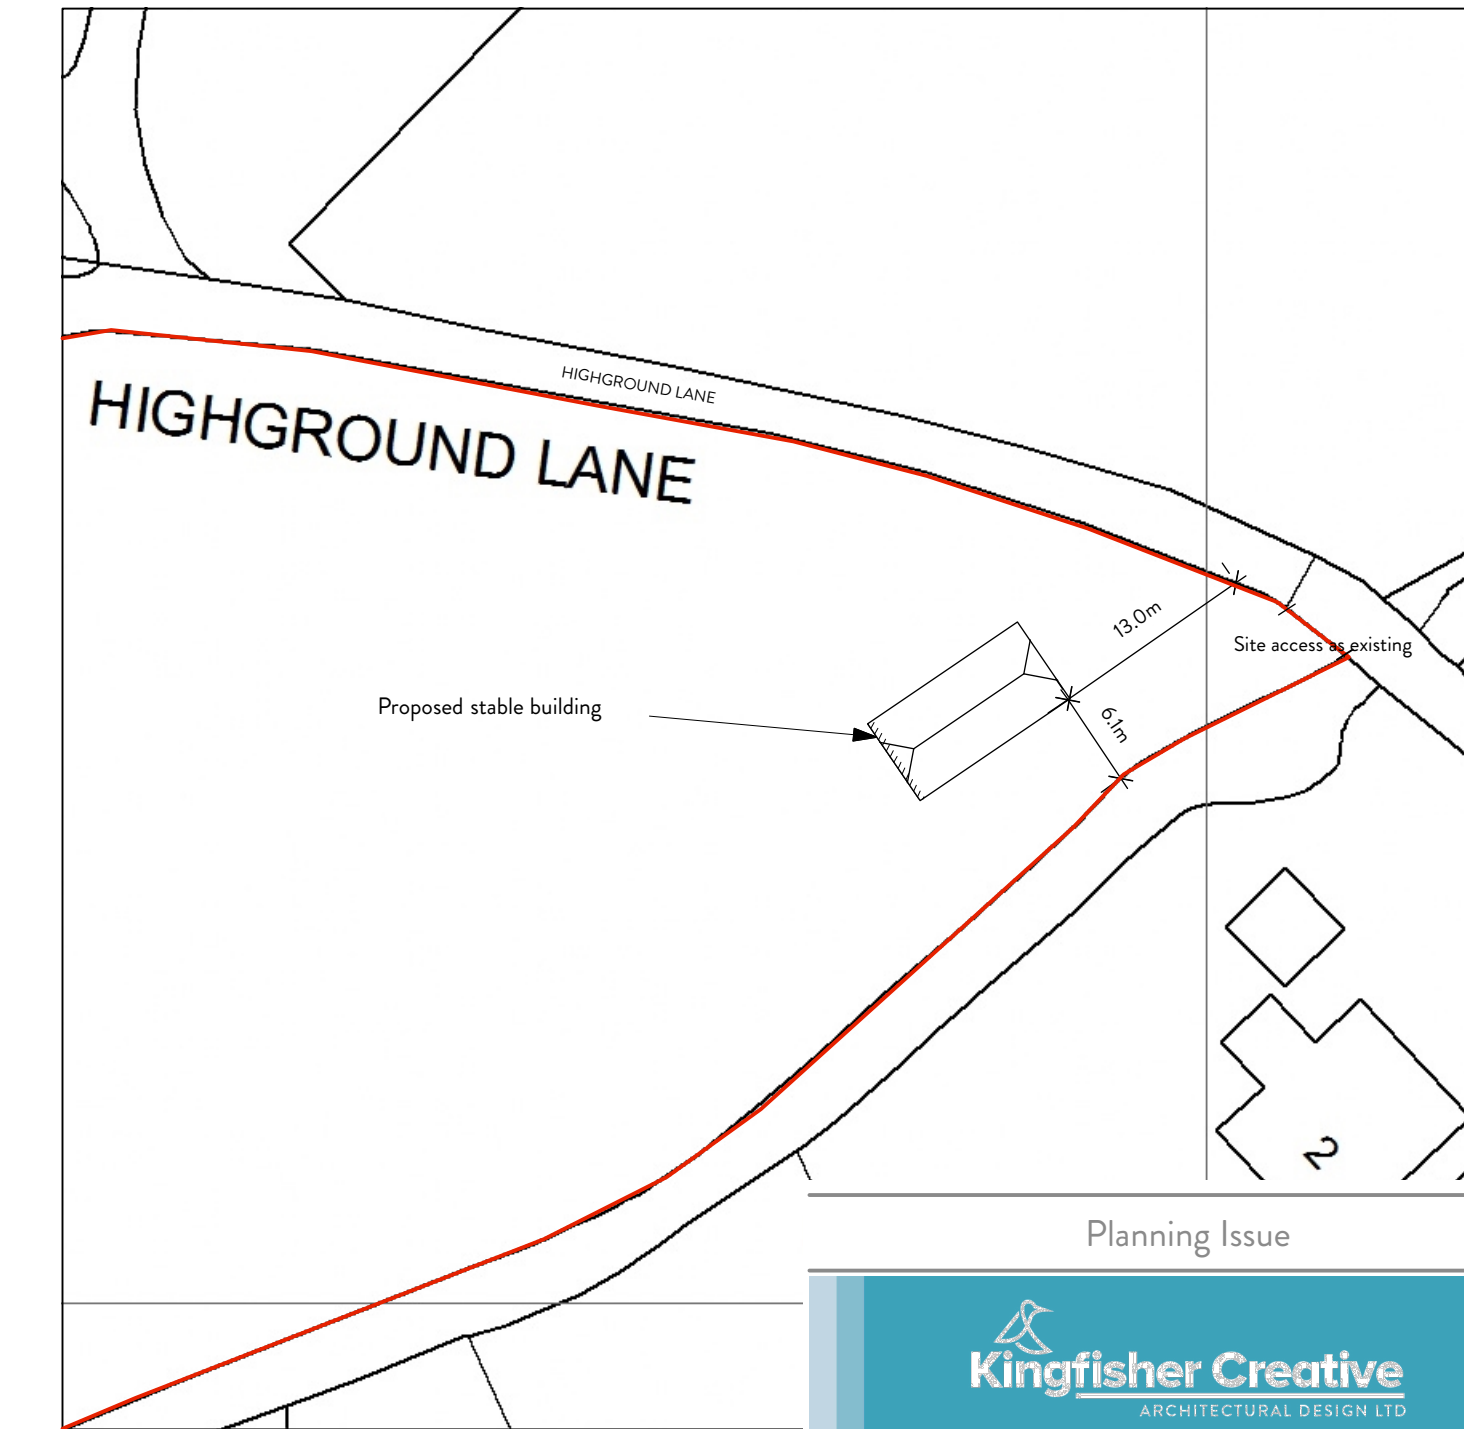

Block / Site Plan

Scale 1:500



Planning Issue



32A CHURCH ROAD, CHICHESTER, WEST SUSSEX. PO19 7HL
 INFO@KINGFISHERCREATIVE.CO.UK 01243 783969
 COMPANY REGISTERED IN ENGLAND & WALES REGISTRATION NUMBER : 8644051

Proposed Stables

Project: Land adjacent to:
 Orchard End,
 Highground Lane,
 Barnham
 PO22 0BU

Date November 2018

Scale 1:500 & 1:1250 @ A3

Revision :

Job No. 1529

Site & Location Plans