




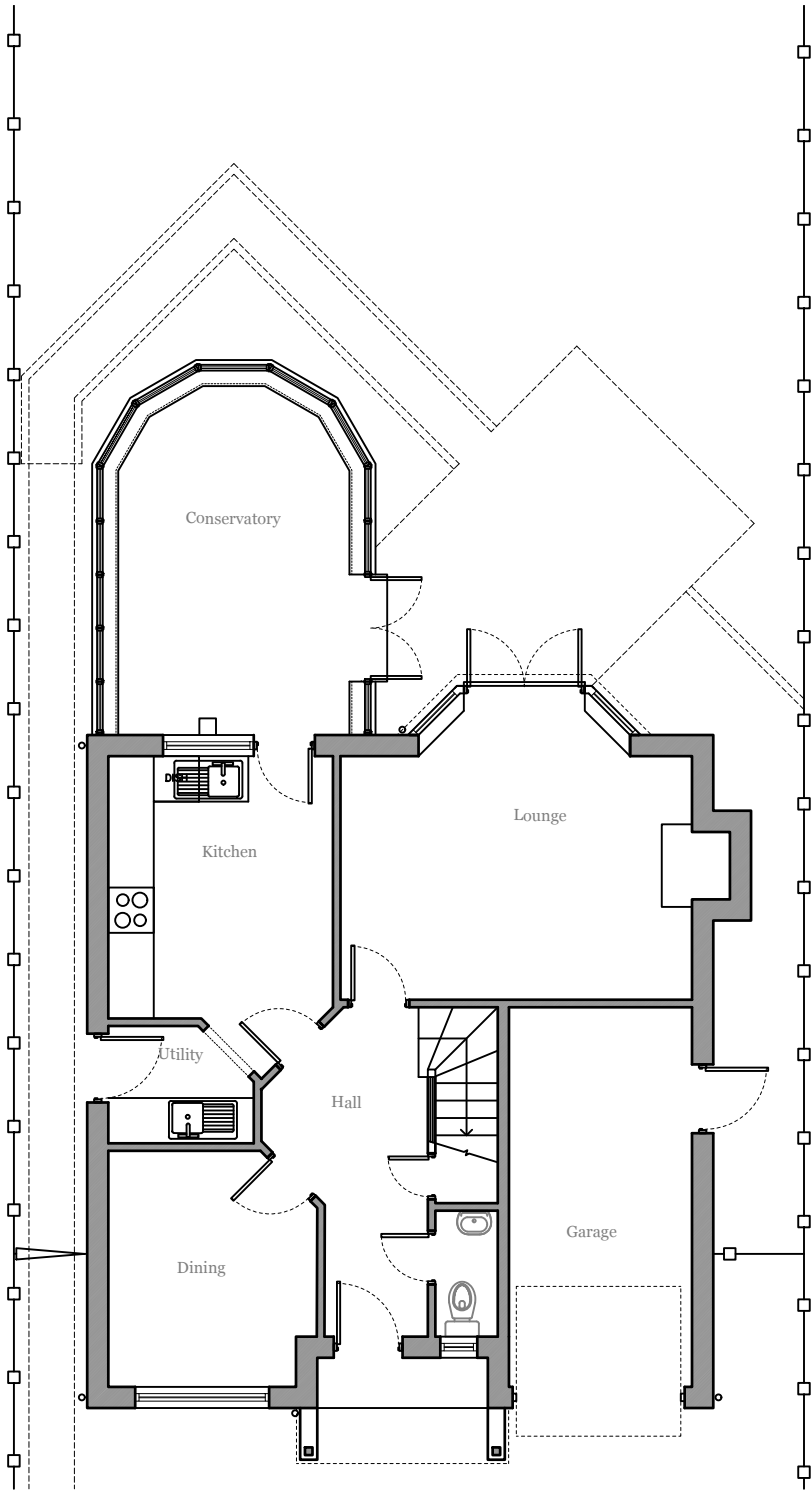


Ground Floor Plan as Existing

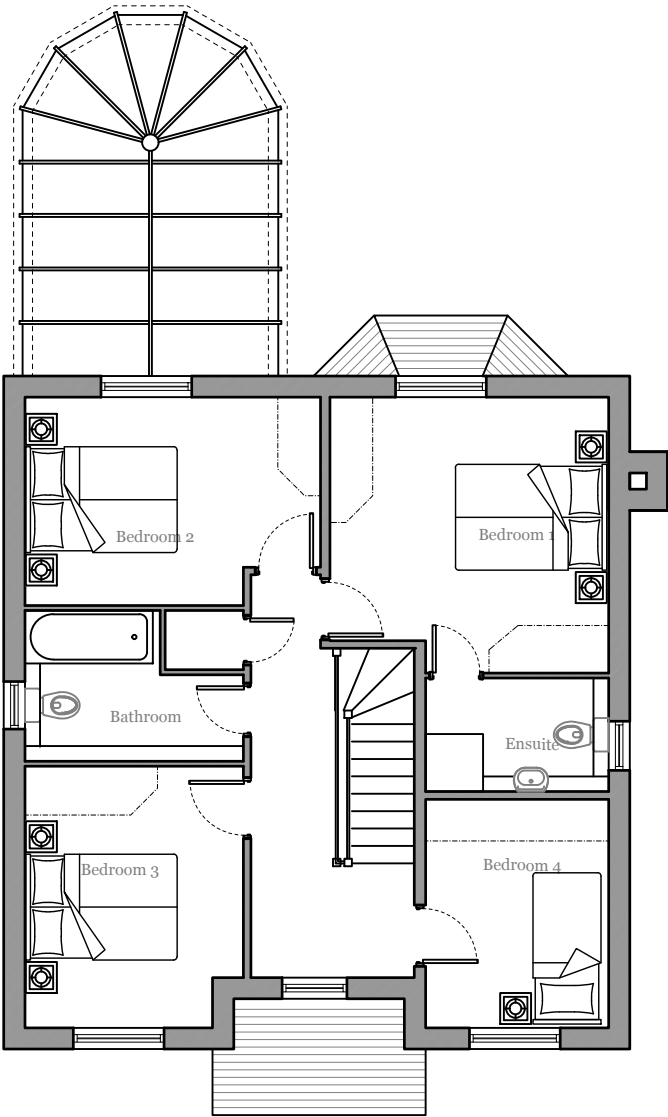

First Floor Plan as Existing

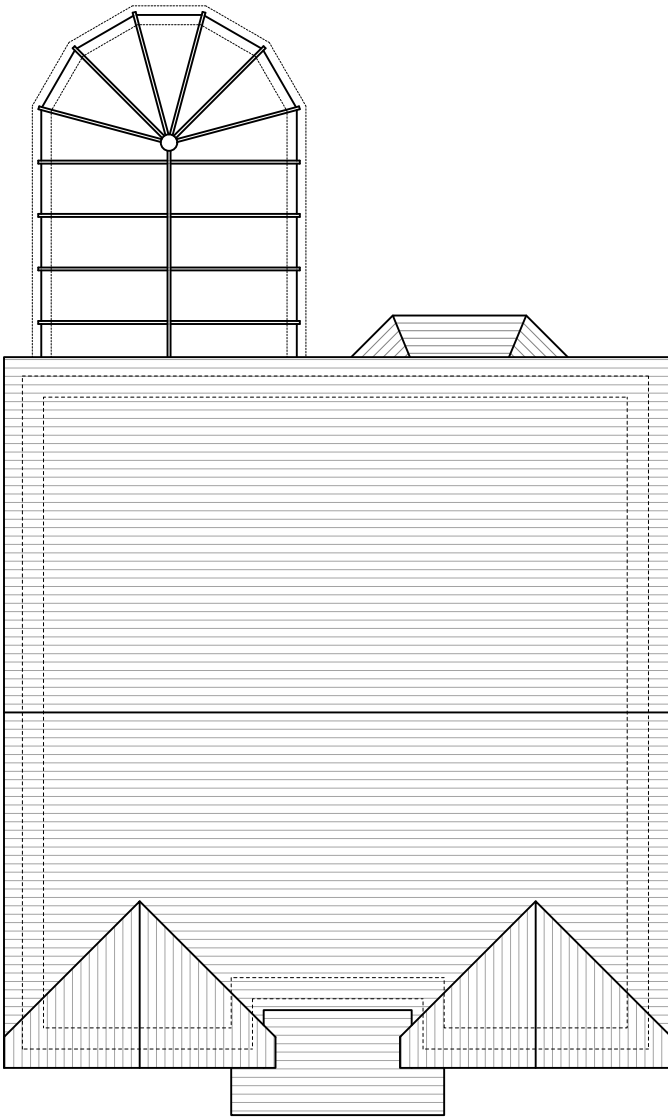

Roof Plan as Existing

 

① FLOOR PLANS - AS EXISTING  
Scale: 1:100

**Notes**  
This drawing has been prepared for the purpose of gaining planning permission only and does not purport to be a working or contractual drawing and should not be used for any building or contractual purposes.  
This drawing has been prepared based on survey drawings and information prepared by others.  
All dimensions and levels on all drawings must be checked and verified on site before commencement of works.  
**© Copyright**  
This drawing is the property of B Newton Architecture. No disclosure or copy of it may be made without the written permission of B Newton Architecture.

**Key**

Existing gross external area:  
91.70m<sup>2</sup>

Existing gross internal area:  
144.40m<sup>2</sup>



| Revisions  |     |                     |
|------------|-----|---------------------|
| Date       | Rev | Details             |
| 23/04/2022 | /   | Issued for Planning |



**B.Newton Architecture**  
B.Newton Architecture  
Chichester, West Sussex  
**T: +44 788 609 1177**  
E: bnewtonarchitecture@gmail.com

Project Title & Address  
**6 Collins Close**  
Eastergate, Chichester  
West Sussex, PO20 3JT

Drawing Title  
**Ground, First & Roof Plan  
as Existing**

| Scale    | Creation Date | Status      |
|----------|---------------|-------------|
| 1:100@A3 | Feb 2022      | <b>PLAN</b> |

| Project No. | Drawing No. | Revision |
|-------------|-------------|----------|
| <b>130</b>  | <b>010</b>  | <b>/</b> |

ARUN DISTRICT COUNCIL BN/55/22/HH