




East Elevation

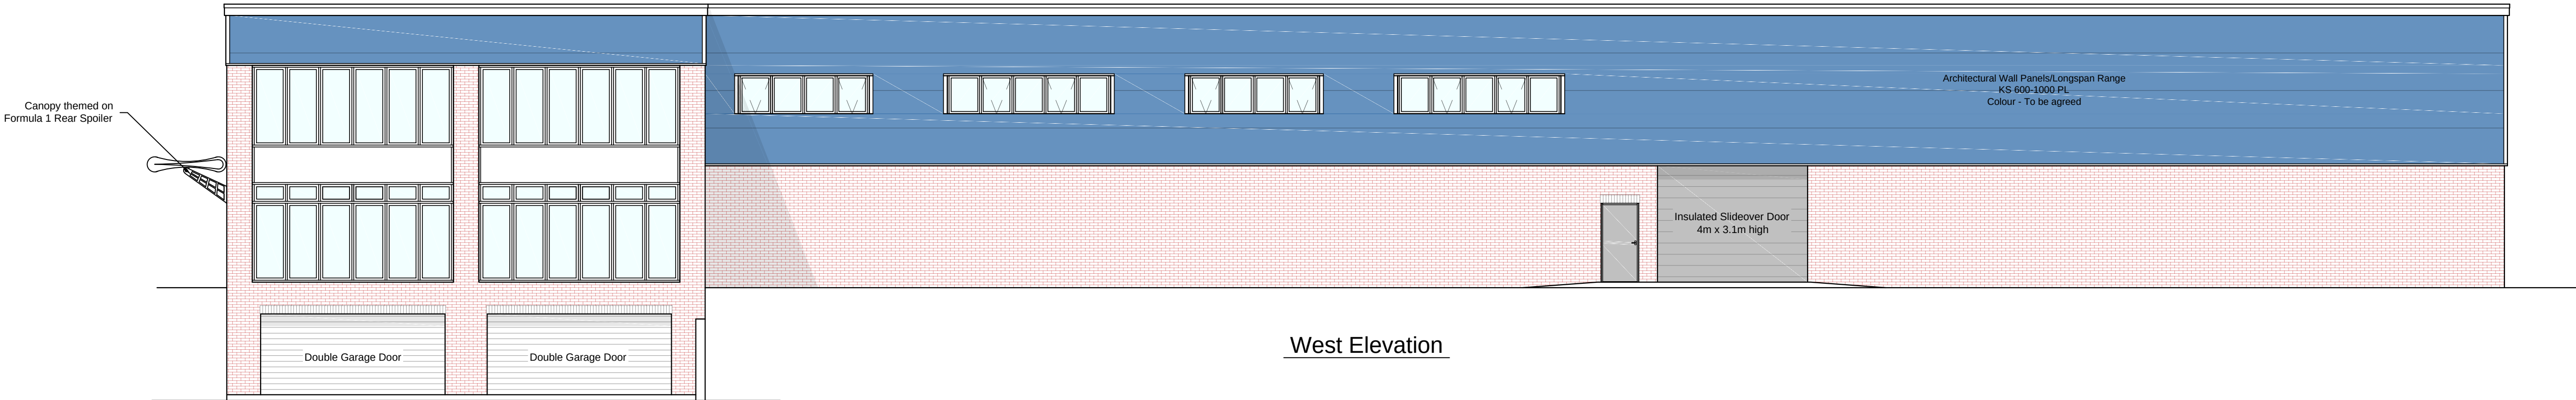

West Elevation

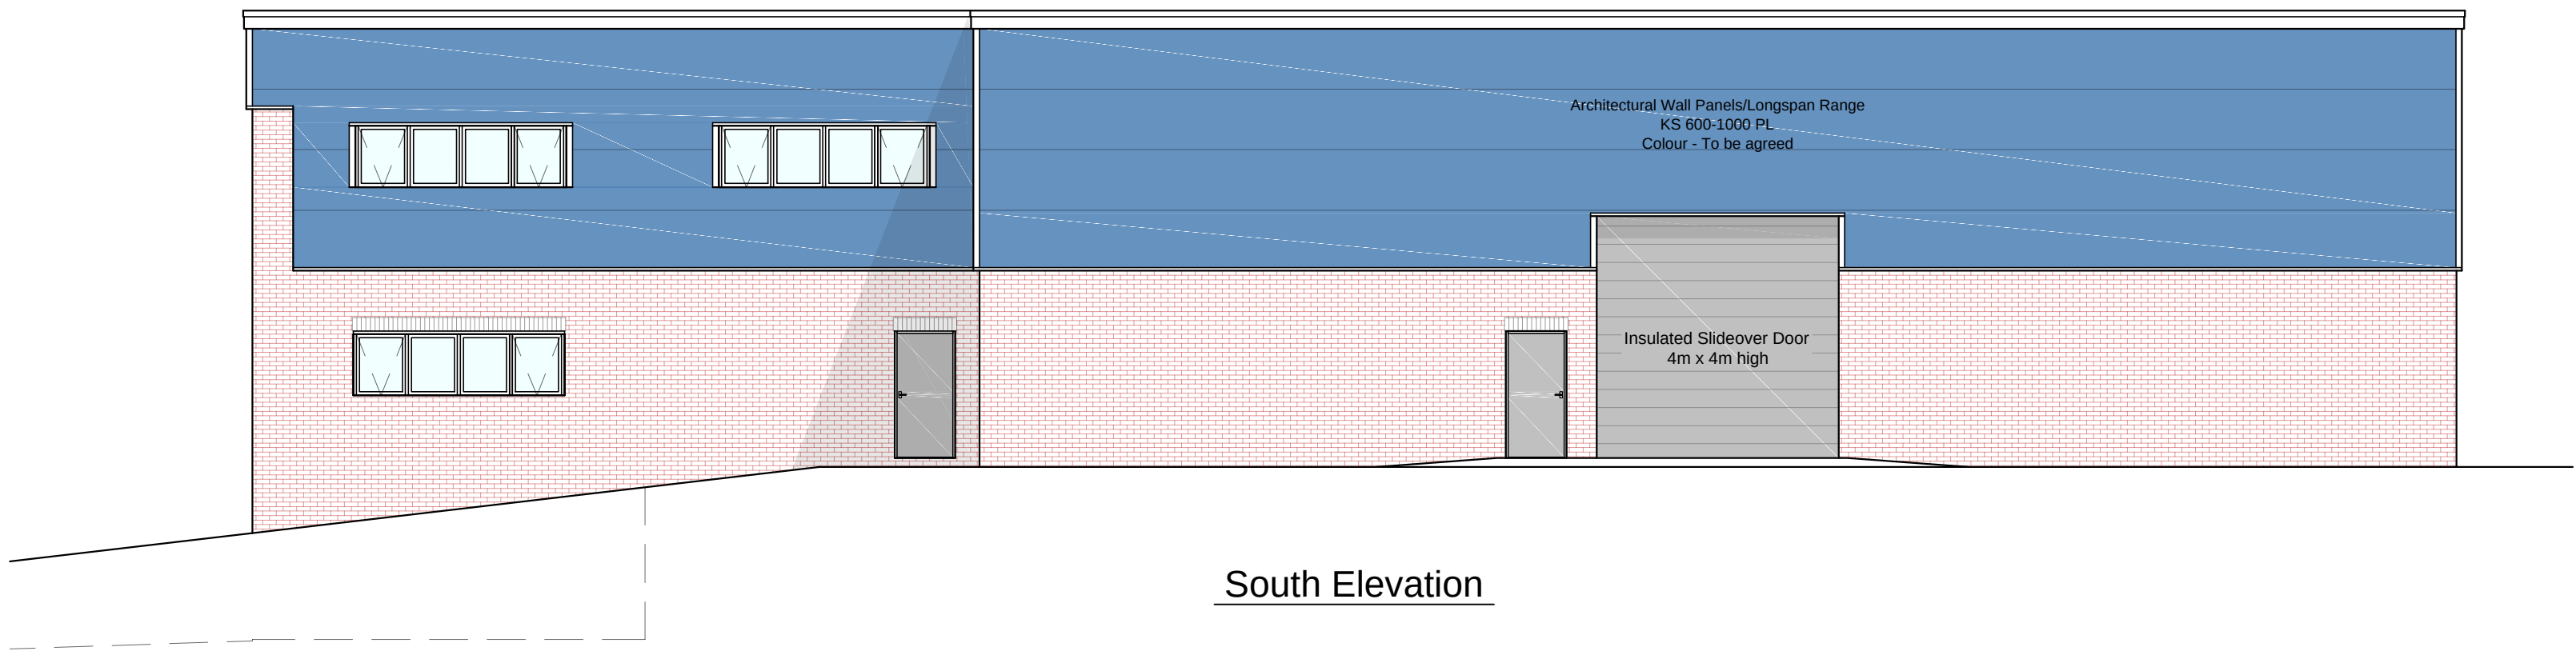


South Elevation

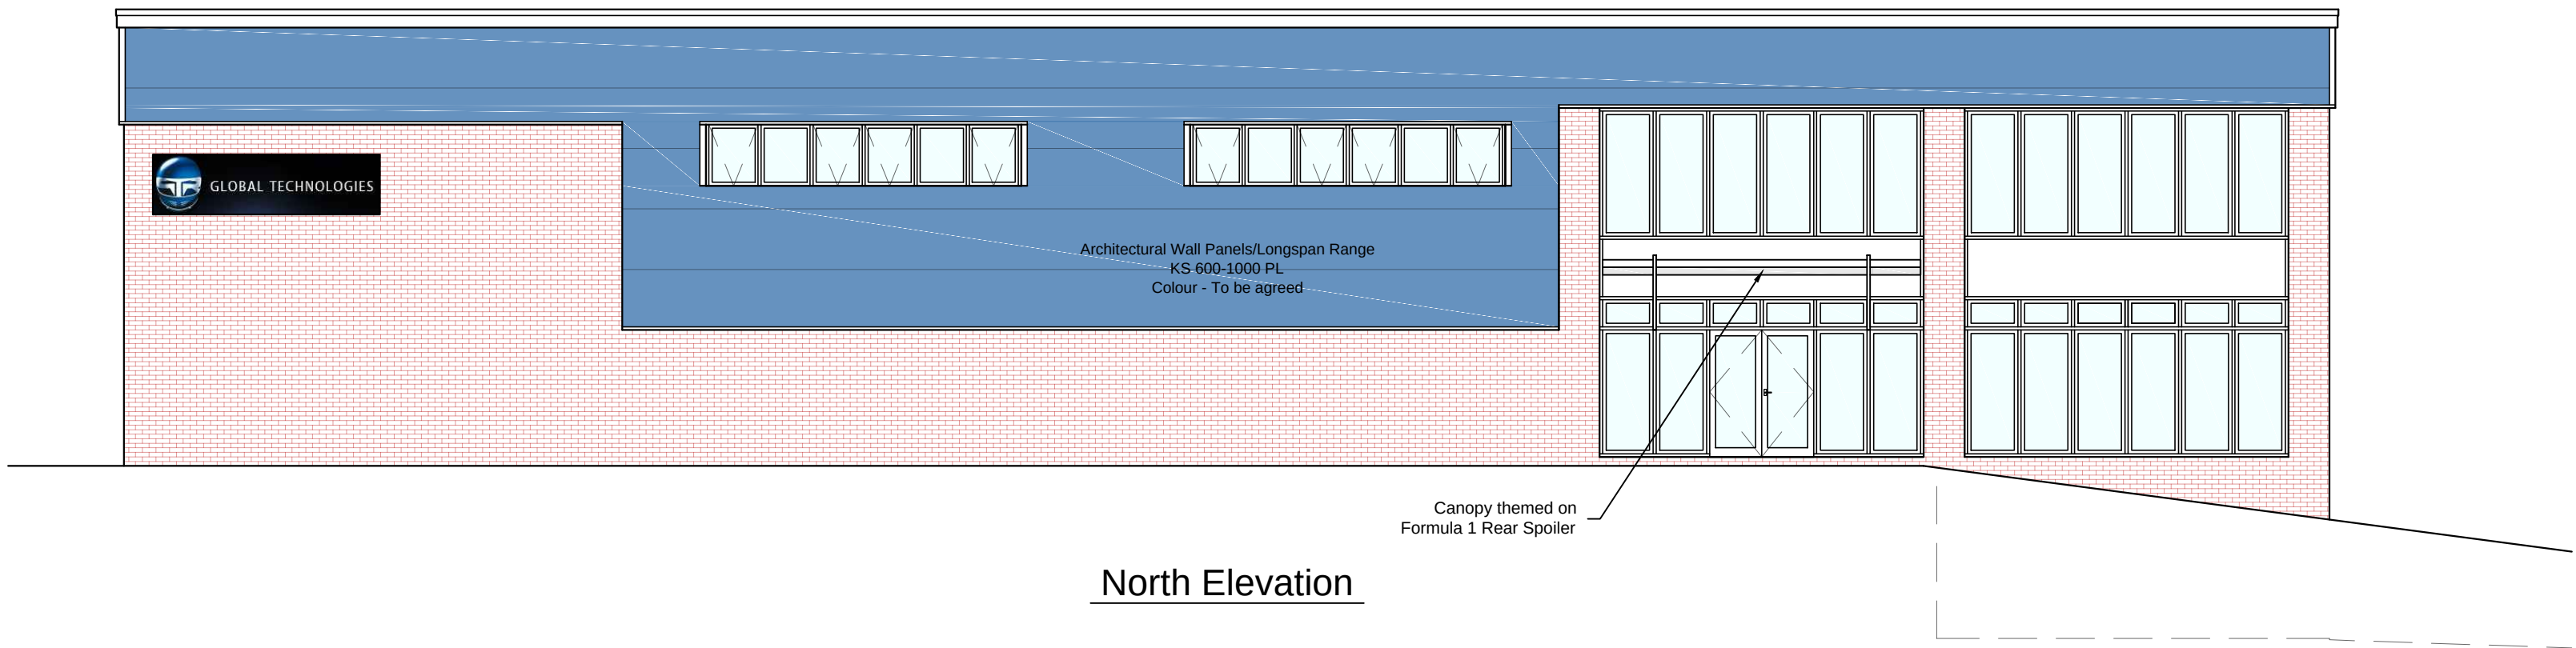

North Elevation

PLANNING
ISSUE

 

4/5 North Road, Bodle Street Green
Hailsham, East Sussex, BN27 4RG
Tel: 01323 833086 Mobile: 07836 588181
E-mail: wealdag@btinternet.com

PROJECT TITLE
GTR
Arundel Road
Fontwell Walberton
West Sussex, BN18 0SB

DRAWING
Proposed New Factory
Unit "A"
Elevations

REV	DESCRIPTION	DATE	BY
Rev. 1	Revised windows to Reception	20-03-20	S.A.K.
Rev. 2	Brickwork added to elevations	03-07-20	S.A.K.
Rev. 3	Revisions to brickwork	03-07-20	S.A.K.
Rev. 4	Revision to Canopy	20-07-20	S.A.K.

SCALE	DRAWN
1 : 100 on A1 1 : 150 on A2	SAK

DATE	DRAWING No.
17-03-20	WM/627/12