



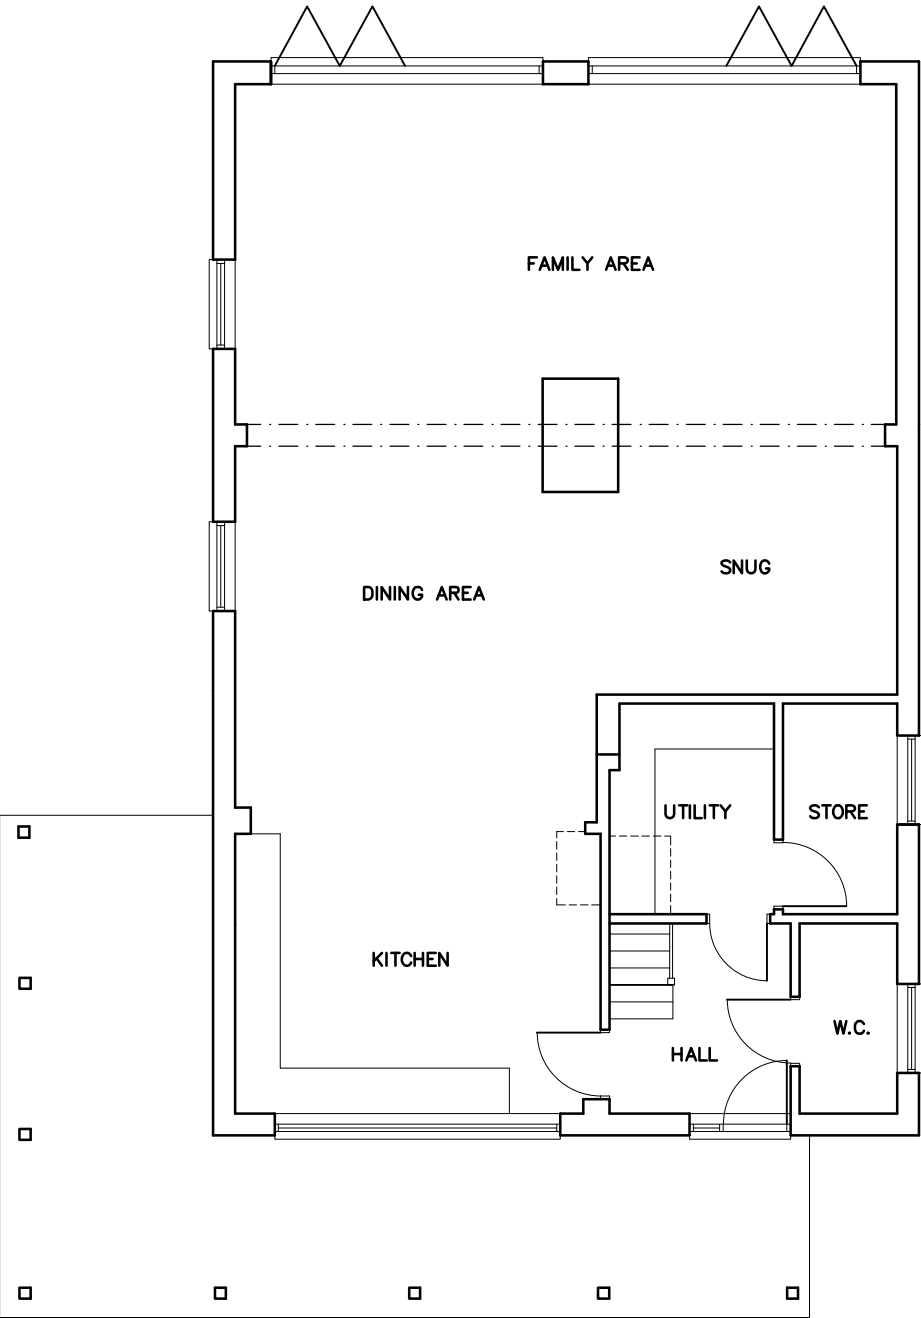

GROUND FLOOR PLAN

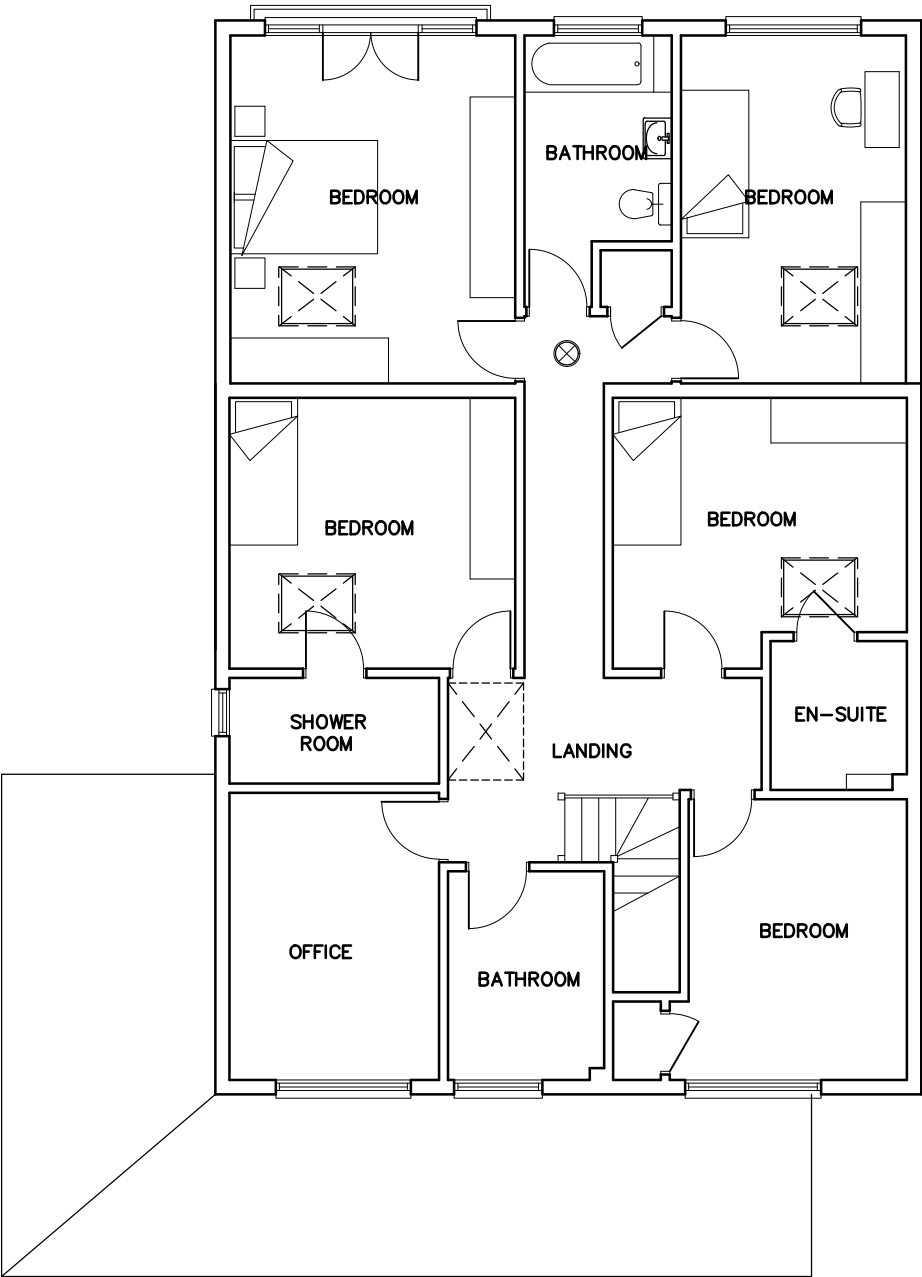

FIRST FLOOR PLAN

FOR MR S. DOWNES		
SITE 43 ELM GROVE, BARNHAM, WEST SUSSEX. PO22 0HL		
TITLE EXISTING FLOOR PLANS		
SCALE 1:100	DRAWN AH 05/26	DRAWING NO. 02 REV