



This drawing and its contents are the strict copyright of Architectura Design. No reproduction without permission. Do not scale. Written dimensions to be used where given. All dimensions and details to be checked on site. FOR PLANNING PURPOSES ONLY

Revision A 15/06/2020 Window added to south elevation

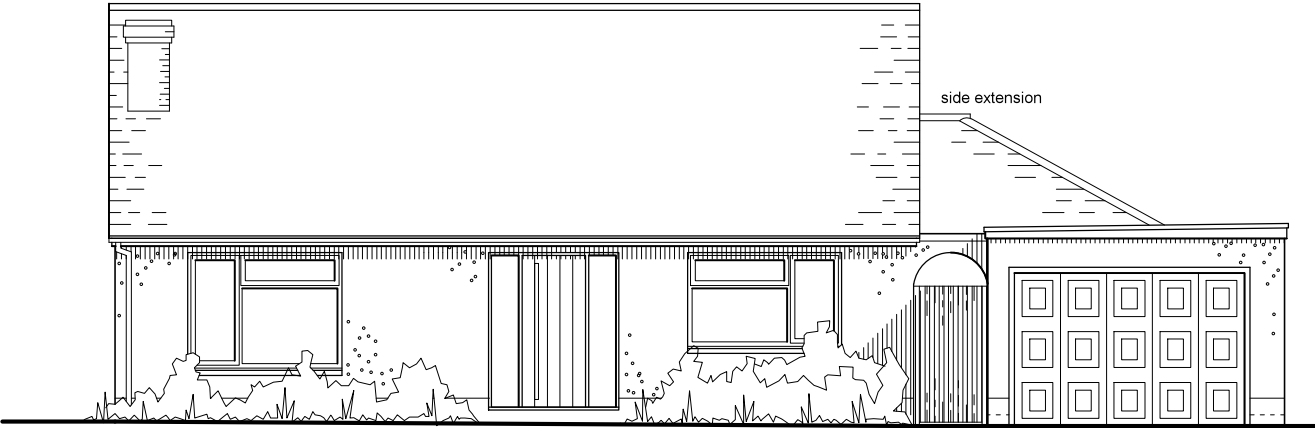

East Elevation

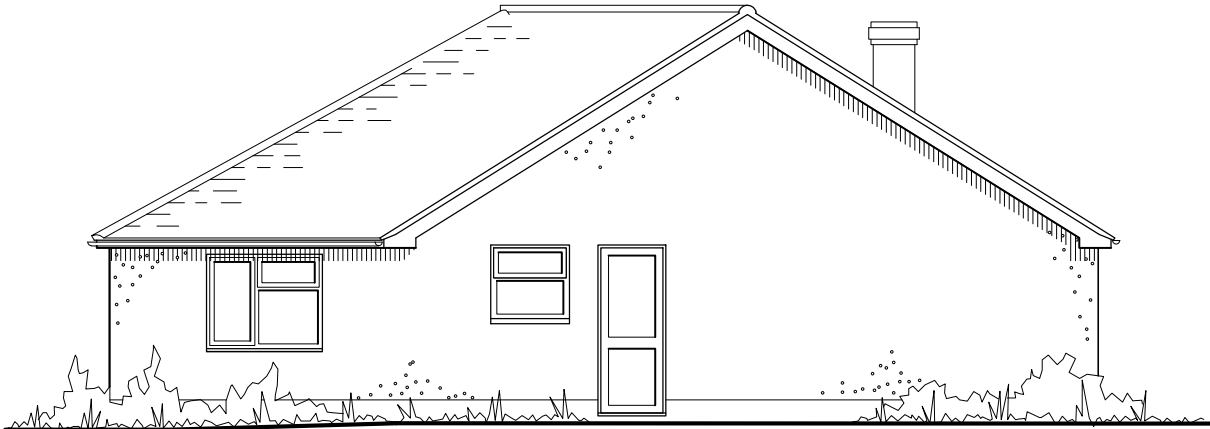

South Elevation


grey upvc doors and windows

0 1 2 3 4 metres

Architectura
Architectural Design & Drawing Service

Proposed Extension and Alterations
at Veronicas, Park Road, Barnham
for Ms A Miller

Drawing P01a May 2020 Scale 1:100 @ A3
Planning Drawing - Floor Plan & Elevations

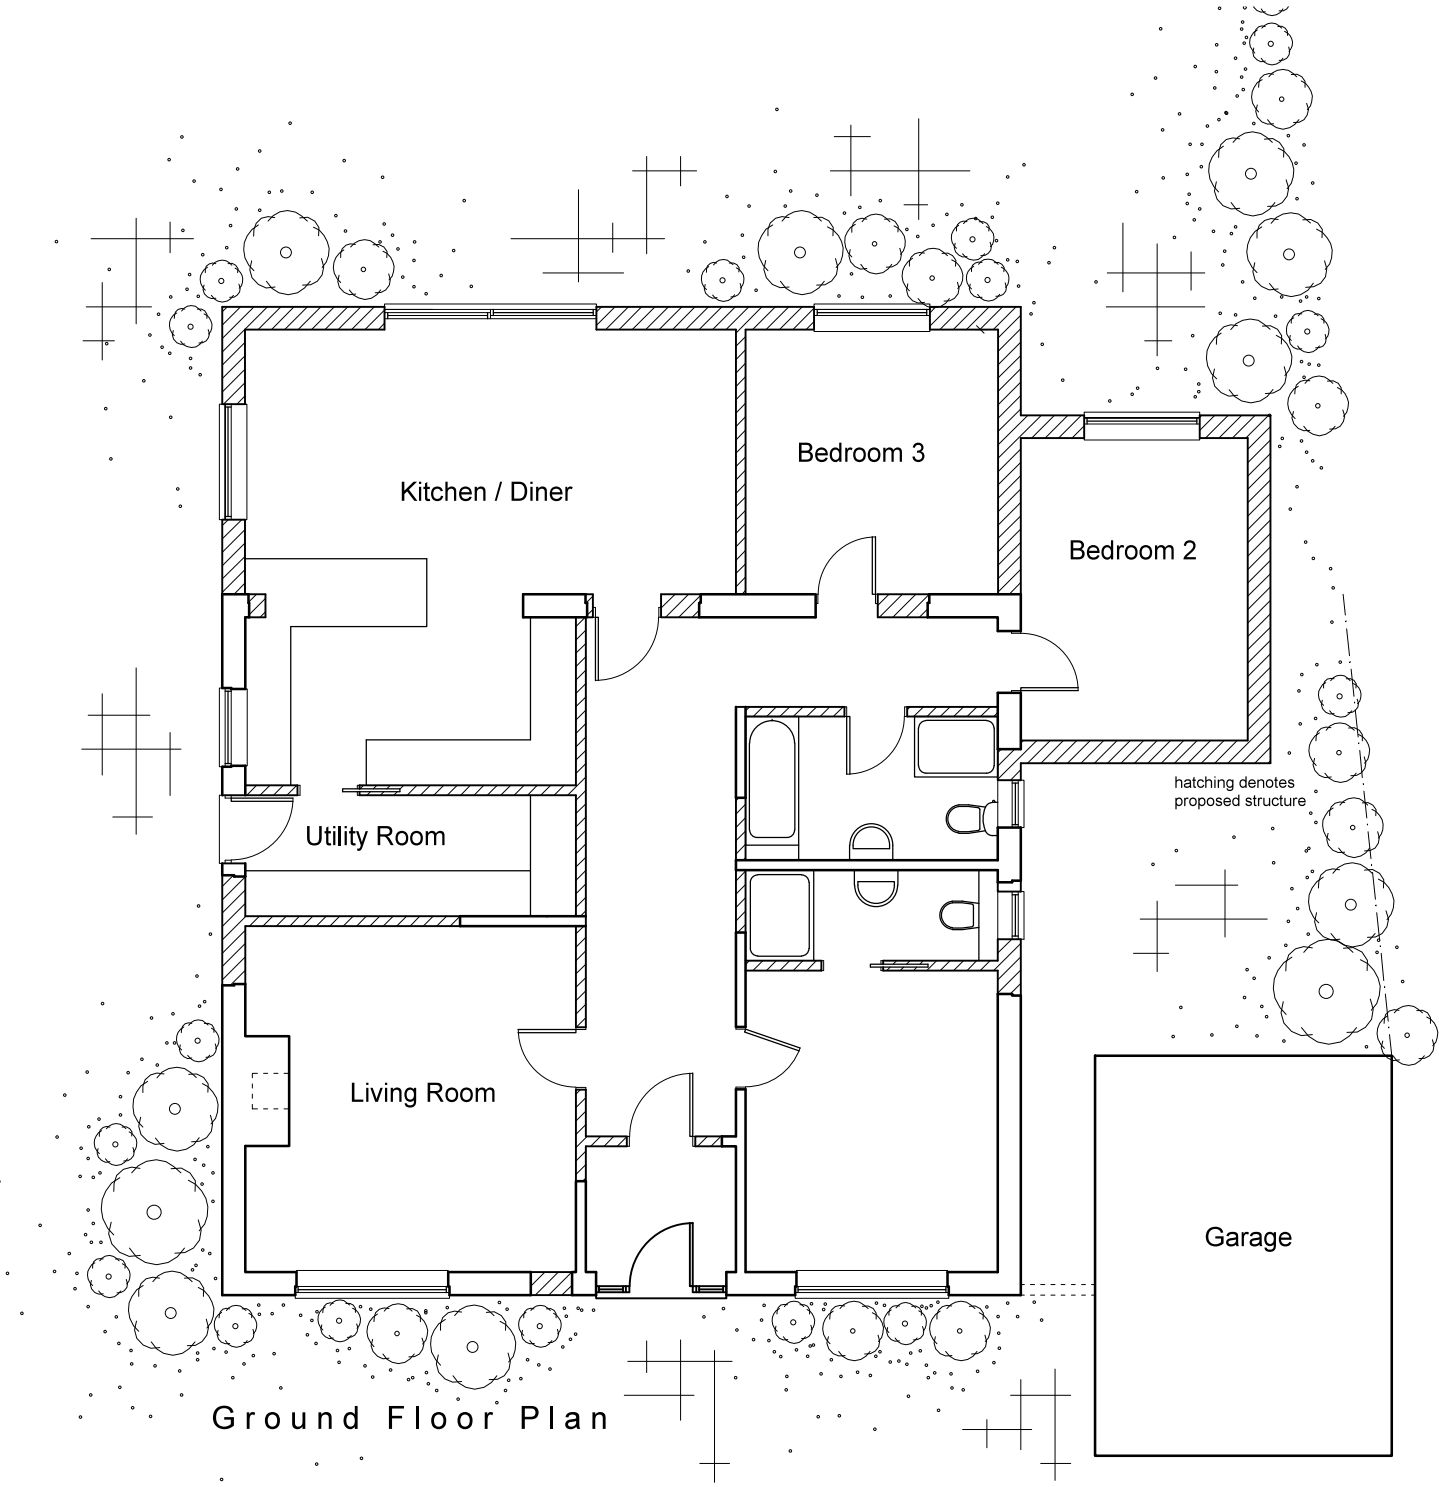

Ground Floor Plan