


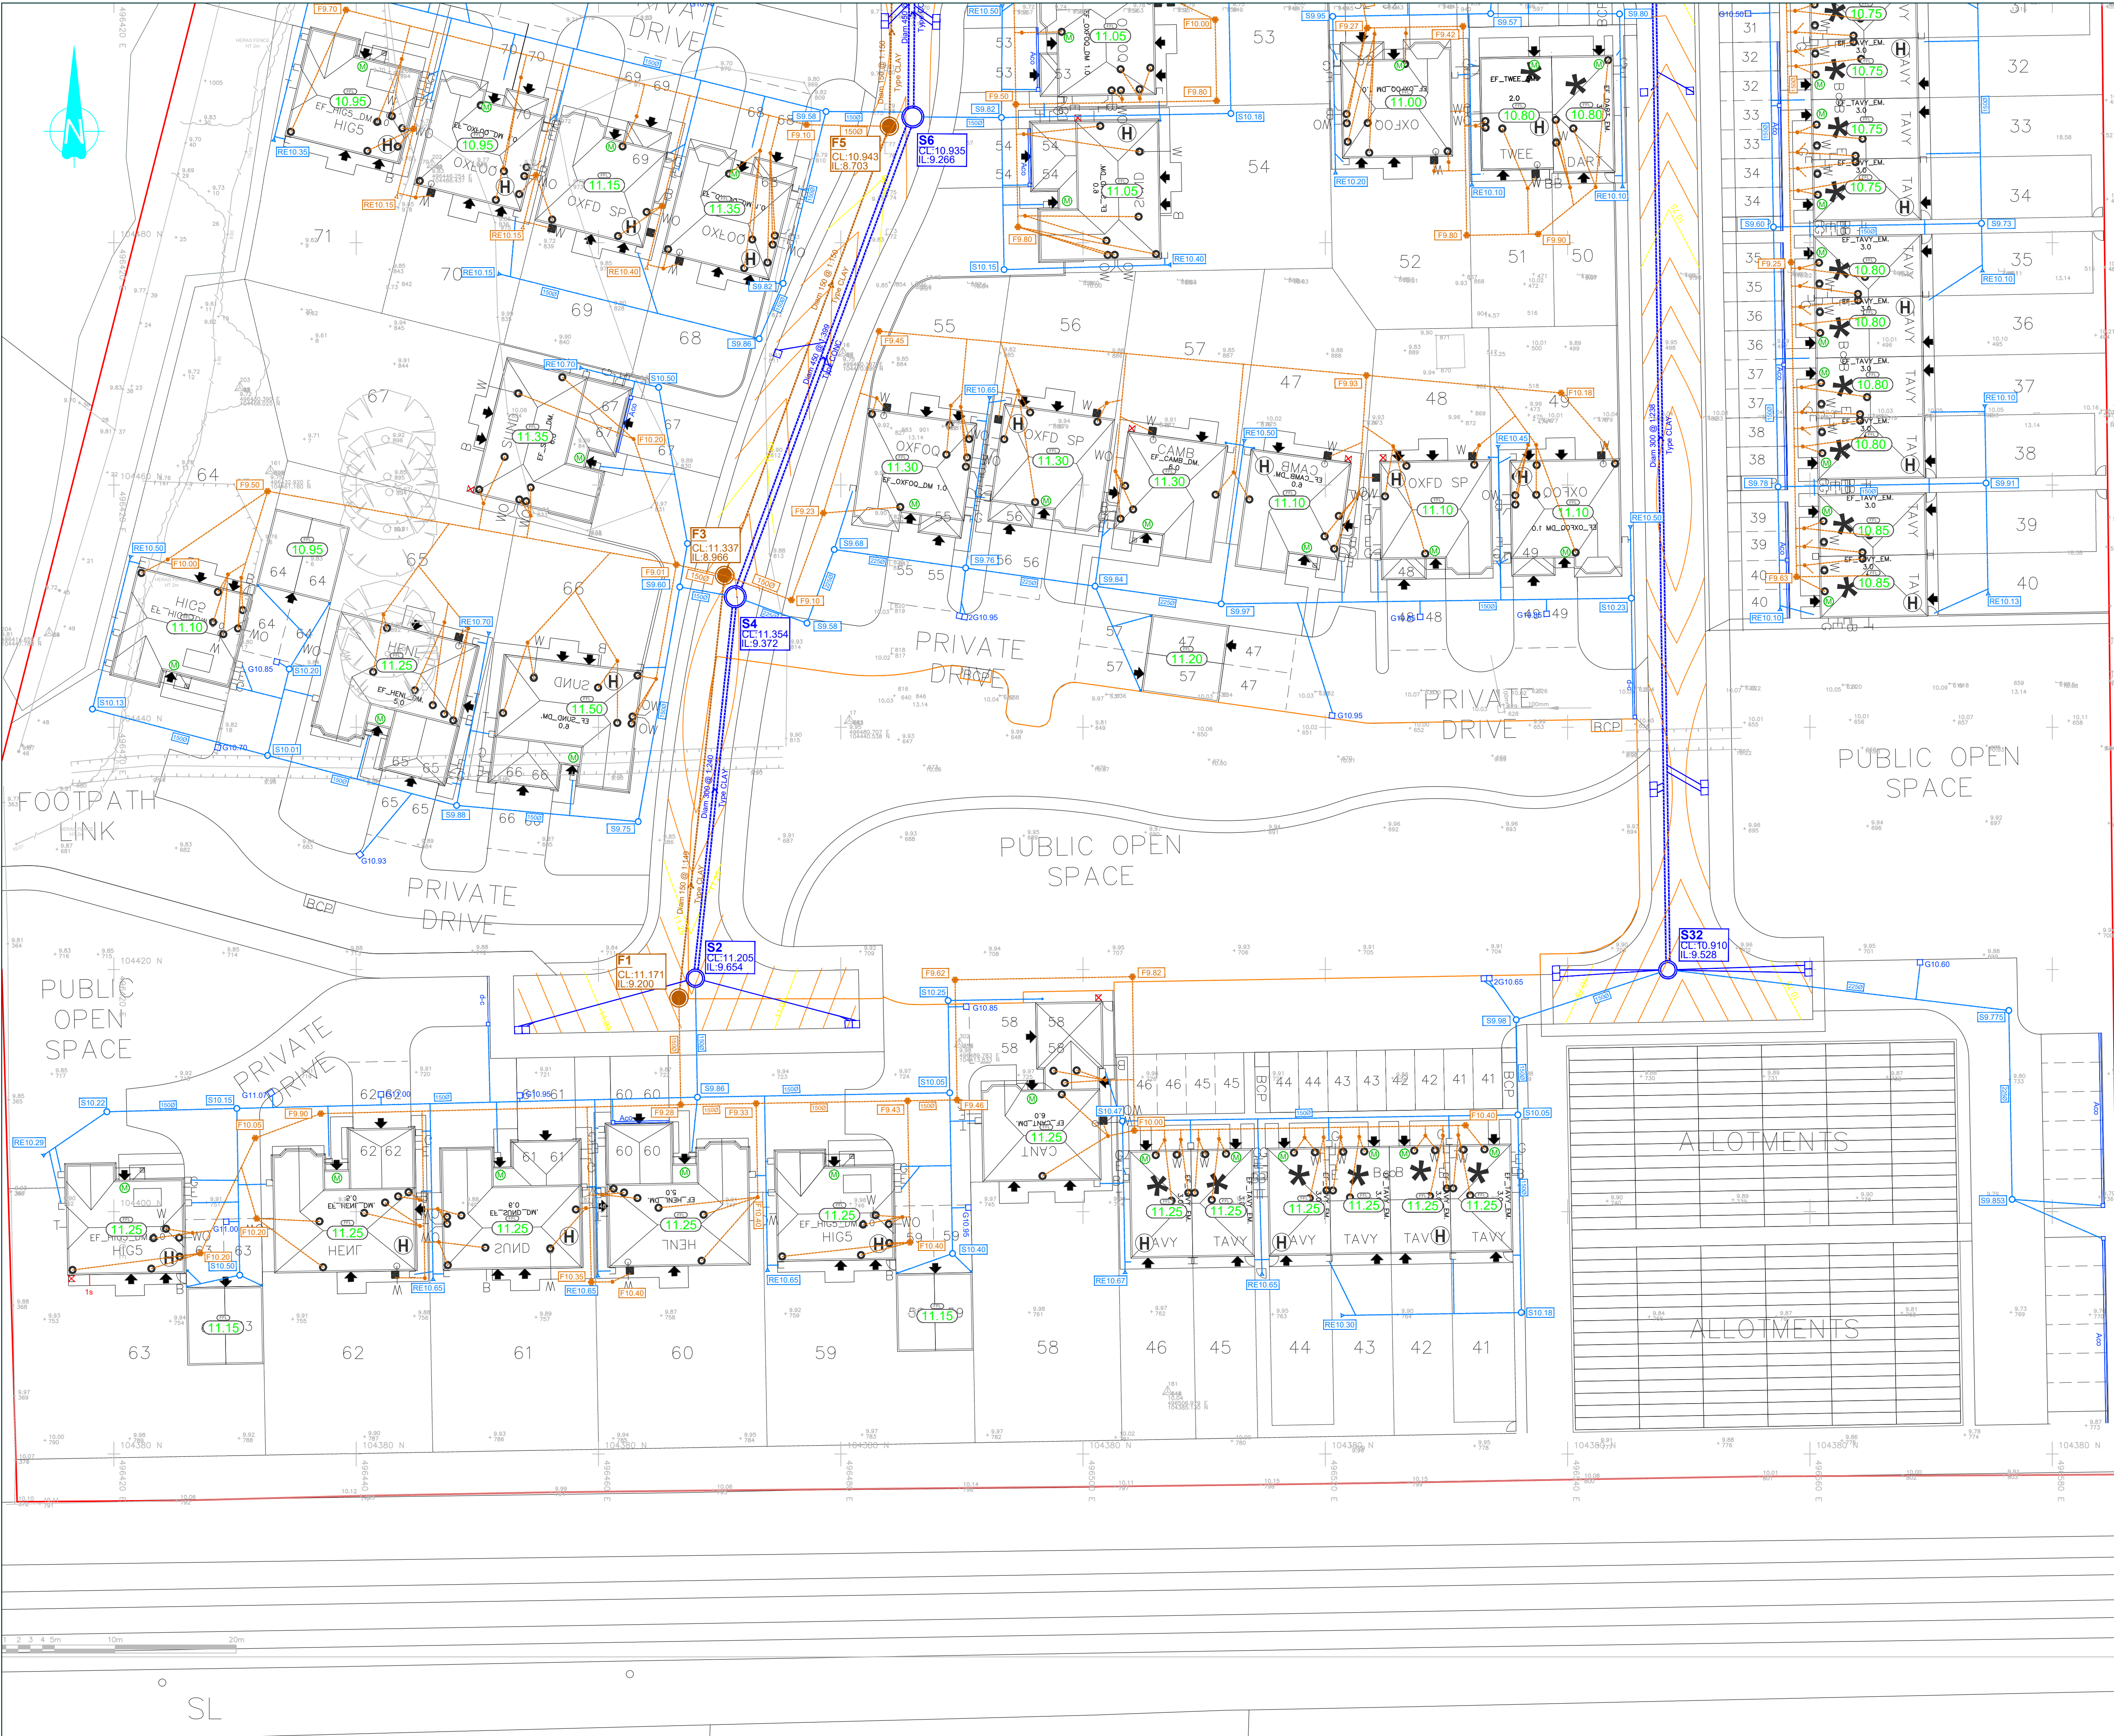

The Contractor is to check and verify in conjunction with the Architects details all setting out points, building and site dimensions, levels and sewer invert levels at connection points and ensure that they are fully compliant with the contents and requirements of the site investigation report before work starts. The Contractor is to comply in all respects with current building legislation, British Standard Specifications, Building Regulations etc. whether or not specifically stated on this drawing.

This drawing is not intended to show details of ground conditions or ground contaminants. Each area of ground relied upon to support any structure depicted (including drainage) must be investigated by the Contractor. Any areas of formation for said structures which do not accord with the anticipated conditions as described in the site investigation report are to be immediately notified to the Engineer, where applicable. Any suspect fluid ground or ground contaminants on or within the ground should be further investigated by a suitable expert. Any earthworks shown indicate typical slopes for guidance only and should be investigated further by a suitable geotechnical expert.

Where existing trees are shown to be retained they should be subject to a full Arboricultural Inspection for safety. All trees are to be planted so as to ensure they are a minimum of 5 metres from buildings and 3 metres from drainage and services, where applicable. A foundation is to be provided to accommodate the proposed planting, where applicable.

© This drawing and the building works depicted are the copyright of Banners Gate Ltd and may not be reproduced or amended except by written permission. No liability will be accepted for amendments made by other persons.

GENERAL NOTES

- This drawing is to be read in conjunction with relevant architectural and engineering drawings.
- Levels indicated in blocks are Finished floor levels and are 150mm above adjacent finished ground levels unless otherwise shown.
- Levels of the existing road at the point of tie-in with proposed site road must be checked prior to commencement of works.
- Any discrepancies between the details shown and actual on site conditions to be reported immediately to the engineer prior to commencement of works.

EXTERNAL WORKS

- All rear garden gradients are approximate and may vary due to site conditions.
- All retaining structures to be designed by a structural engineer.
- Type of retaining structure to be determined by the client.
- Extents of illustrated retaining structures, exposed brickwork below DPC, banking and double DPC's are shown as indicative only and may vary due to site conditions.
- Retained heights shown are indicative and may vary along the length of feature.
- Social units assumed to be level front and back with Double DPC.
- Sheet layout view @ 1:5000

Drainage Legend:

General

- (140.00) Proposed Finished Floor Level
- (130.85) Proposed Garage Silt Level
- Site Boundary

Private Drainage

- Foul Water Sewer (1000mm unless otherwise stated)
- Storm Water Sewer (1000mm unless otherwise stated)
- Foul Water 525mm Inspection Chamber (Min. Depth 300mm)
- Storm Water 525mm Inspection Chamber (Min. Depth 300mm)
- Foul Water 300mm Inspection Chamber (Min. Depth 150mm)
- Storm Water 300mm Inspection Chamber (Min. Depth 150mm)
- Foul Water Backdrop (to incoming invert level)
- Storm Water Backdrop (to incoming invert level)
- Foul Water Pipe Diameter
- Storm Water Rodding Eye & Level (Min. Depth 750mm)
- Acco Drain
- Storm Water Pipe Diameter
- Dashed Channel
- RWP Added
- Gully & Level
- RWP Removed

FOR CONSTRUCTION

Please note whilst these drawings may be used for tender purposes, drawings are subject to client approval as part of ongoing consultations and design check. Amendments may therefore be requested.

Rev	Description	Date	By
D	Drawing updated to suit clients comments	15.07.18	TB
C	Private foul amended on plots 47, 48, 50-52, 55-57, 59 and 63	21.01.18	TB
B	Private foul amended on plots 60-62 to remove long runs as requested by client	25.11.17	TB
A	Drawing updated to For Construction	14.06.17	JE
	First issue.	12.05.17	TB

REDROW

Project

Barnham
Phase 2

Title

Private Drainage Layout
Sheet 3 of 3

BANNERS GATE
CIVIL, STRUCTURAL & ARCHITECTURAL DESIGN SERVICES
10-11 Birmingham Street, Halesowen, West Midlands B63 3HN
Tel: 0121 687 1500 Fax: 0121 687 1501
E-mail: mail@bannersgate.com

Scale: 1:250 @ A1
Date: May 2017
File: 17071/dwgs/civils/current

Drawn: TB
Checked: JB
Drawing: 17071 - 113 D