


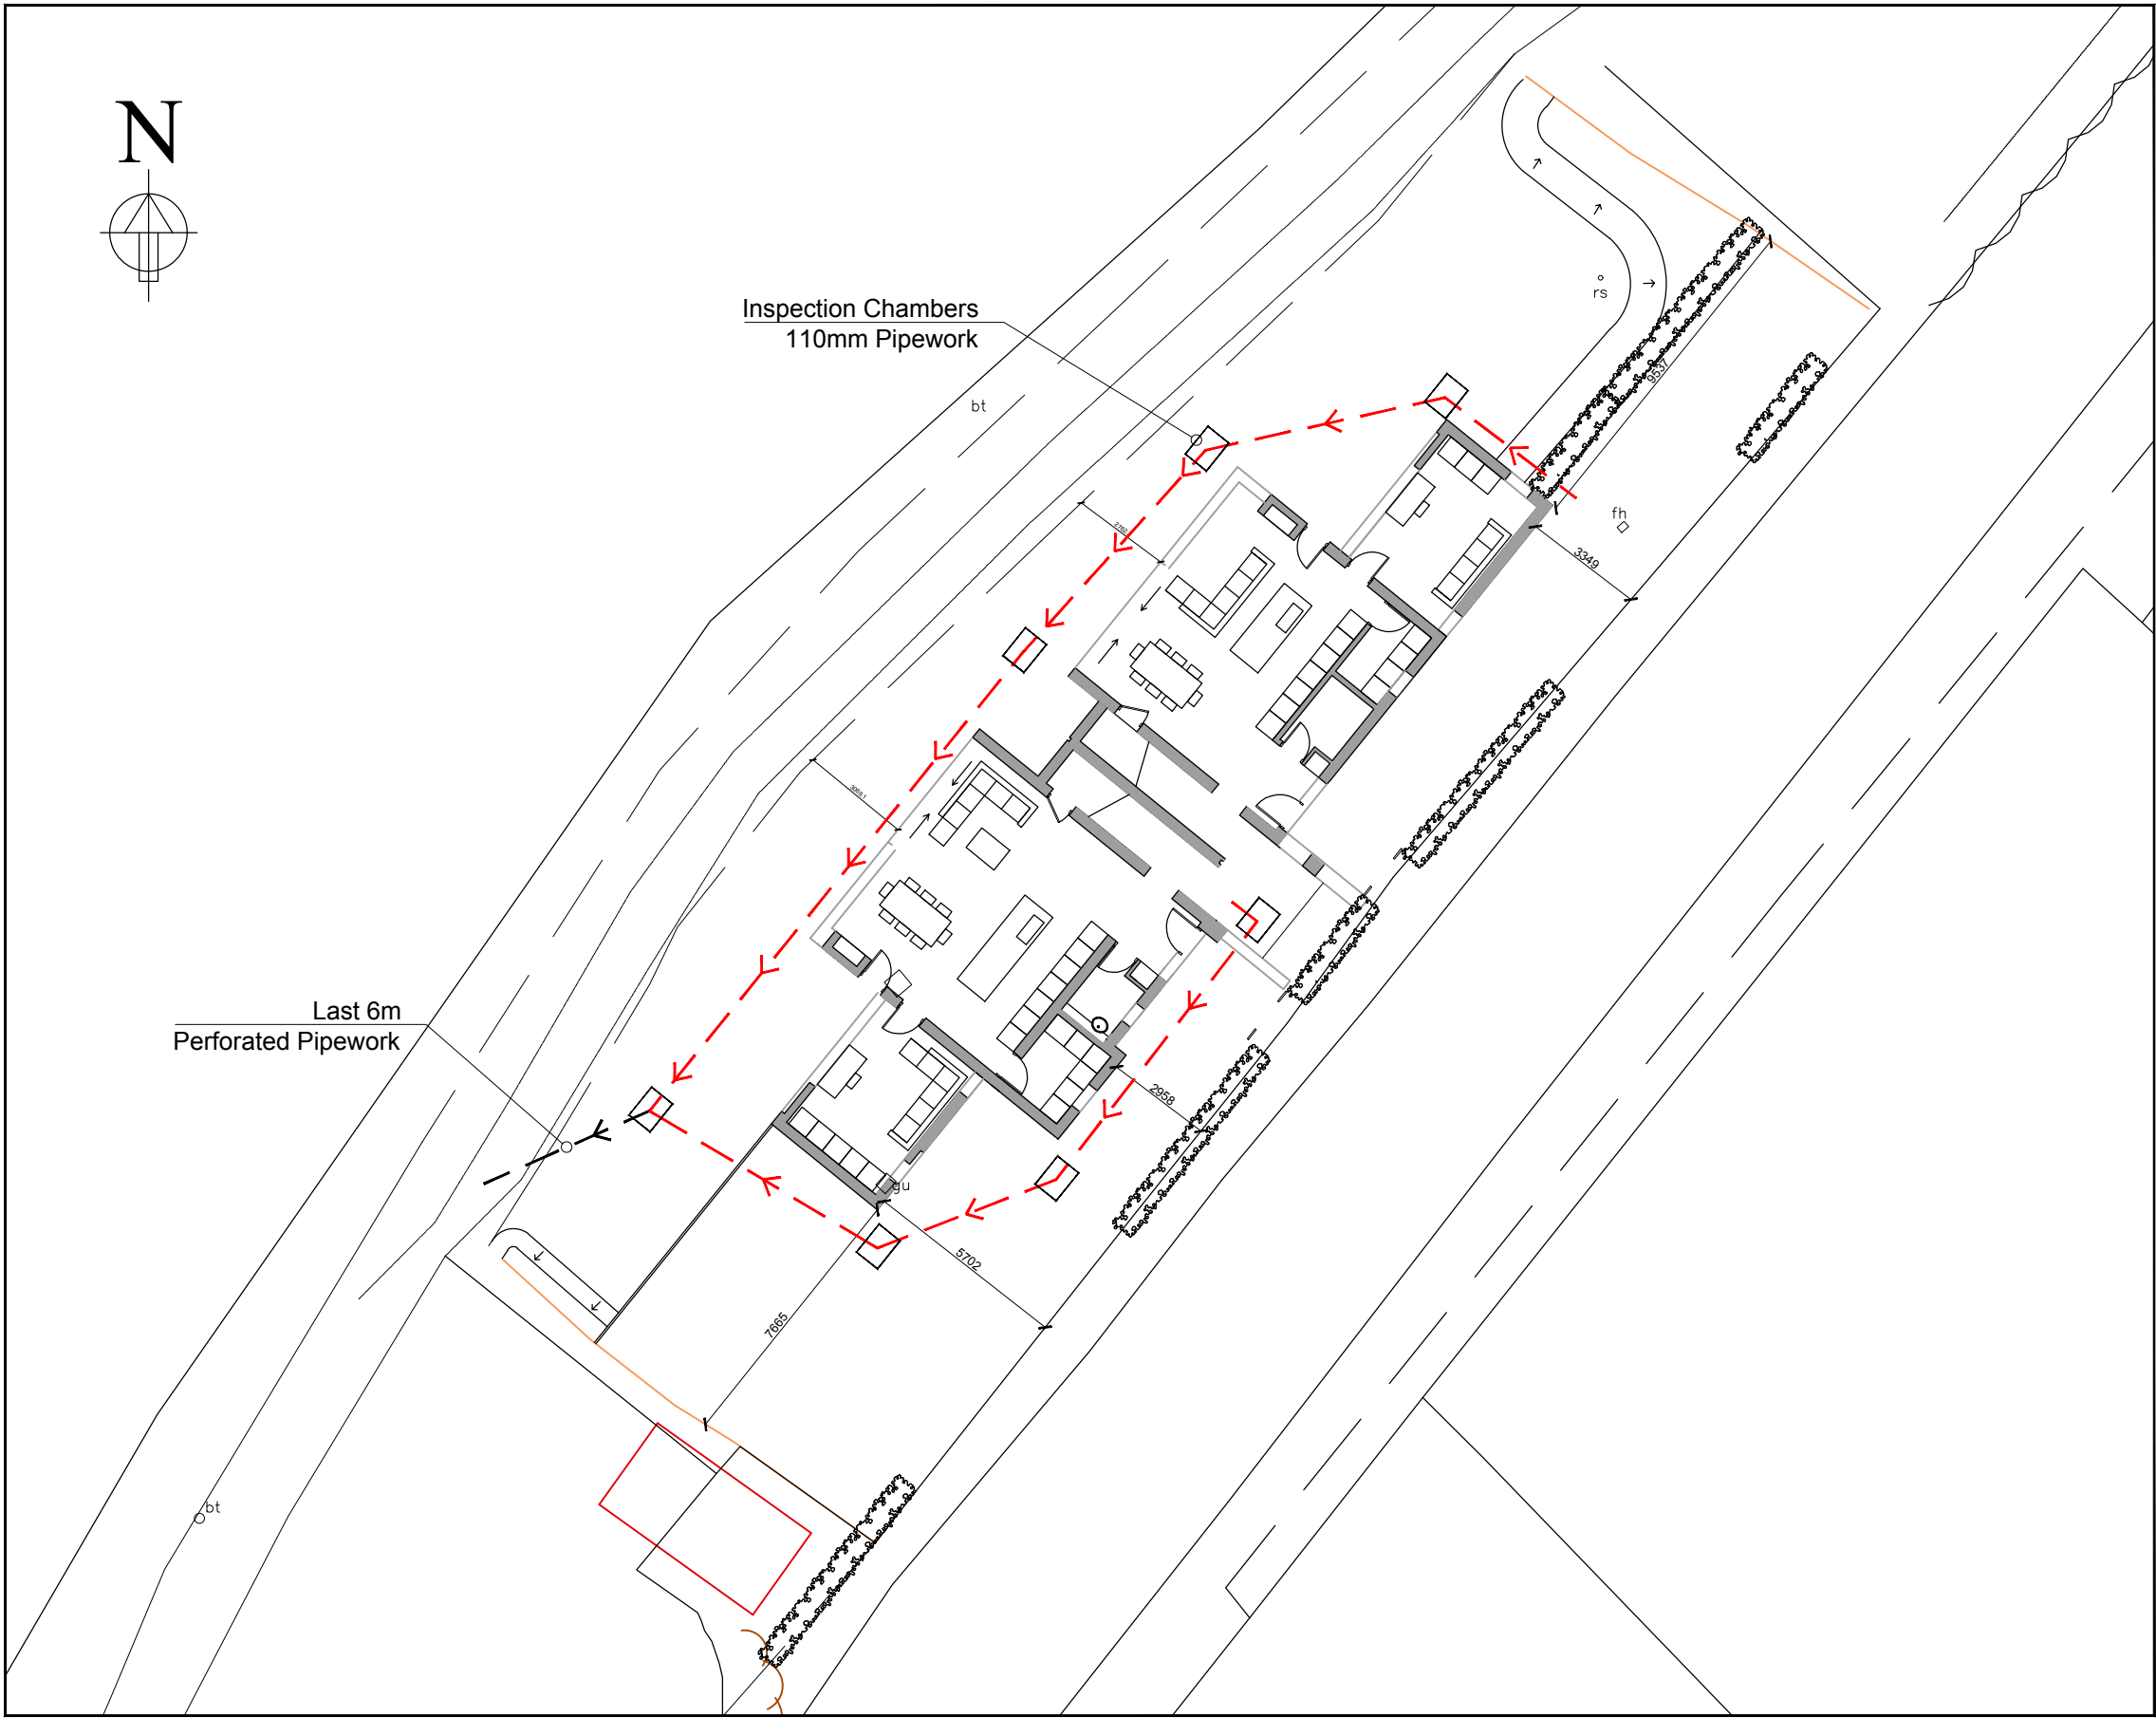

CAD DETAILS

REF:

CTB file:      Ucode:      Size:

Figured dimensions only are to be used.

© This drawing is the sole copyright of BOHER ARCHITECTURE LIMITED

Any discrepancies between this drawing & other information shall be reported to the Architect.

MODIFICATIONS to be made solely on ORIGINAL MAGNETIC MEDIA.

REVISIONS:

REV. DATE:

REVISION:

BY: RVM:


A

01.01.12

MINOR AMENDMENTS.

CB

CB

 

|        |                                       |                                |             |          |                |
|--------|---------------------------------------|--------------------------------|-------------|----------|----------------|
| CLIENT | PROJECT                               | TITLE                          | STATUS      | DRAWN BY | REVIEWED BY    |
|        | 4 Lake Lane<br>Barnham<br>West Sussex | Surface water<br>drainage plan | Planning    | CB       | CB             |
|        |                                       |                                | DATE        | SCALE    | DRAWING NUMBER |
|        |                                       |                                | August 2019 | 1:200    | 1217 P 001     |

01730 816336  
07949 682974  
info@boherarchitecture.com  
www.boherarchitecture.com

Capron House, North Street  
Midhurst, GU29 9DT

  
**BOHER**  
ARCHITECTURE