




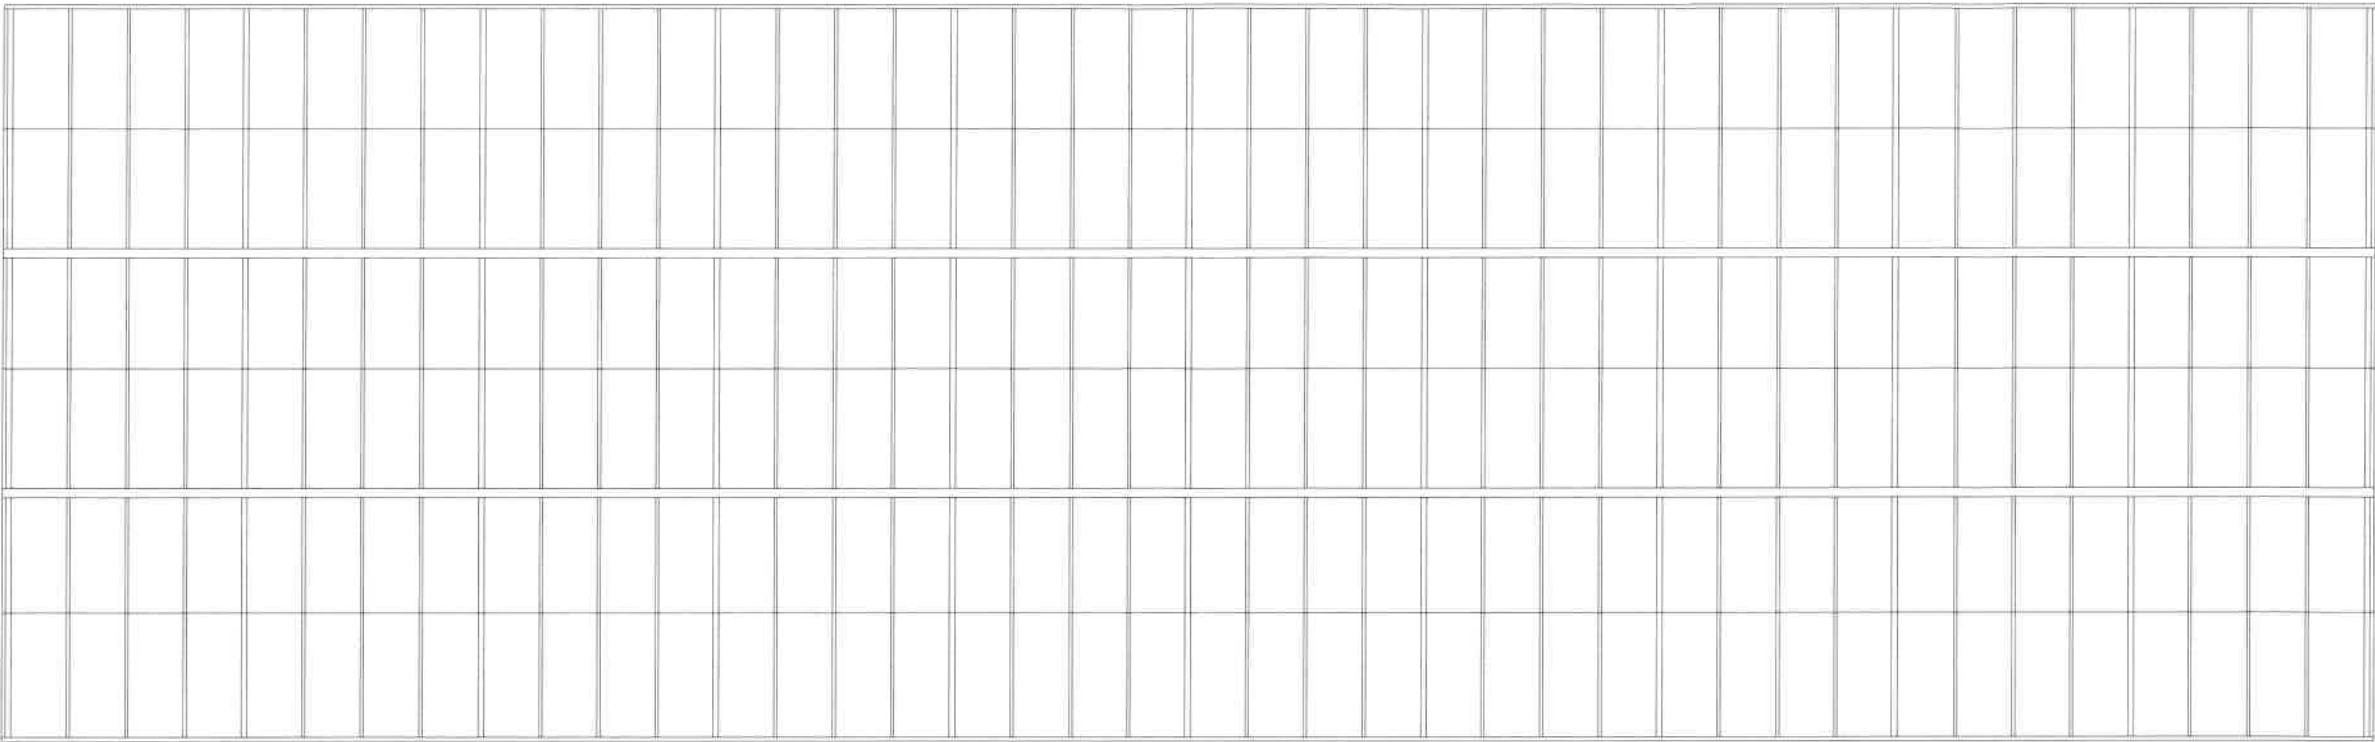

Roof Plan
1:100

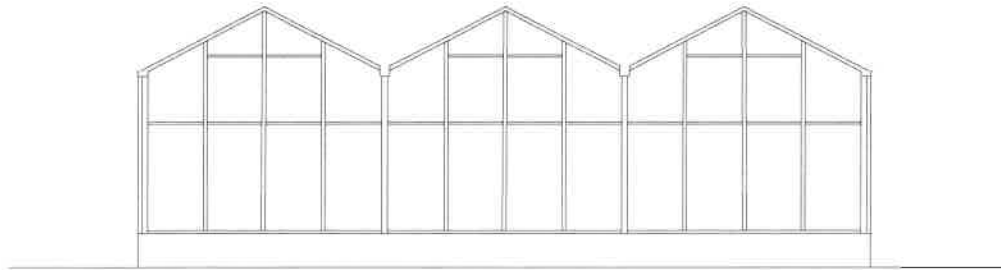

East
1:100

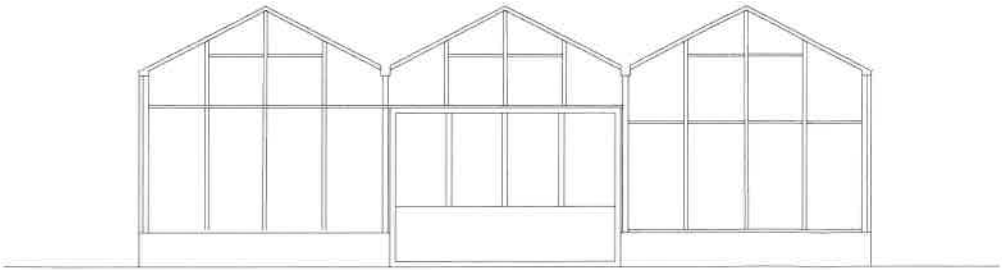

West
1:100

Address
Land To The Rear Of:
Sunnyside Barn, Yapton
Road, Barnham, Bognor
Regis, PO22 0AZ

Drawing
Building 1: To be removed
Elevations 2 of 2

Scale @ A3
1:100

Date
29.01.2020

Issue Date
29.01.2020


Drawn By MD	Checked By BK
----------------	------------------

Job No.
191224

Drawing No.
191224_101

Revision
###

Status
For Comment

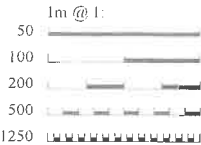

tel: 01243 201 102
email enquiries@manorwood.co.uk
web: www.manorwood.co.uk



The Old Surgery
Rumbolds Hill
Midhurst
West Sussex
GU29 9BY

This drawing is the copyright of Manorwood Construction Ltd.
Do not scale from this drawing except for Local Authority planning purposes
All dimensions must be checked on site prior to commencement of works