



This drawing and its contents are the strict copyright of Architectura Design. No reproduction without permission. Do not scale. Written dimensions to be used where given. All dimensions and details to be checked on site. FOR PLANNING PURPOSES ONLY


Revision A 20/12/2018 Shadowing added to elevations

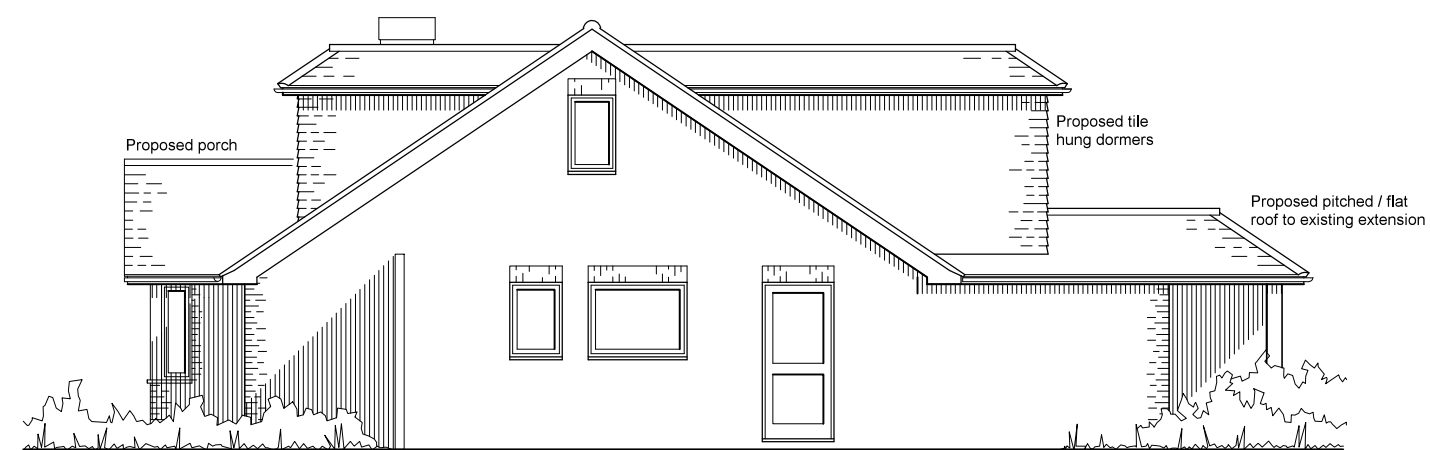

East Elevation

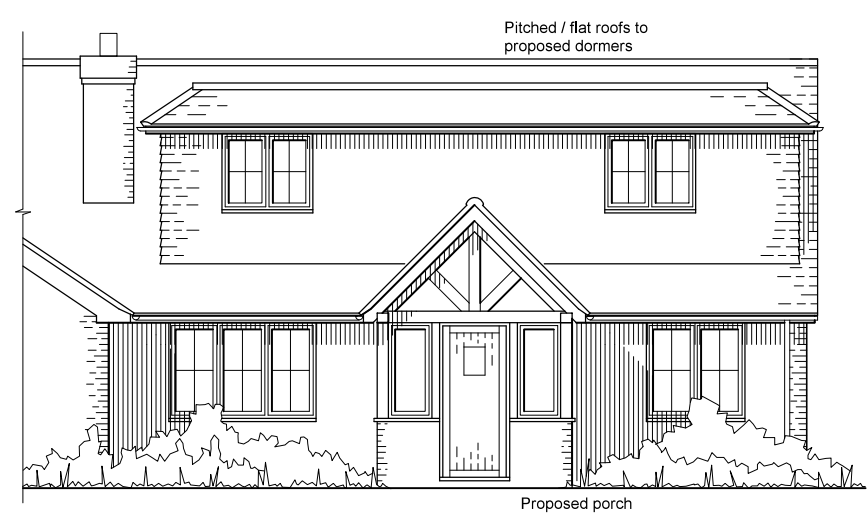

South Elevation

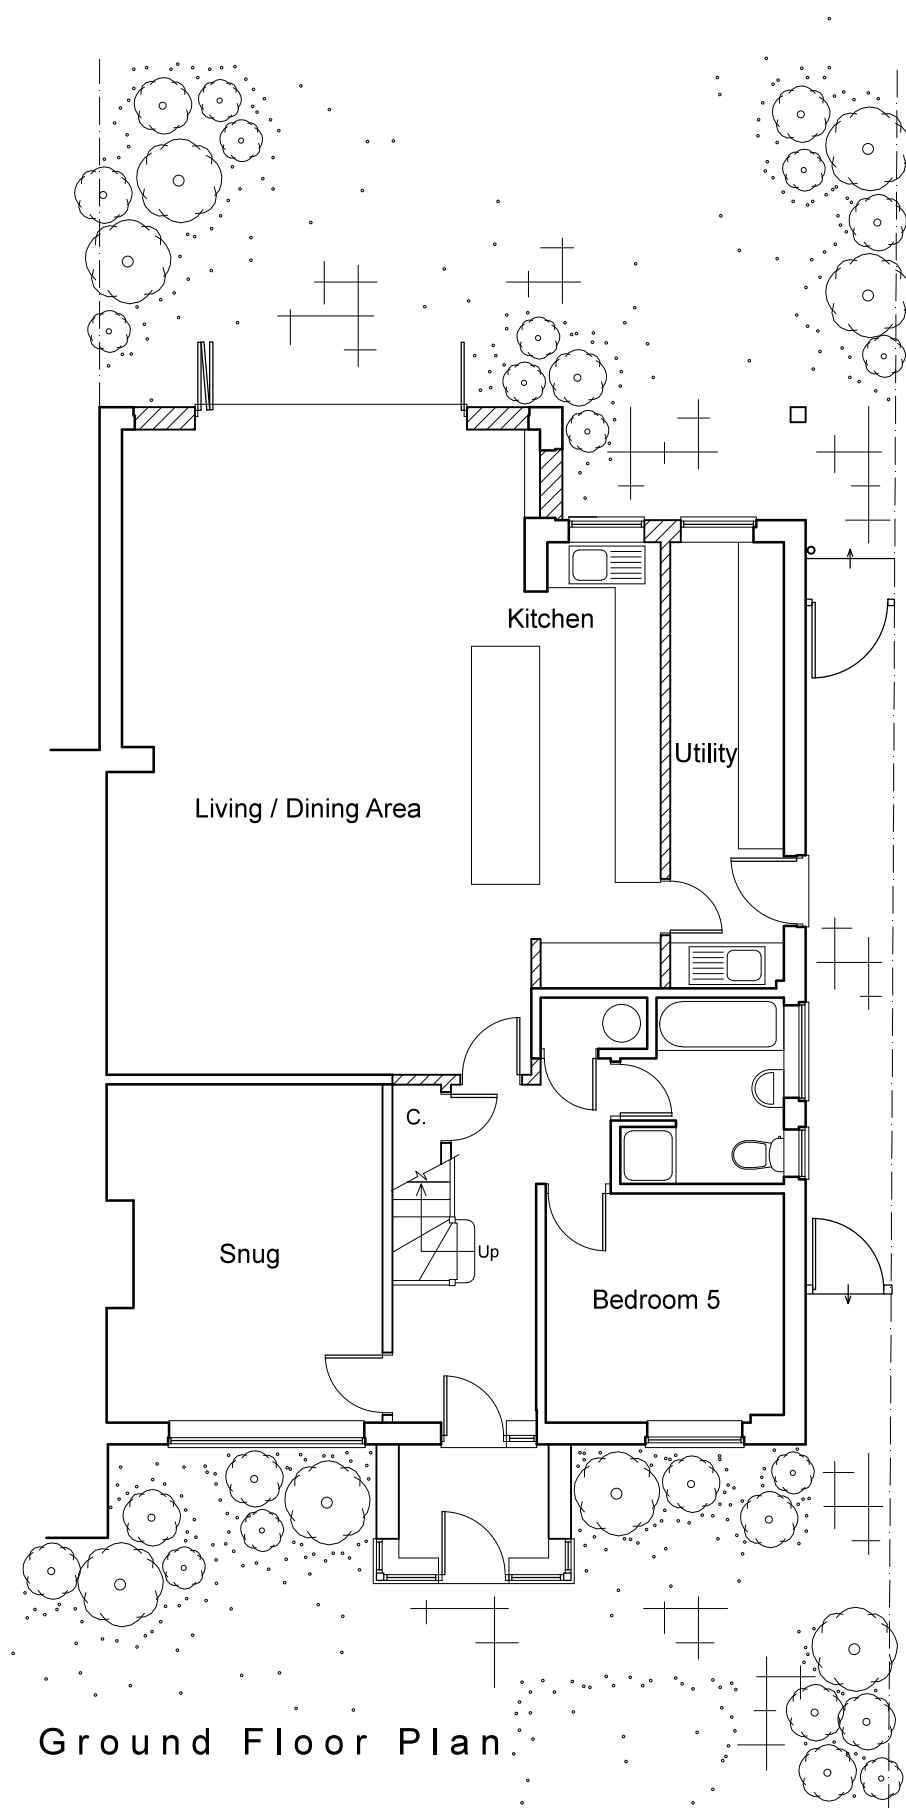


Ground Floor Plan



Block Plan
Scale 1 : 500

0 5 10 metres

 

0 1 2 3 4 metres

Architectura
Architectural Design & Drawing Service

Proposed Extension and Alterations
at St Anne's Cottage, Lake Lane, Barnham
for Mr and Mrs B Geldenhuys
Drawing P01a November 2018 Scale 1:100 & 1:500 @ A3
Planning Drawing - Ground Floor & Block Plan & Elevations