


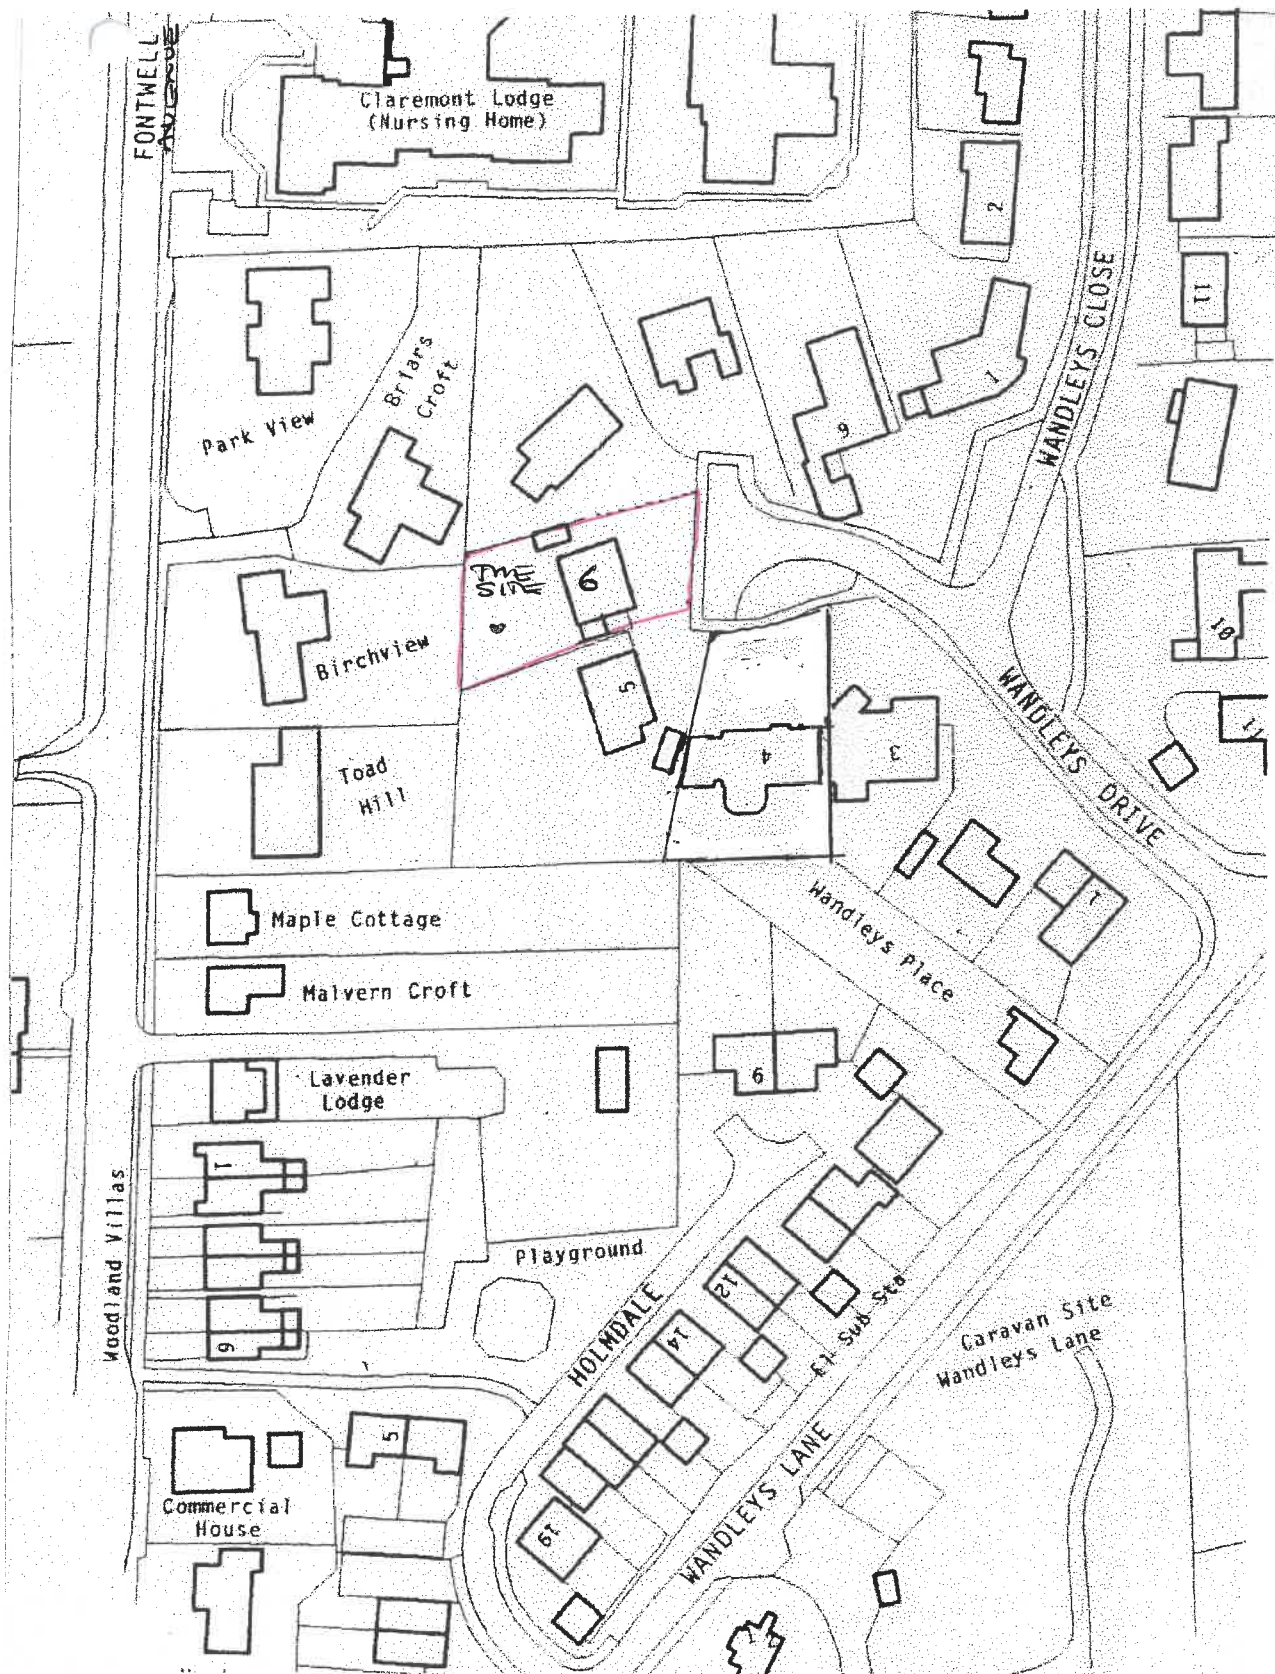

6 Wandleys Drive, Eastergate
Site plan
Scale 1:1250
 DRAWING NO 1519:2