


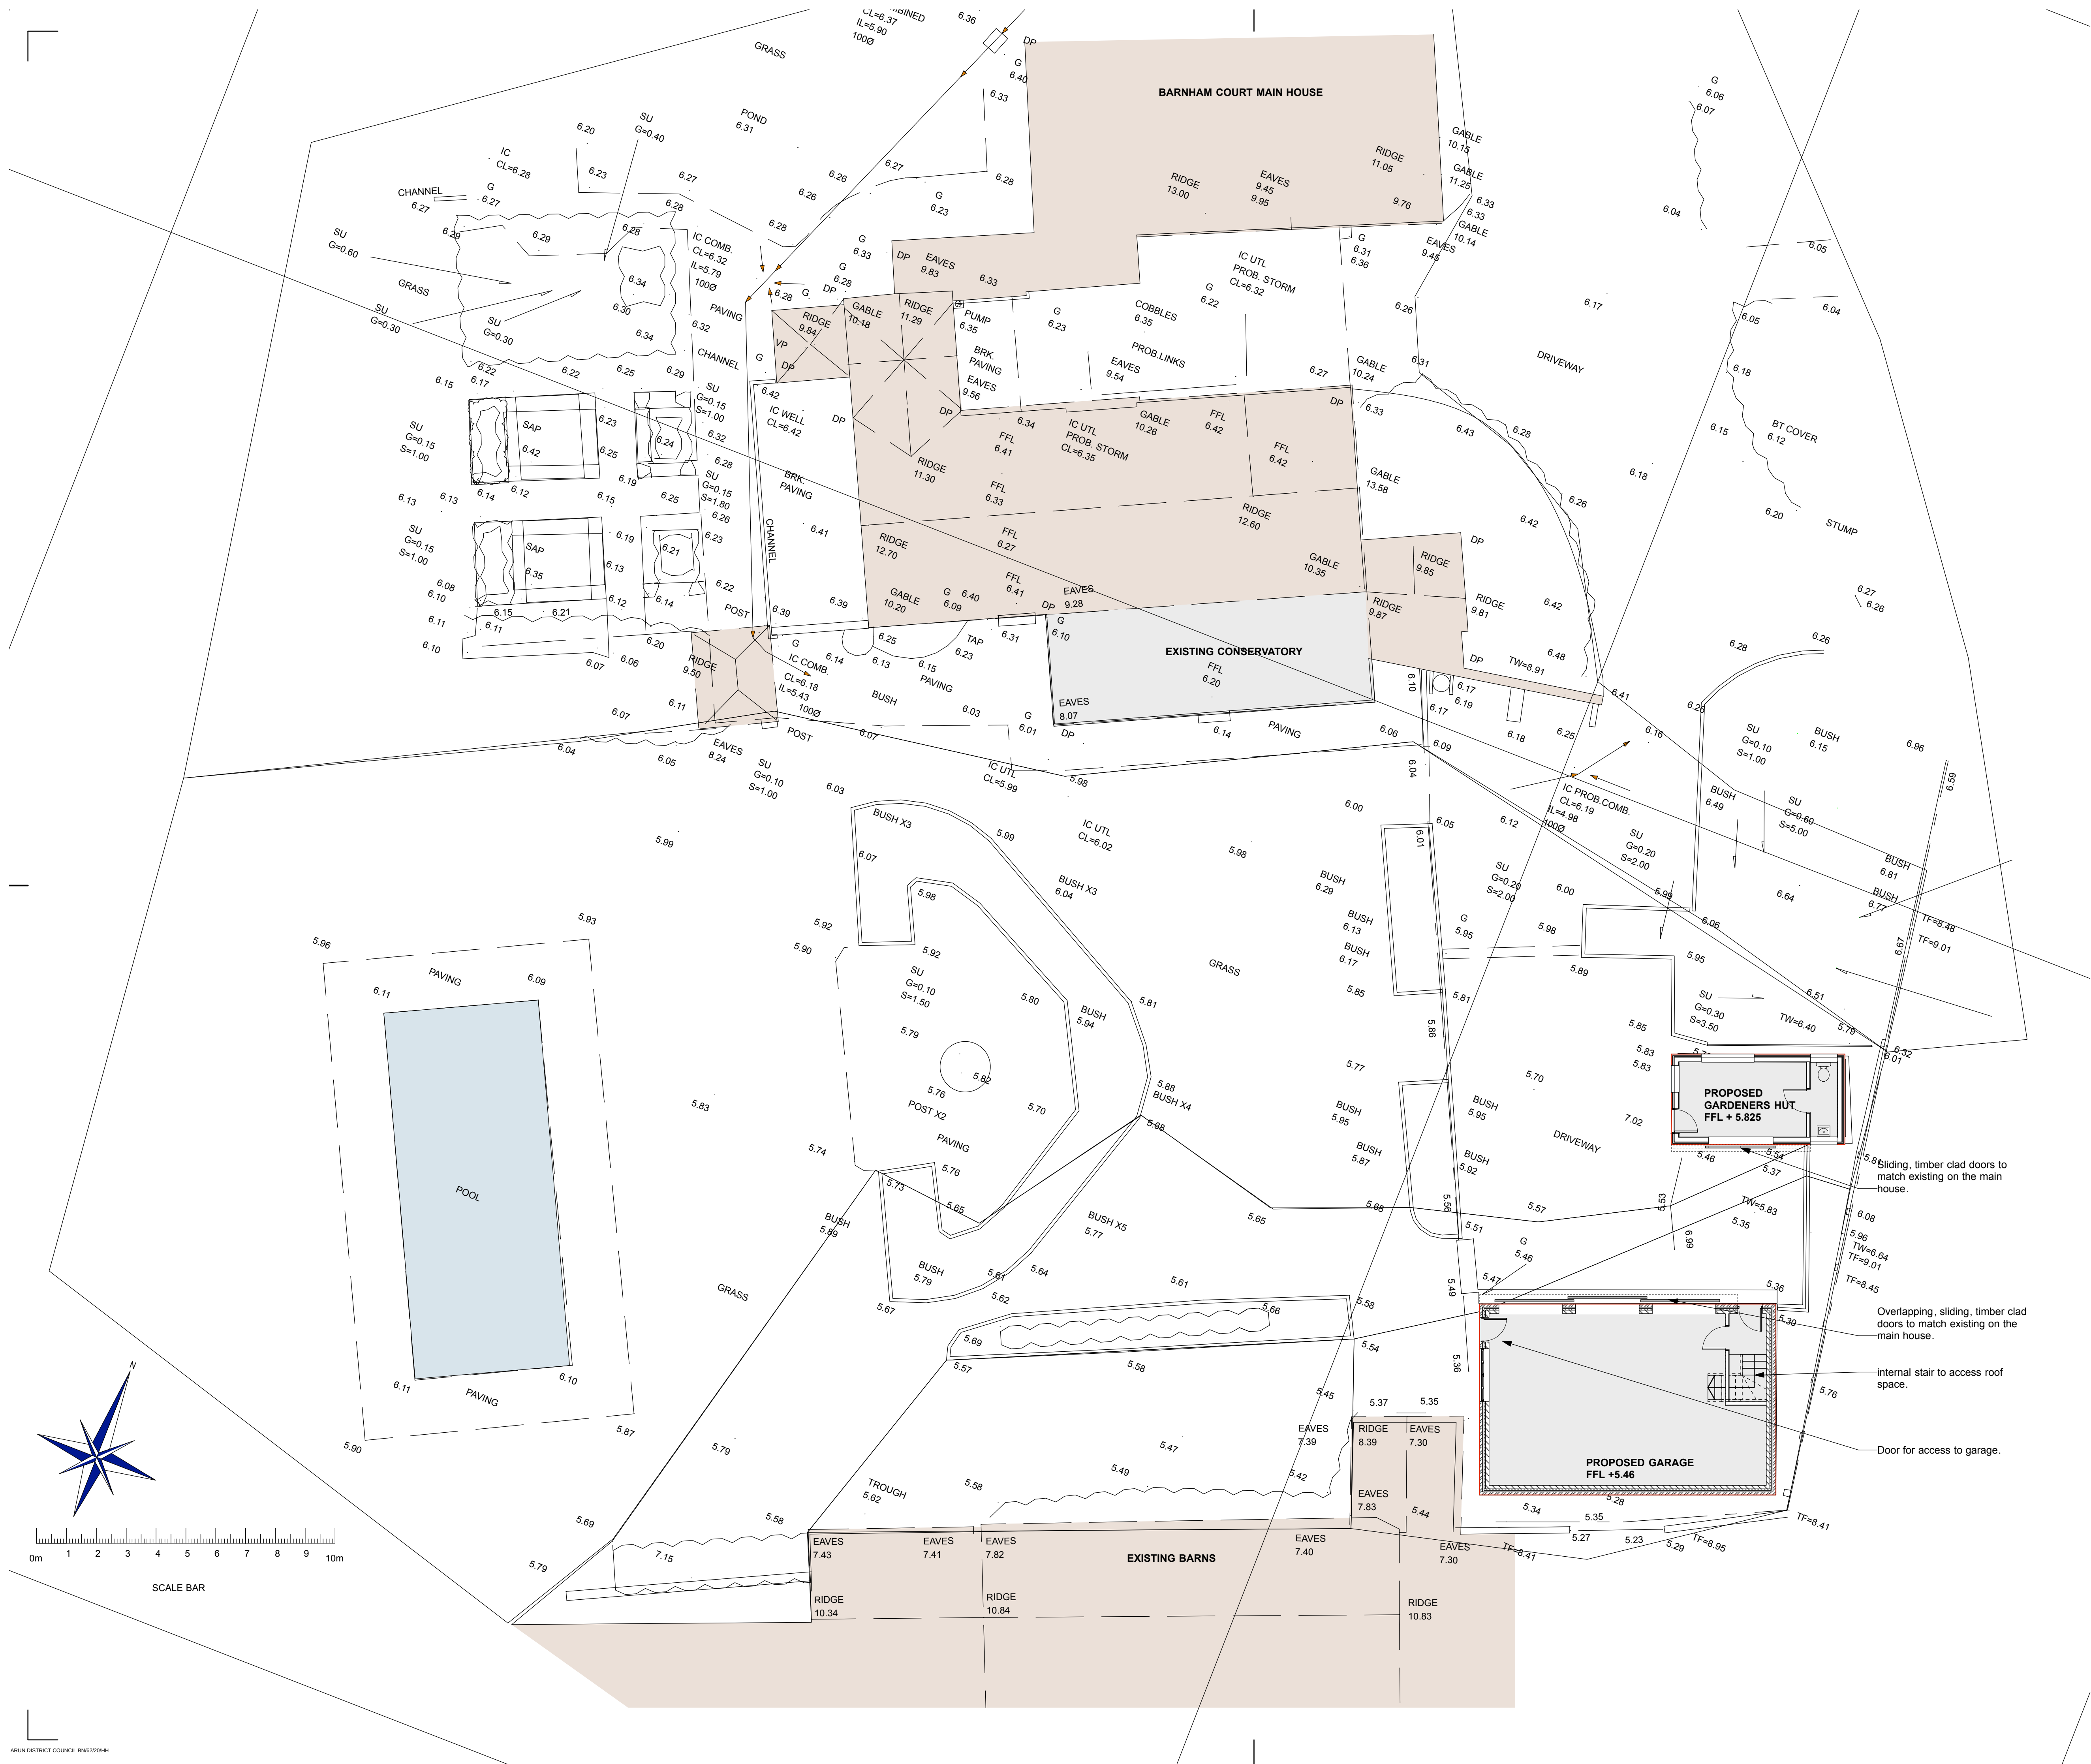

notes:

amendments:

A 8.06.20	Alteration to client comments.
B 11.06.20	Alteration to client comments.
C 11.06.20	Alteration to client comments.



Studio 5 | English Close | Hove | BN3 7ET
T: 01273 736217 E: info@felceandguy.co.uk

project: PROPOSED NEW GARAGE
and GARDENERS HUT

location: BARNHAM COURT
BARNHAM

client: W.BOLLAND & A.MARTIN

drawing: PROPOSED SITE PLAN

scale: 1:100 page: A1

drawn by: JBC checked by: -----

date: 4.06.20	drawing number: 2782/01	revision: C
------------------	----------------------------	----------------

© Felce & Guy Partnership LLP