


01 South Elevation

1:100

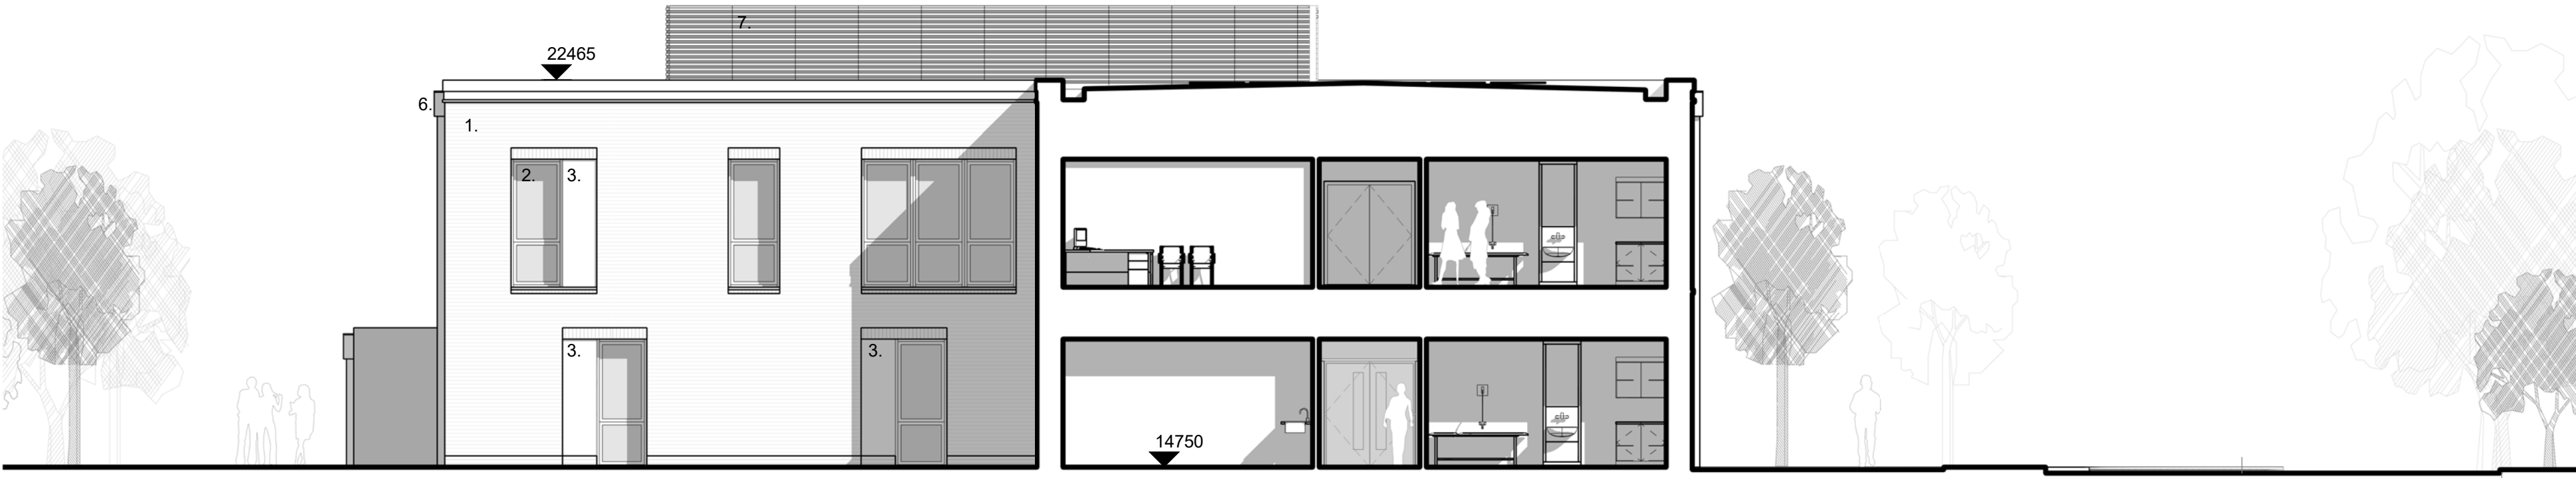

02 Courtyard South Elevation


1:100



03 East Elevation

1:100

1. Masonry
2. Aluminium Windows / Doors
3. Feature Panel
4. Rooflight
5. Aluminium Curtain Walling with infill panels
6. Aluminium hoppers and downpipes
7. Aluminium Louvre Panels
8. Textured Brickwork
9. Entrance Canopy
10. Cycle / Bin Storage

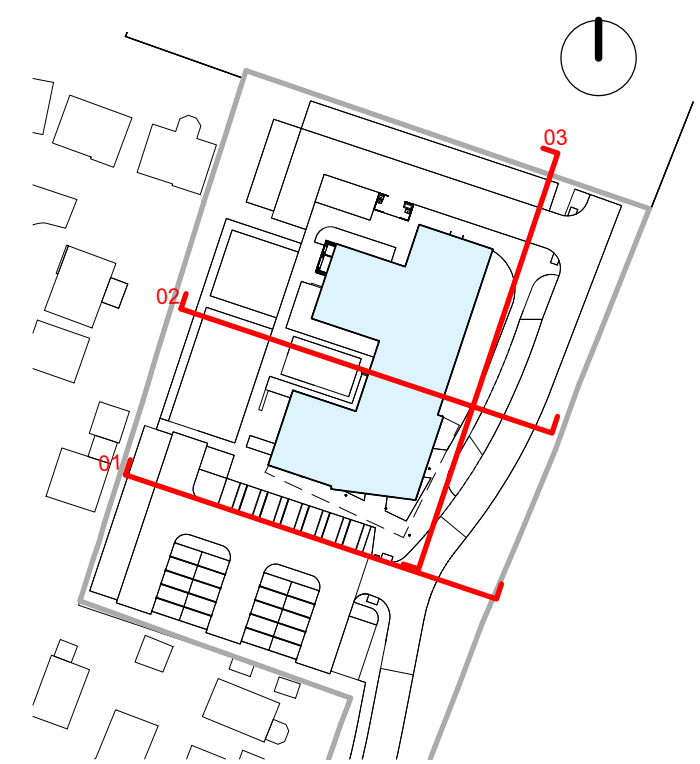

Key Plan

NOTES:

OTHER THAN FOR THE PURPOSES OF PLANNING, DO NOT SCALE THESE DRAWINGS.
USE WRITTEN DIMENSIONS ONLY. ALL DIMENSIONS TO BE CHECKED ON SITE PRIOR TO COMMENCEMENT OF WORK.

THIS DRAWING IS THE COPYRIGHT OF SIMPSON HILDER ASSOCIATES LIMITED AND MAY NOT BE REPRODUCED, COPIED OR ALTERED IN ANY WAY WITHOUT WRITTEN AUTHORITY

Notes:

The proposals indicated are for planning purposes only
& are subject to all relevant statutory approvals,
including building regulations.

C	06/05/21	Planning Issue	TW	*
B	13/04/21	Public Consultation Issue	TWTA G	*
A	24/02/21	PC Drawing Issue	TW	*
Rev	Date	Description	By	Chkd

Drawing Status

PLANNING

Client

Principal contractor

Design Consultant

 67A HIGH STREET
LYNDHURST
HAMPSHIRE
SO43 7BE
T: 023 80 283798 F: 023 80 283688
E: sha@simpsonhilder.co.uk

Project Title

THE CROFT MEDICAL CENTRE
BARNHAM ROAD
EASTERGATE
WEST SUSSEX PO20 3RP

Drawing Title

PROPOSED SOUTH AND EAST
ELEVATIONS

Scale (@ A1 SIZE) As indicated			Size: A1
Drawn TW	Date JUNE 2020	Checked MR	Date JUNE 2020
Drawing No. 9226-P006			Revision. C

