




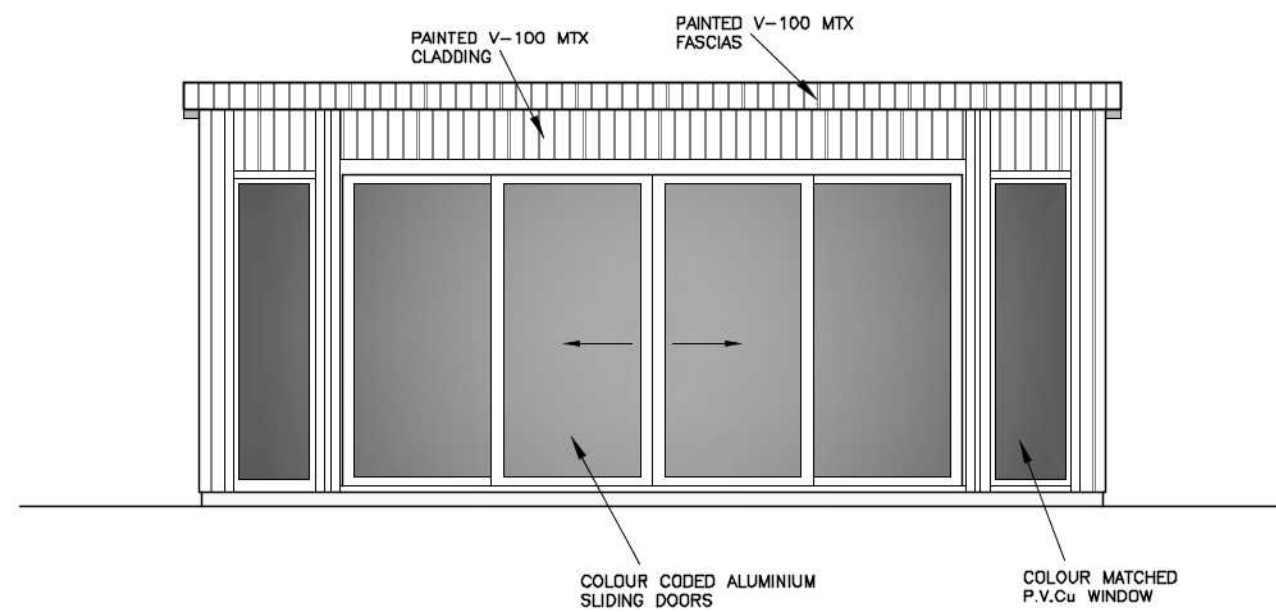


- NORTH WEST ELEVATION - 1:50 -

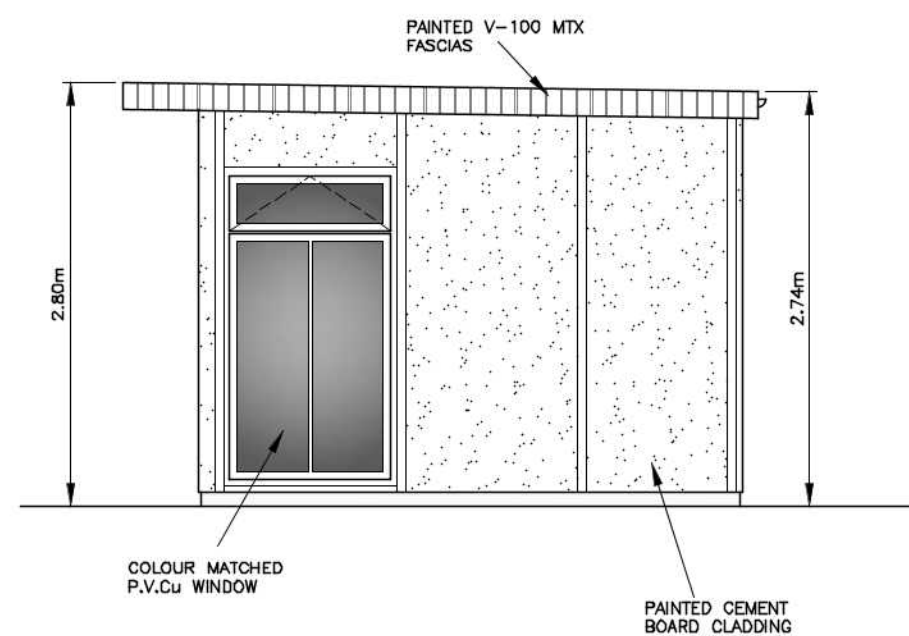

- SOUTH WEST ELEVATION -

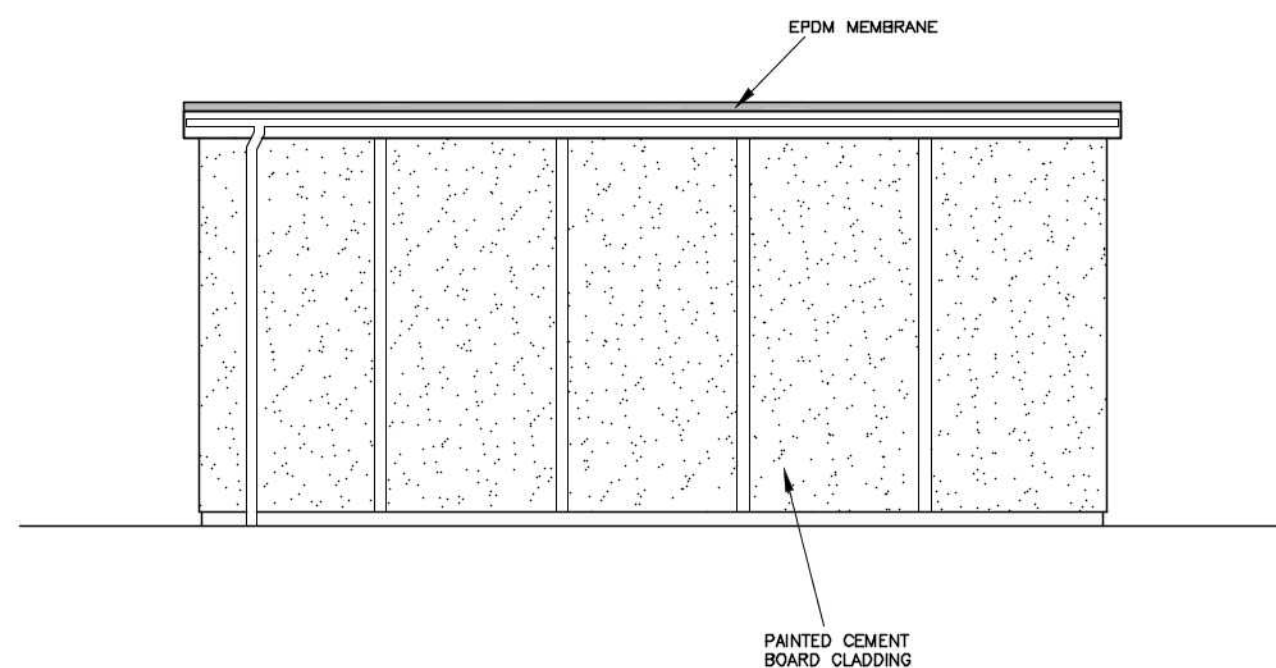

- SOUTH EAST ELEVATION -

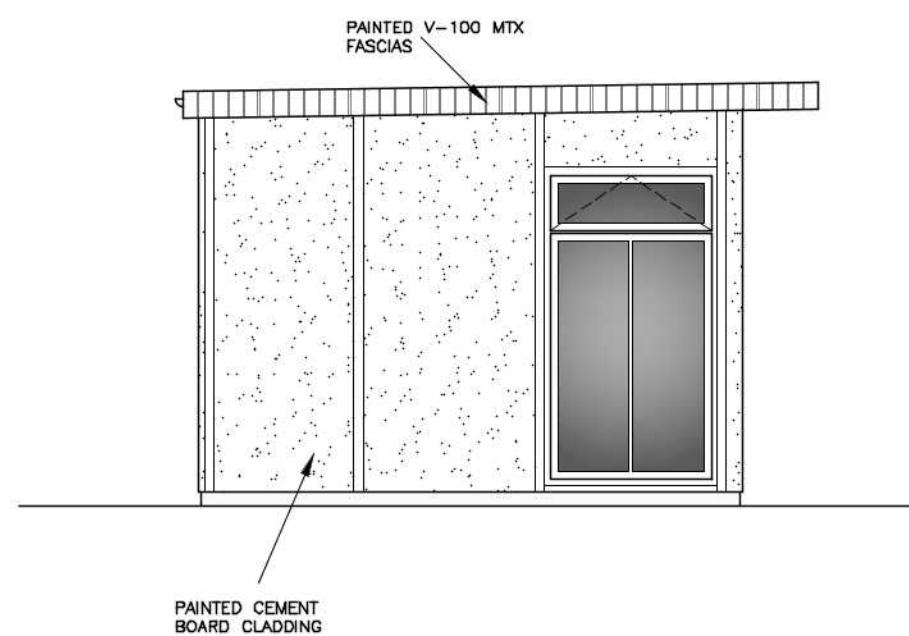


- NORTH EAST ELEVATION -



- LOCATION PLAN - 1:1250 -


Reproduced from Ordnance Survey mapping by permission of Ordnance Survey on behalf of Her Majesty's Stationary Office. © Crown copyright 2001. All rights reserved. Licence number 101379

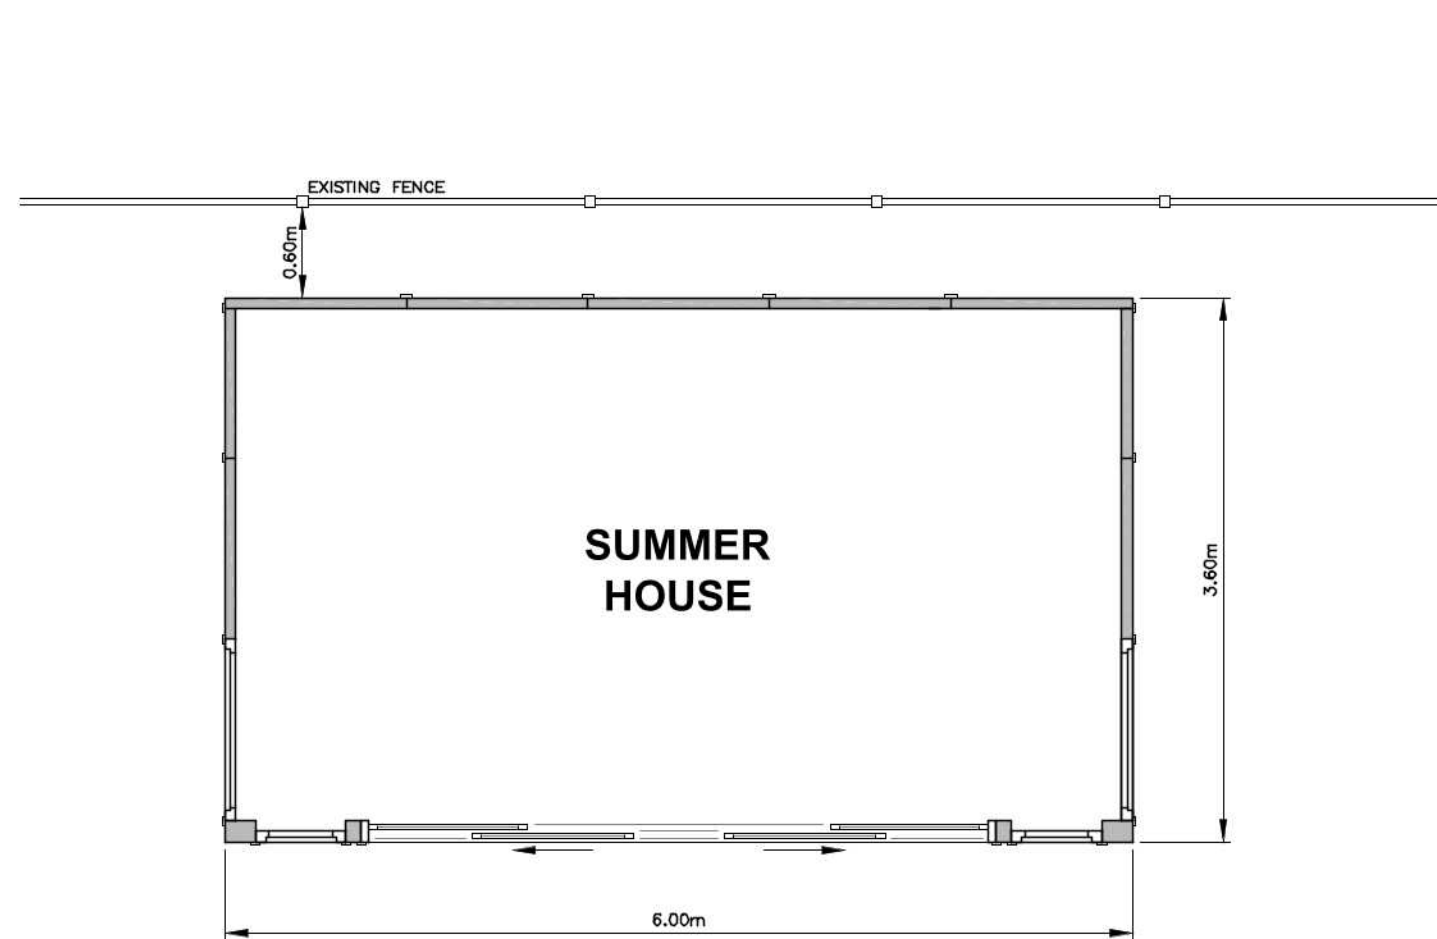


- FLOOR PLAN - 1:50 -



FOUNDATION NOTES
PROPOSED TIMBER BUILDING SHALL BE CONSTRUCTED ON TIMBER FRAME SUPPORTED BY MILD STEEL ANGLES BEDDED IN CONCRETE PAD FOUNDATIONS
FOUNDATIONS SHALL BE SET OUT ON A GRID BUT INDIVIDUAL FOUNDATION PADS WILL BE ADJUSTED TO AVOID TREE ROOTS
EXCAVATION FOR PAD FOUNDATIONS SHALL BE CARRIED OUT USING HAND HELD POST BORER TO AVOID DAMAGE TO TREE ROOTS
HOLES SHALL BE LINED WITH POLYTHENE PRIOR TO POURING CONCRETE

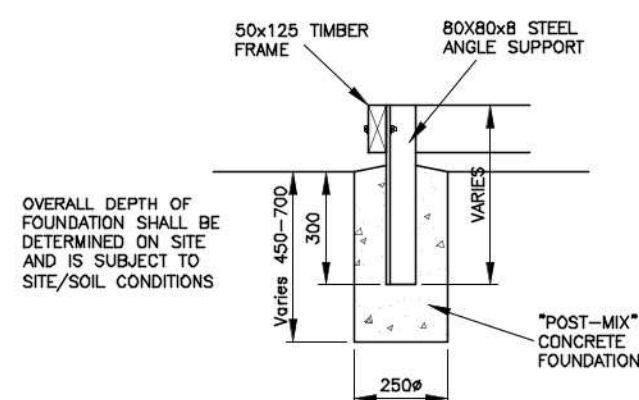

- PAD FOUNDATION DETAIL -

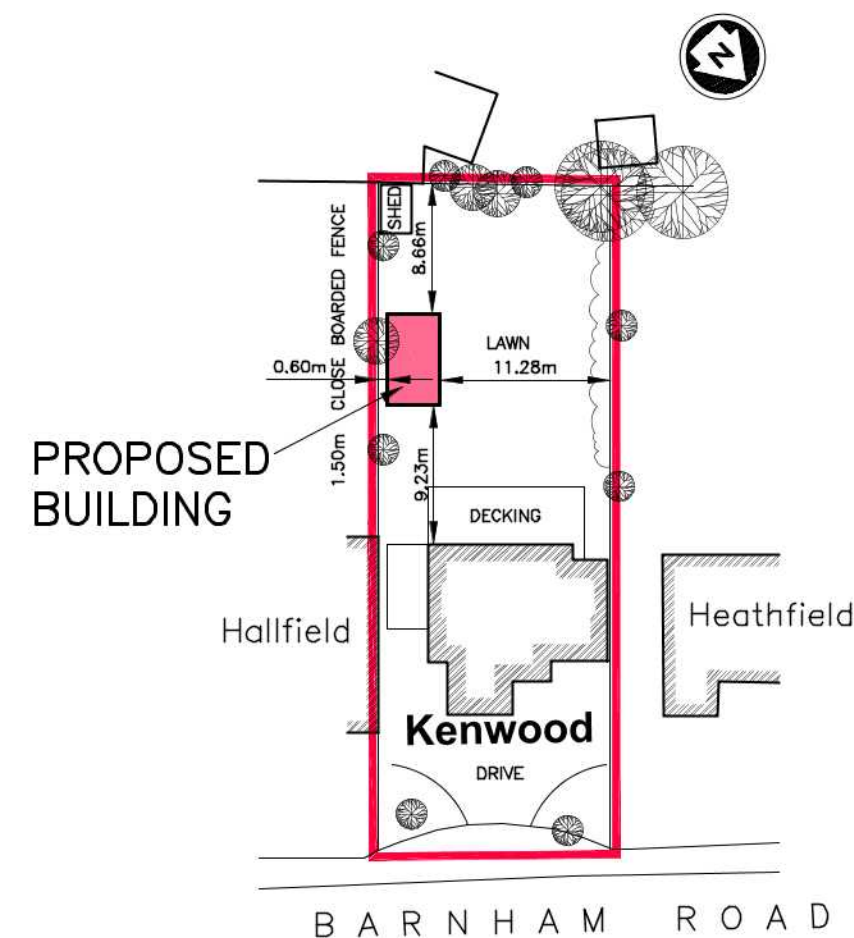

- SITE PLAN - 1:500 -

Revisions		
Rev A	02.07.20	ADDITIONAL DIMENSIONS PROVIDED
Client Mr & Mrs J Hicks		
Job Title PROPOSED SUMMERHOUSE		
KENWOOD BARNHAM ROAD EASTERGATE WEST SUSSEX		
Drawing Title GENERAL ARRANGEMENT		
 Bakers Timber Buildings Units 28-29 Bolney Grange Business Park Stairbridge Lane Bolney, West Sussex Tel. 01444 247192		
Date	June 2020	Paper Size A2
Drawing Number	520/010/01	A

