



DO NOT SCALE OFF THIS DRAWING EXCEPT FOR PLANNING PURPOSES
CHECK ALL DIMENSIONS ON SITE BEFORE ANY WORK IS
COMMENCED
ALL GOODS, MATERIALS, AND WORKMANSHIP MUST CONFORM
WITH CURRENT BUILDING REGULATIONS, BRITISH
STANDARDS AND CODES OF PRACTICE
COPYRIGHT OF THIS DRAWING IS RETAINED BY THE
ARCHITECT AND IT MUST NOT BE REPRODUCED WITHOUT
WRITTEN CONSENT




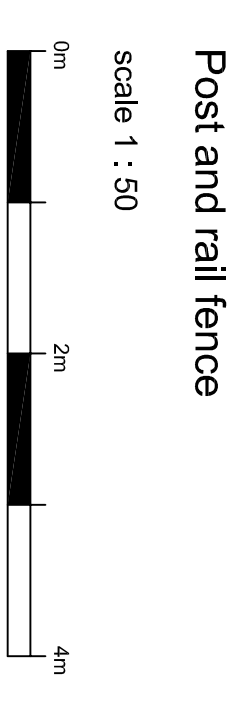


scale 1 : 50

 


A vertical number line with tick marks at 0m, 2m, 4m, 6m, 8m, and 10m.

scale 1:200 @ A1

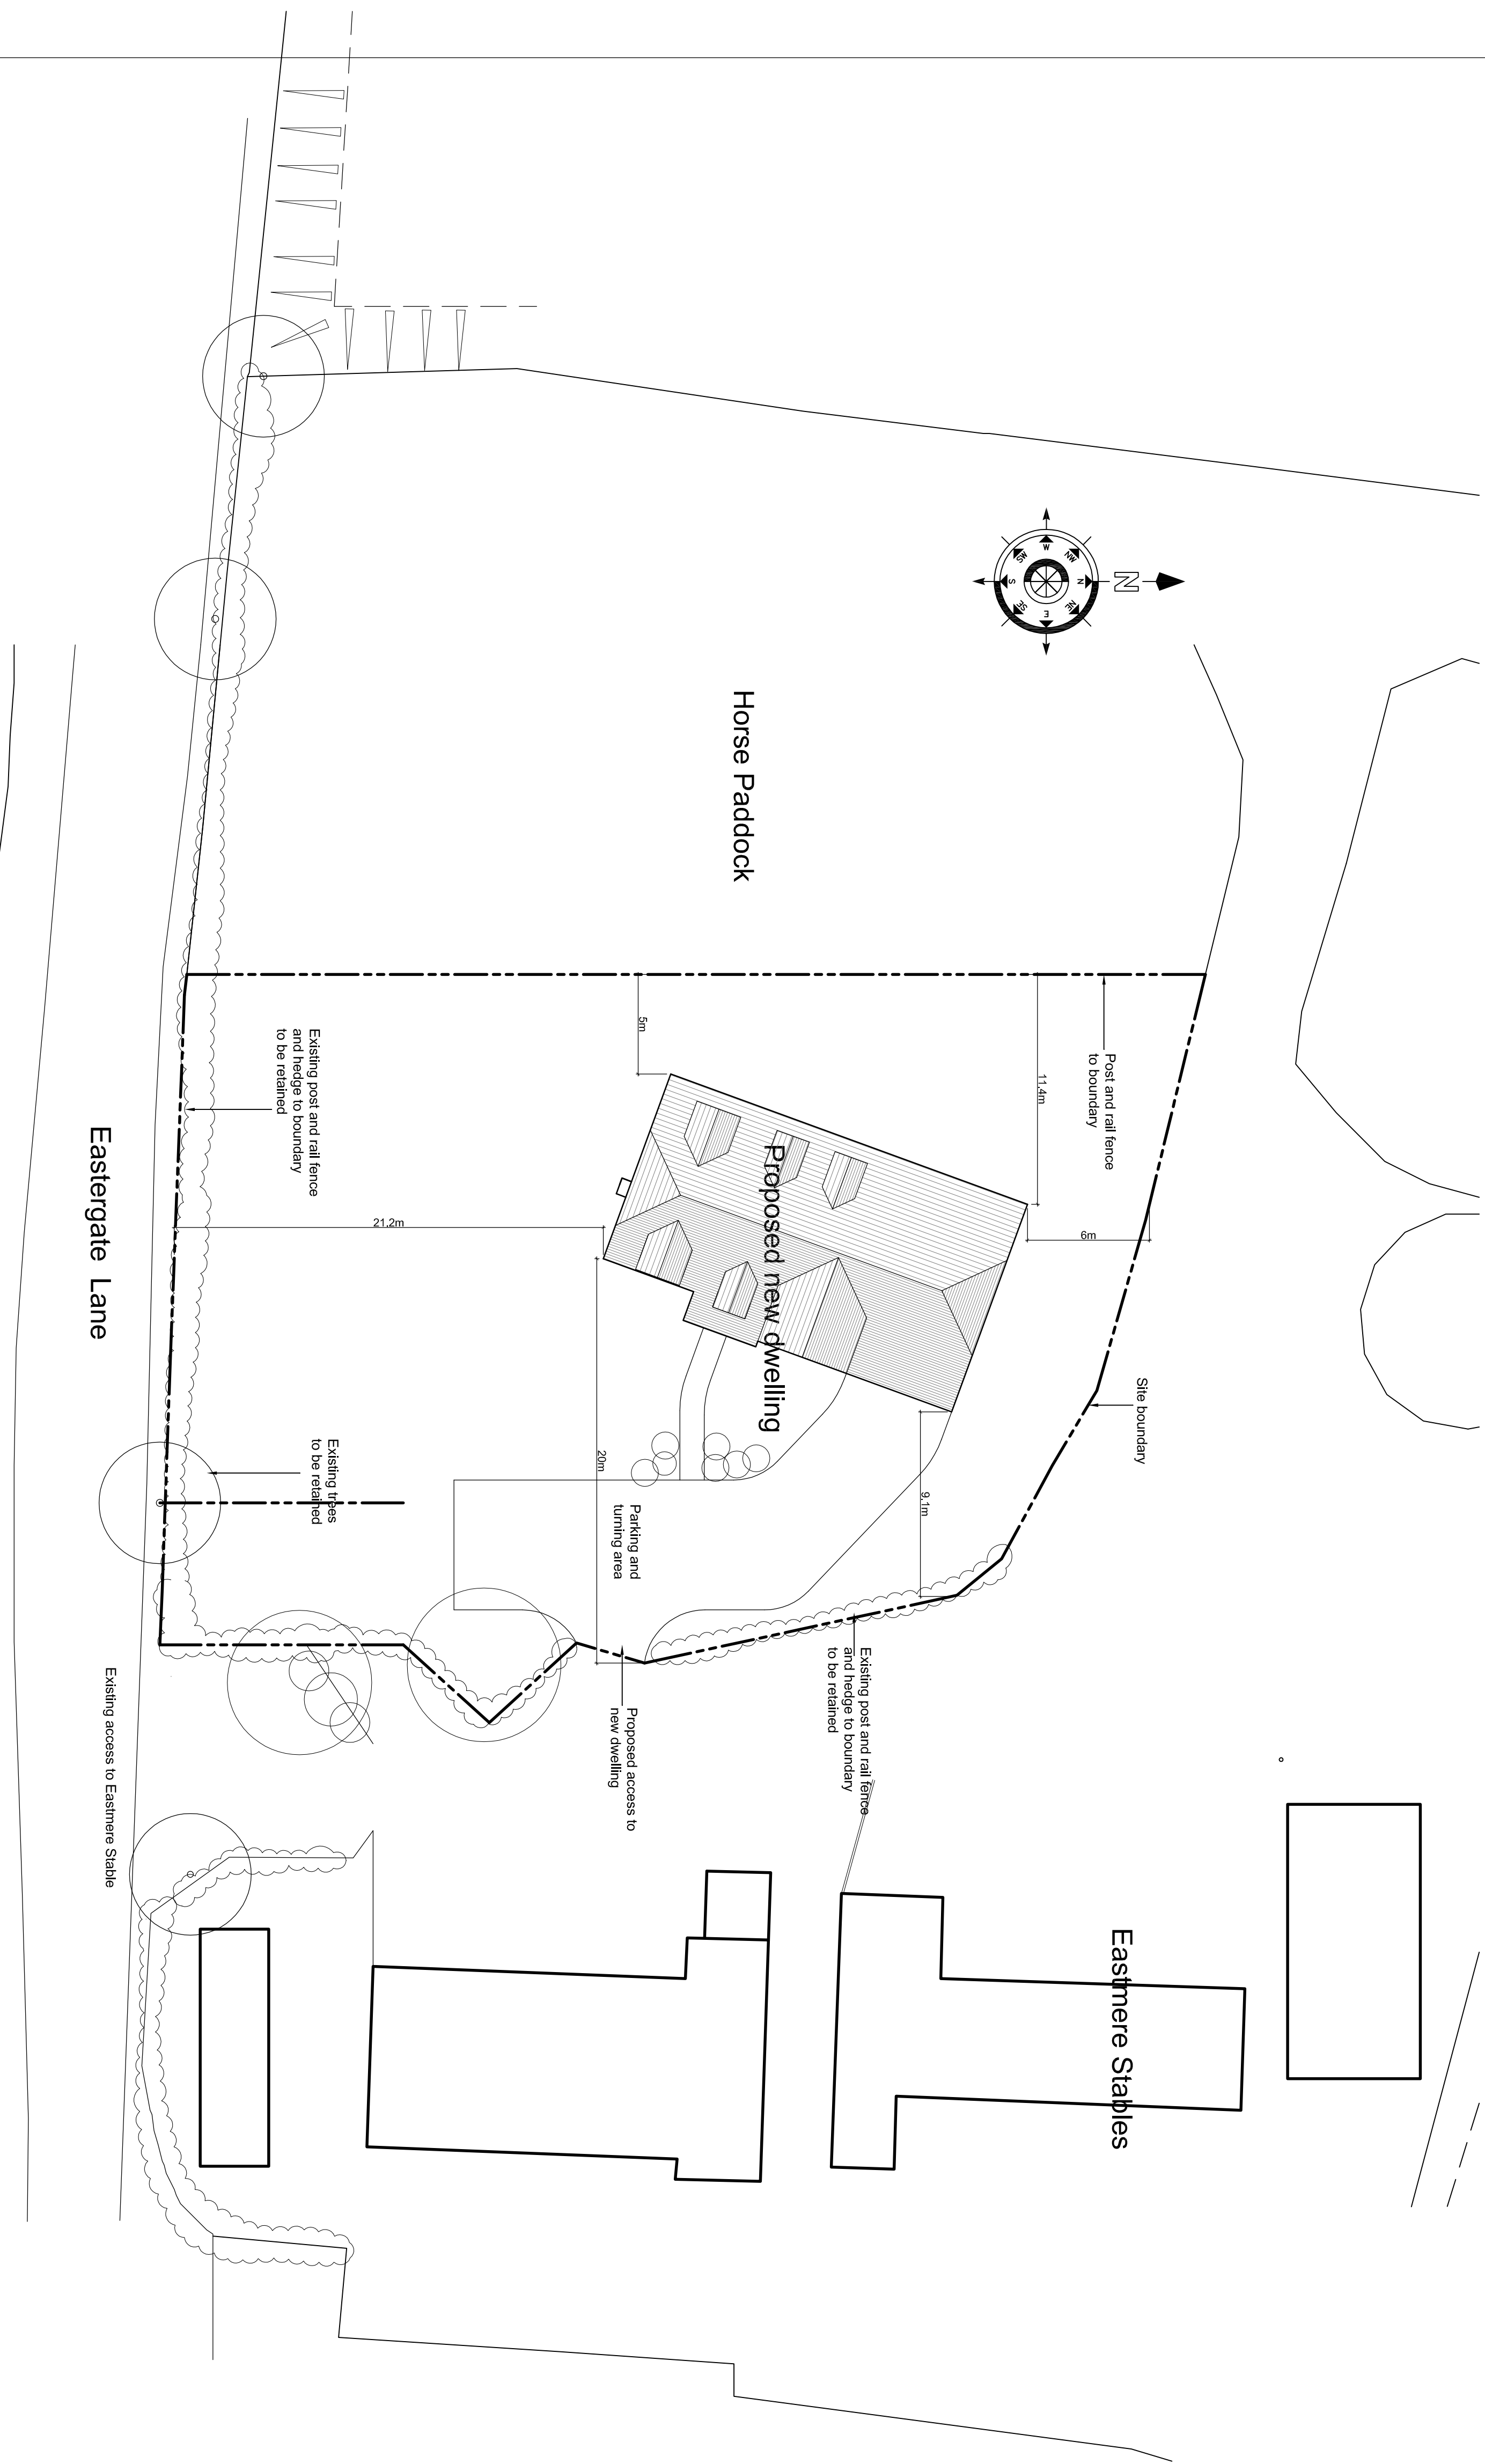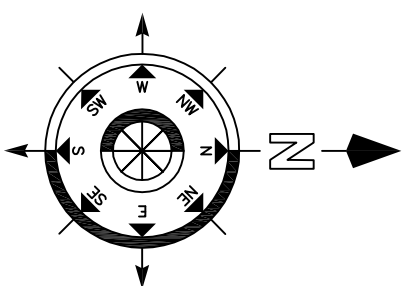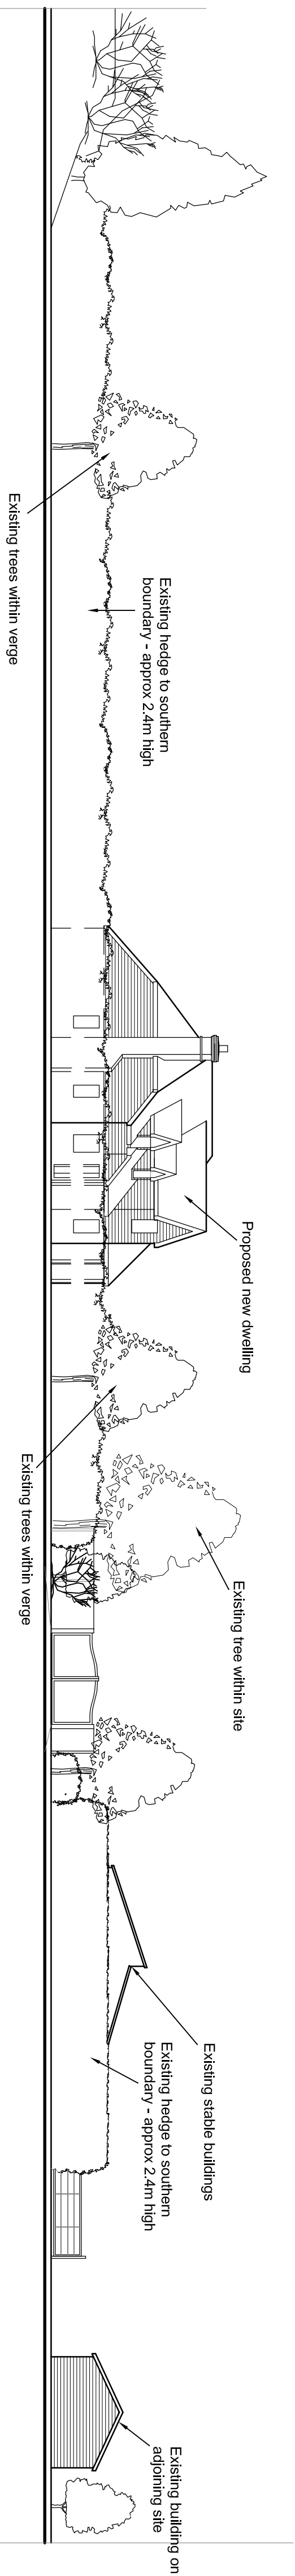 

Site Plan

 

scale 1:200 @ A1

C	Jan 2017	GM	Location and block plan omitted
			street elevation added
B	16/ 01/2017	GM	Dimension added to site plan, fence detail added
A	30/11/2016	GM	Planning application issue
REV	DATE	BY	AMENDMENT

 **folkes** architects

THE DESIGN GROUP
3614 14th Street
Shawing
North Seattle
206-320-3900

L. JAMES HANSEN
L. JAMES HANSEN
info@folkesarchitects.com

CLIENT
Mr M Langridge

JOB TITLE

Proposed new house
on site adjacent to Eastmere Stable
Eastergate Lane, Eastergate

DRAWING TITLE

Proposed Site Plan and Street Elevation

DATE	SCALE	DRAWN BY	GIM
Sept 2016		CHECKED BY	

JOB NO.	DRAWING NO.	REVISION
16 72	2.02	C