


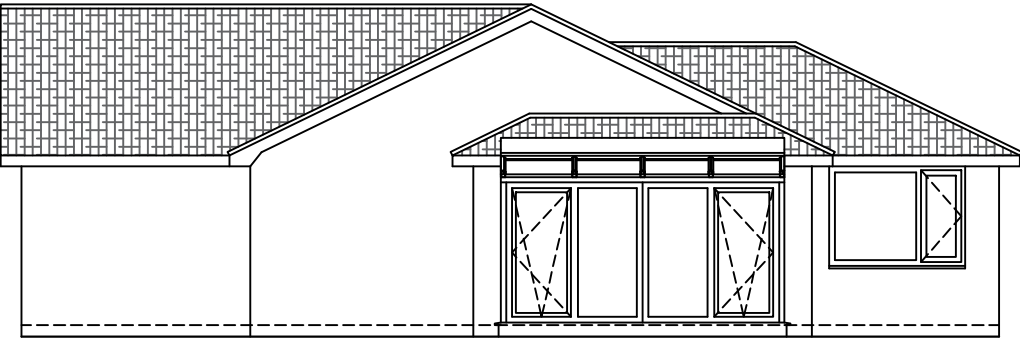


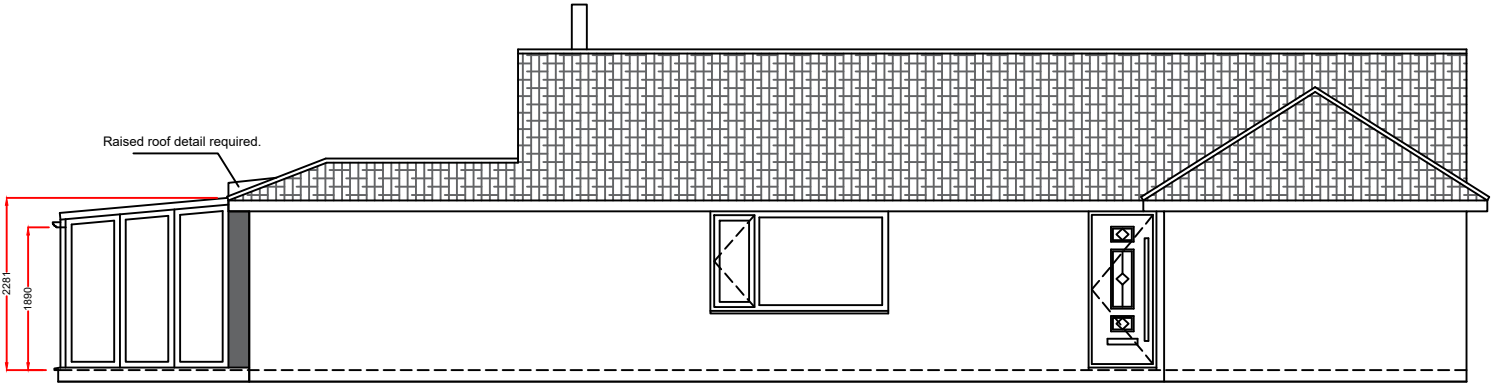

EAST ELEVATION

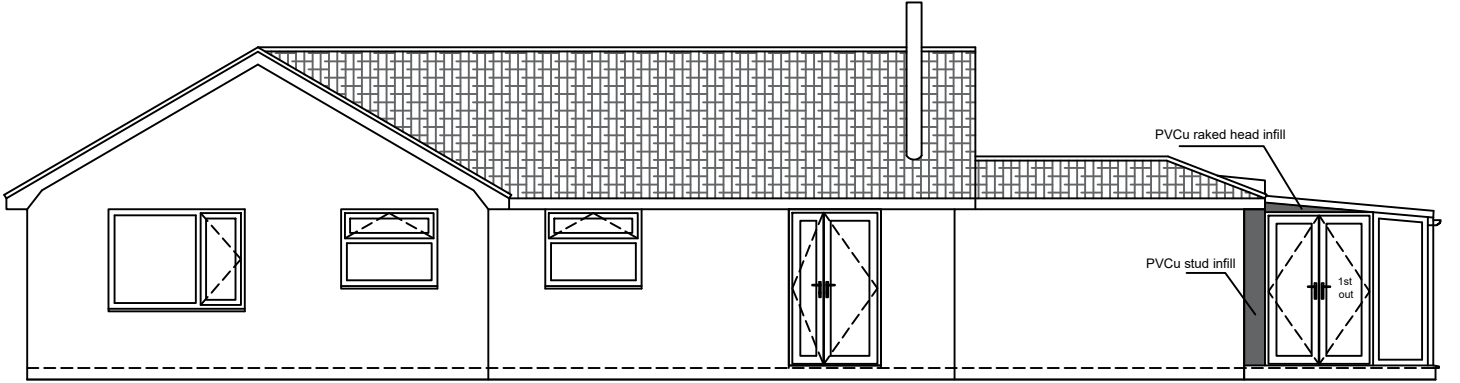


NORTH ELEVATION

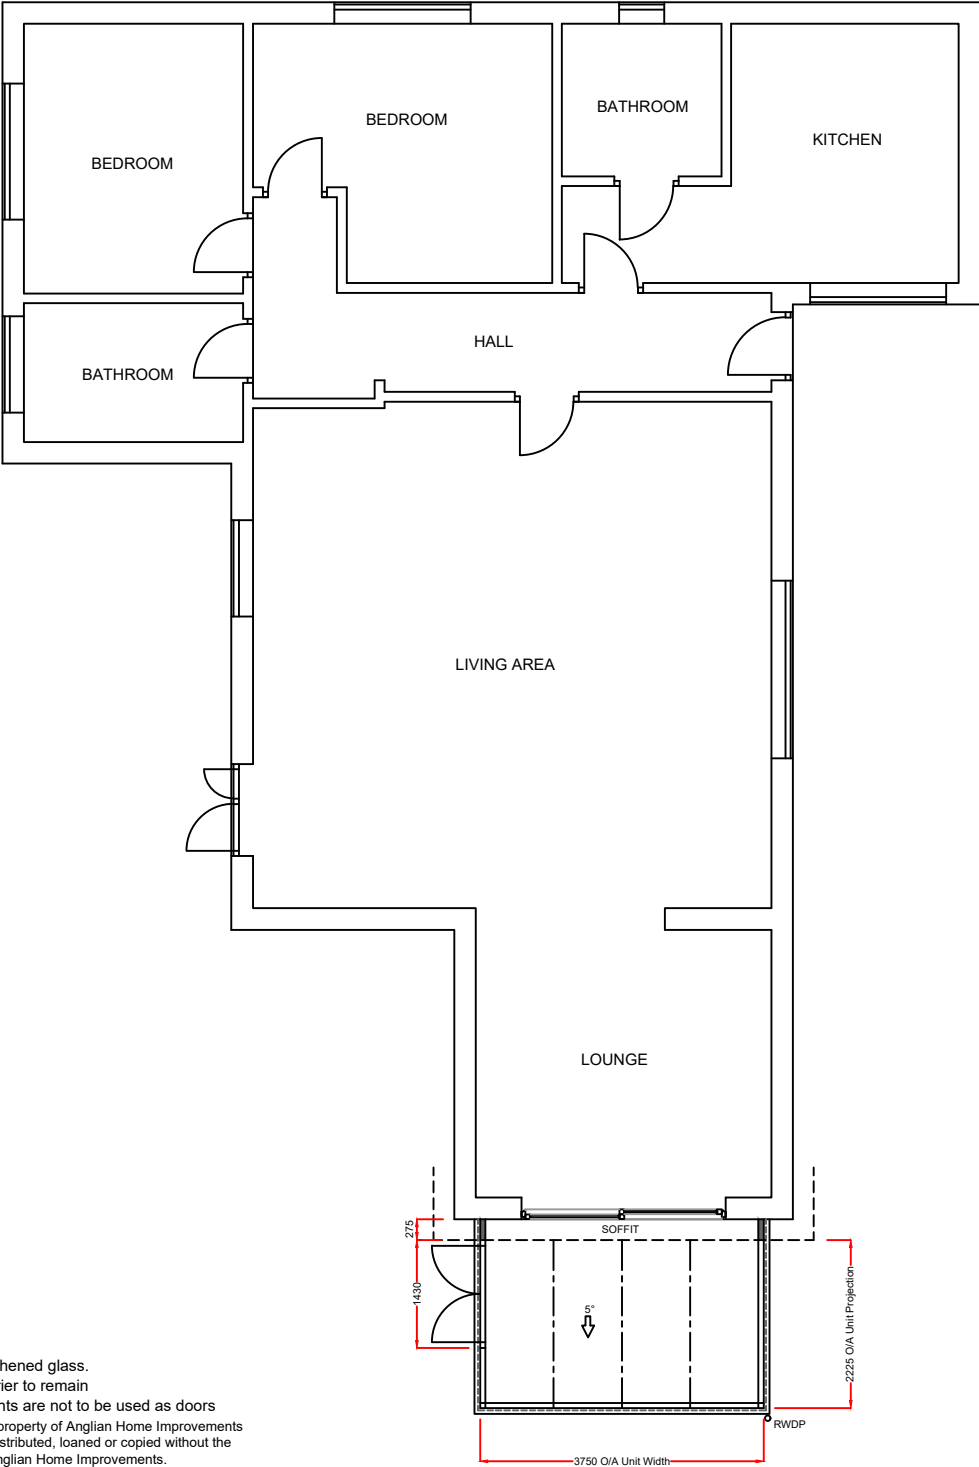


SOUTH ELEVATION

Overall double door walk-through 1212mm, primary door walk-through 571mm. these are approximate sizes.

Product Specification:
Roof:
Roof Type: Aluminium Rafter with PVCu Capping
Roof Glazing: Solarroof Glass
Obscure Glass: N/A
Roof external colour: Anthracite Grey
Roof Internal colour: WHITE
Frames/Doors:
Frame type: High Impact PVCu Mainframe
External Colour : Anthracite Grey
Internal Colour : WHITE

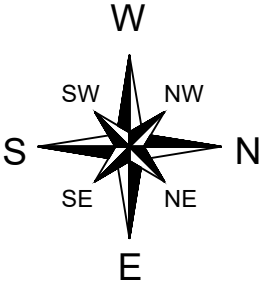

Notes:
All glazing to be toughened glass.
Existing physical barrier to remain
Full height tilt turn vents are not to be used as doors
These drawings are the property of Anglian Home Improvements and must not be used, distributed, loaned or copied without the express permission of Anglian Home Improvements.
All dimensions are in millimetres (mm) unless noted otherwise.
Do not use for base laying purposes
Produced on A3 paper

 

Rev.	Date	Description	Initials

TELEPHONE: 0800 093 3015

V04 September 2024

Drawing title: Proposed Plan and Elevations		
Contract No. : 90018638	Page 2 of 2	
Proposed: PVCu Conservatory At: KINGARTH LAKE LANE, BARNHAM BOGNOR REGIS, WEST SUSSEX PO22 0JA		
Drawers initials: DJP	Scale : 1:100	Date: 18-05-26