



This drawing and its contents are the strict copyright of Architectura Design. No reproduction without permission. Do not scale. Written dimensions to be used where given. All dimensions and details to be checked on site. FOR PLANNING PURPOSES ONLY

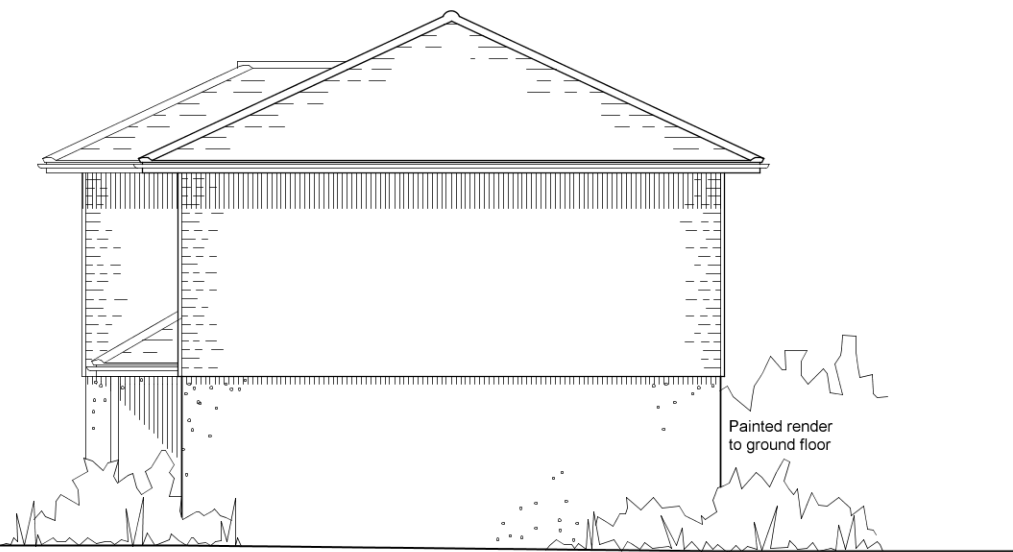


Proposed North East Elevation



Proposed North West Elevation

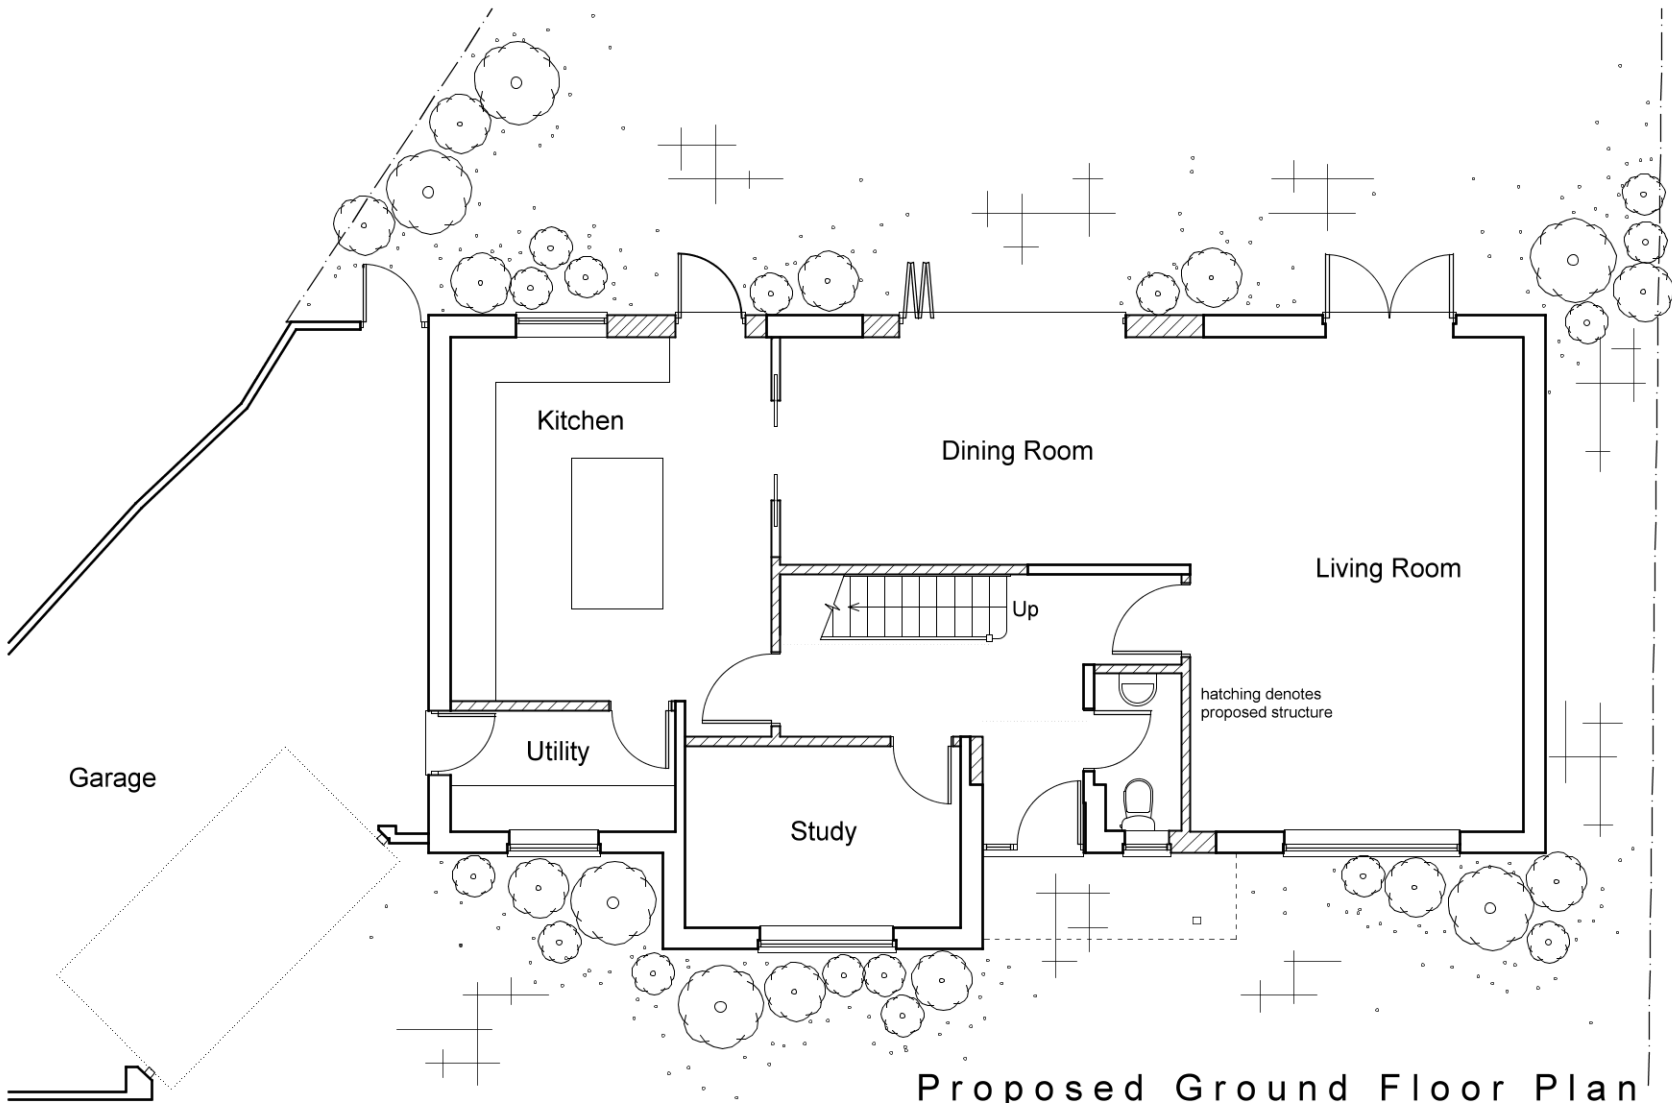

Proposed Ground Floor Plan

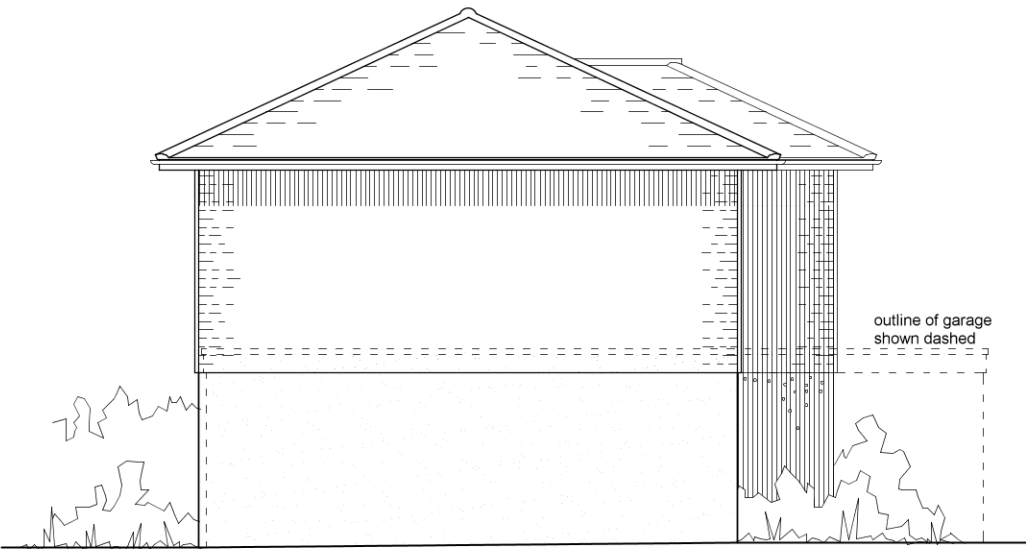

Proposed South East Elevation

Architectura
Architectural Design & Drawing Service

Proposed Extension and Alterations
at Kuldana, Barnham Road, Eastergate
for Mr I Hetherington
Drawing P01 June 2020 Scale 1:100 @ A3
Planning Drawing - Ground Floor Plan & Elevations

0 1 2 3 4 metres