




This drawing and its contents are the strict copyright of Architectura Design. No reproduction without permission. Do not scale. Written dimensions to be used where given. All dimensions and details to be checked on site. FOR PLANNING PURPOSES ONLY

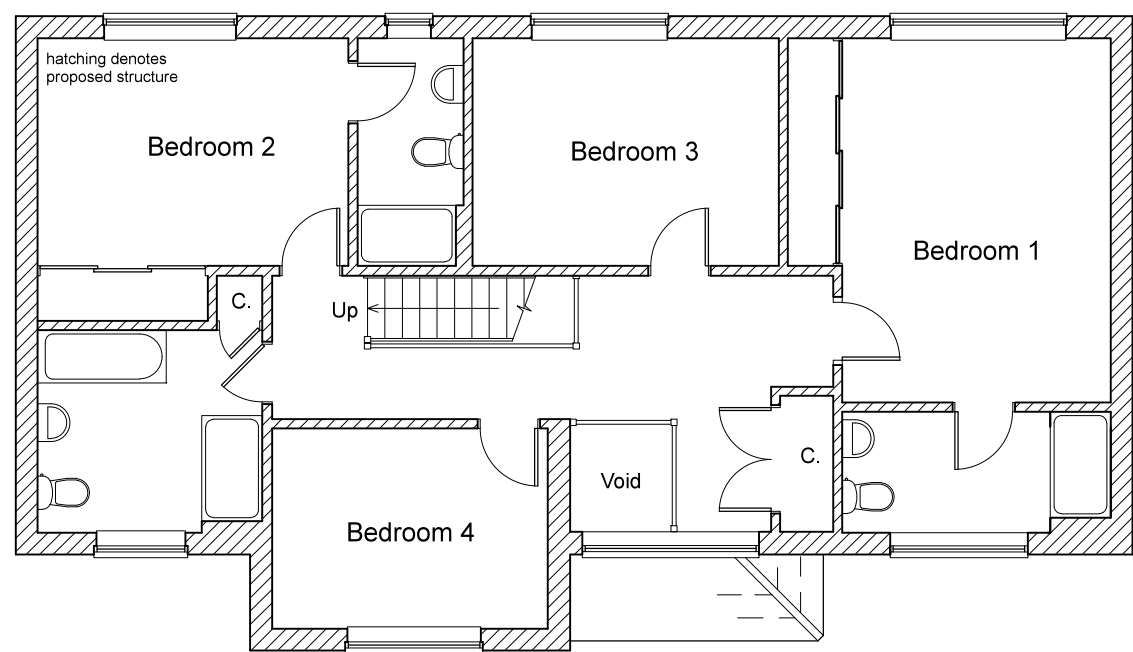

Proposed First Floor Plan

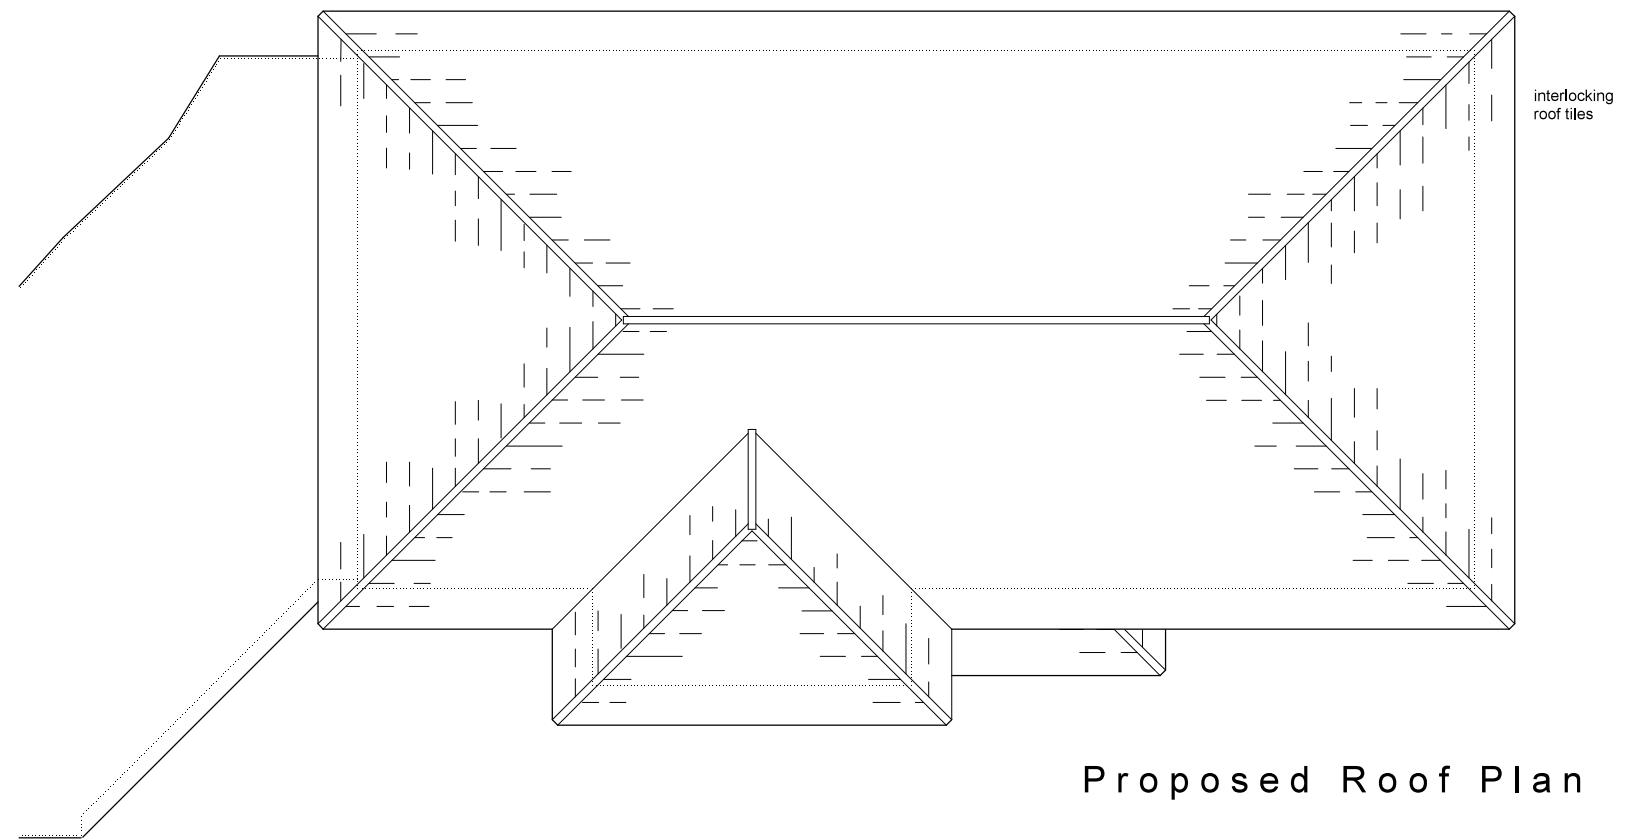

Proposed Roof Plan

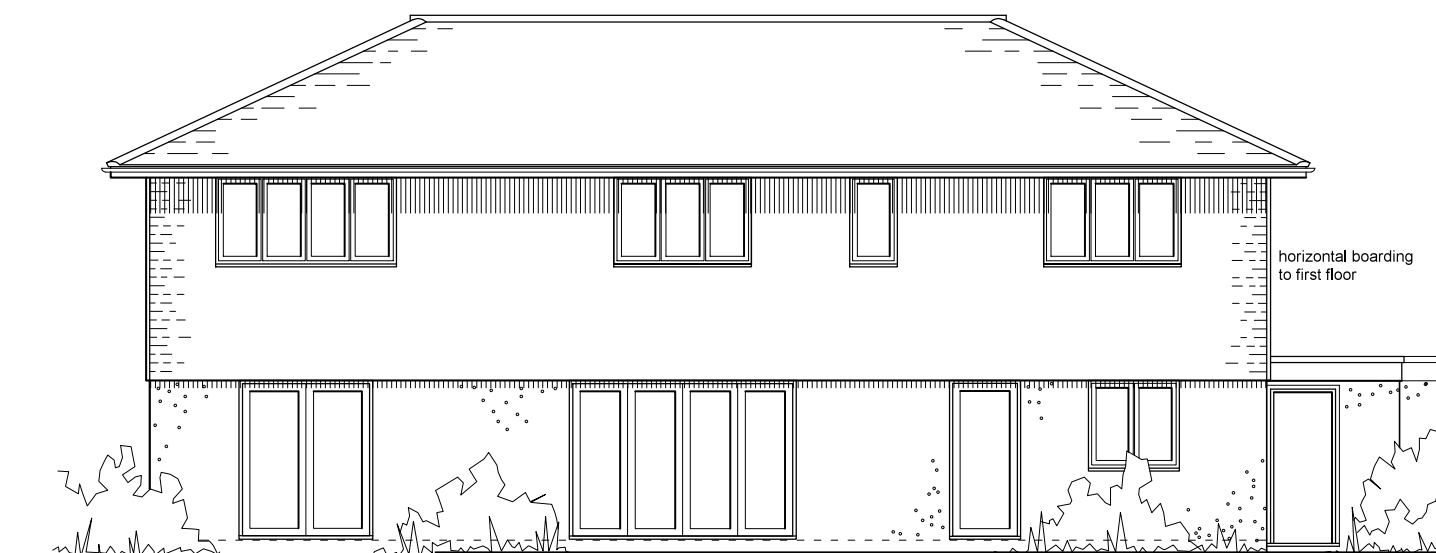

Proposed South West Elevation

0 1 2 3 4 metres

Architectura
Architectural Design & Drawing Service

Proposed Extension and Alterations
at Kuldana, Barnham Road, Eastergate
for Mr I Hetherington

Drawing P02 June 2020 Scale 1:100 @ A3
Planning Drawing - First Floor & Roof Plans & Elevation