




This drawing and its contents are the strict copyright of Architectura Design. No reproduction without permission. Do not scale. Written dimensions to be used where given. All dimensions and details to be checked on site. FOR PLANNING PURPOSES ONLY

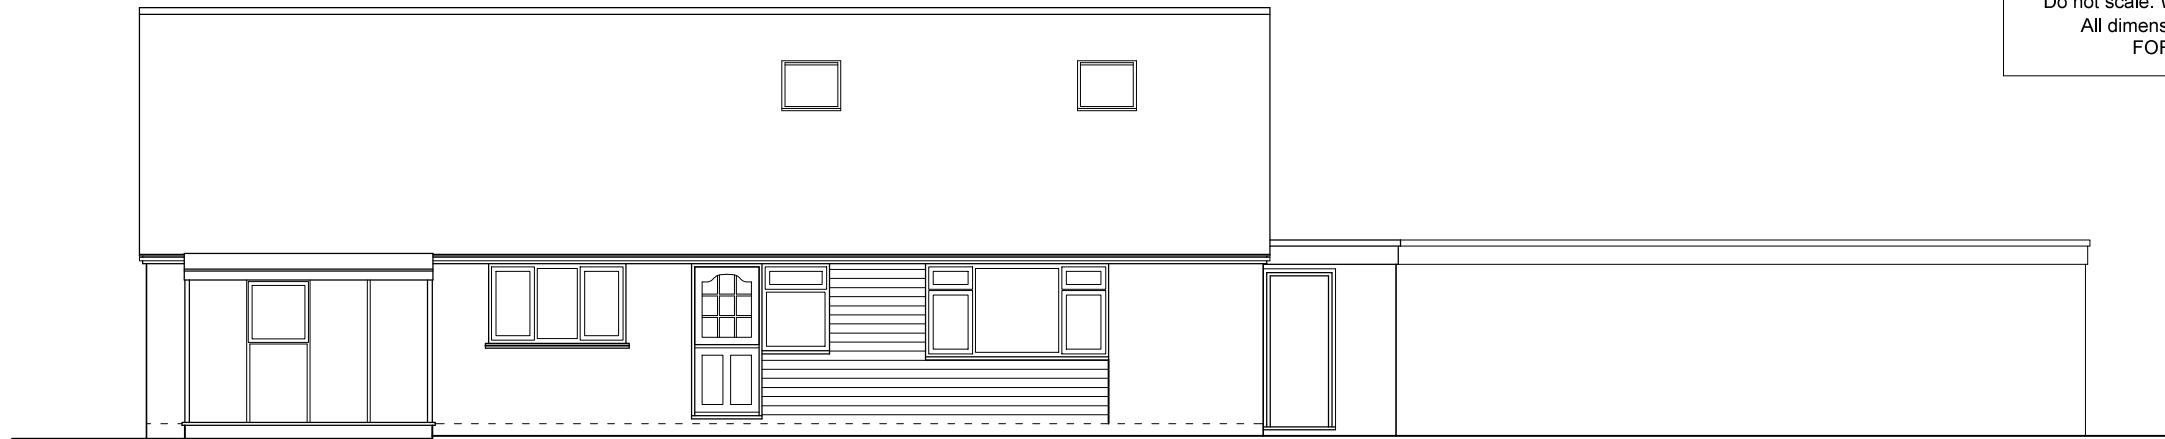

Existing South West Elevation

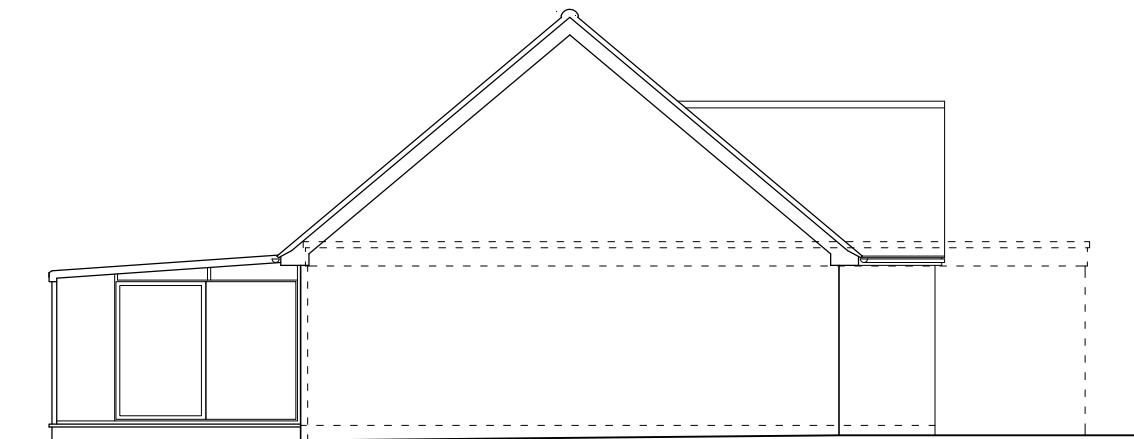

Existing South East Elevation

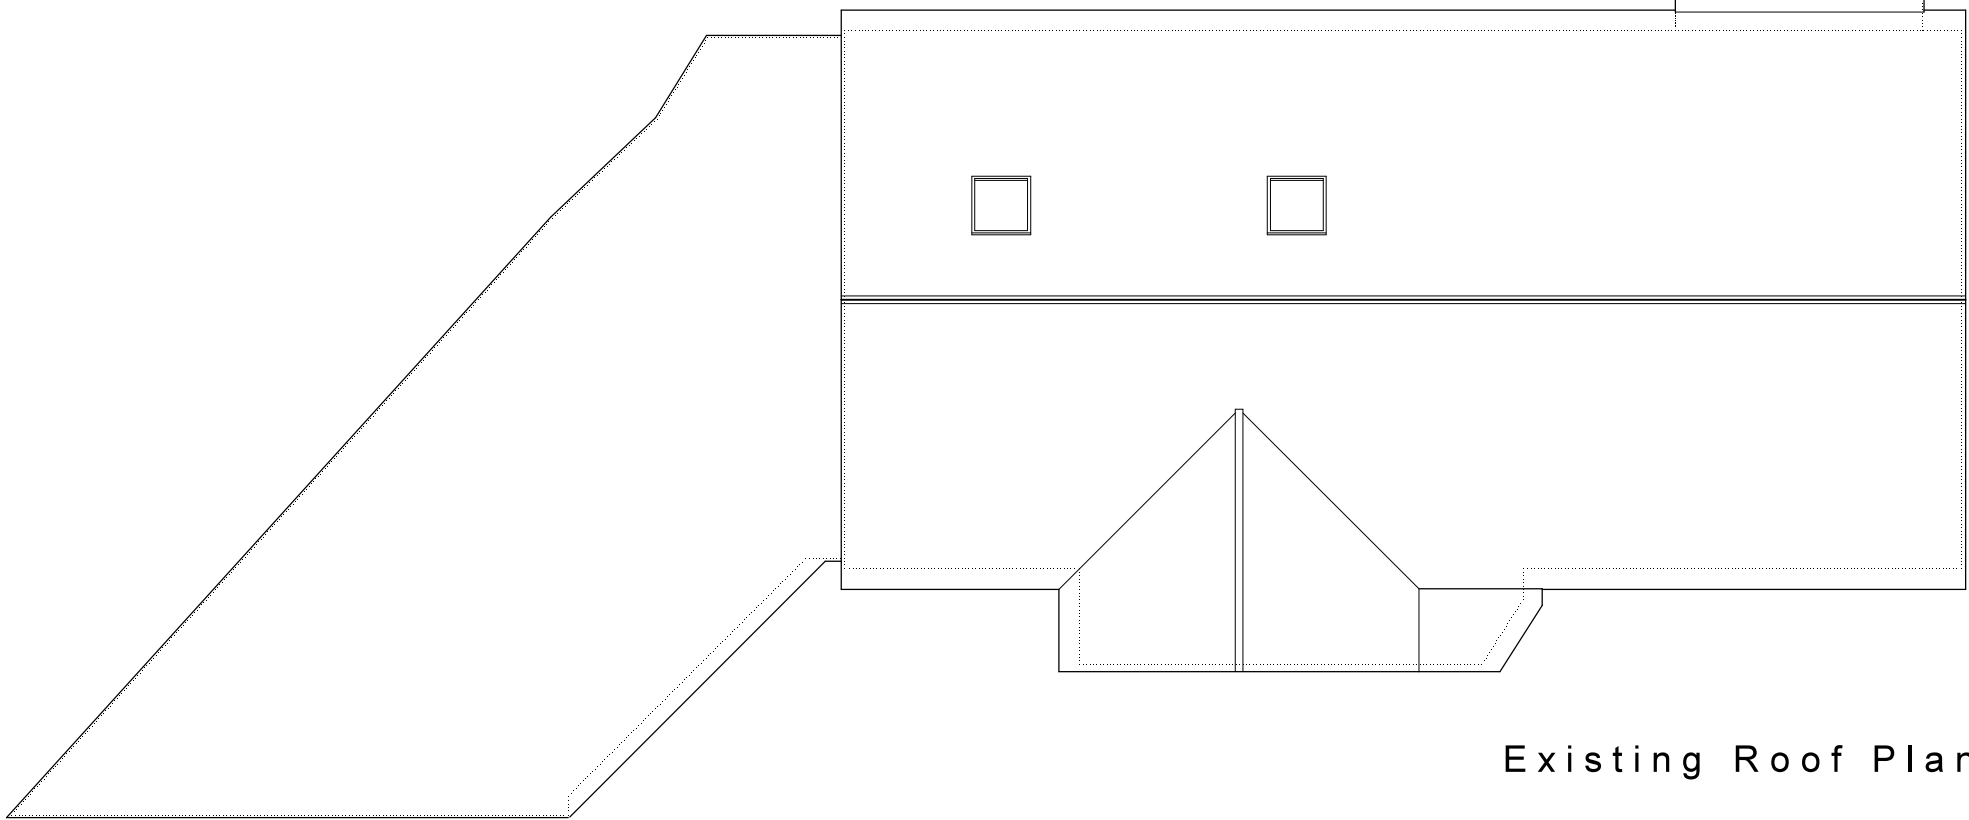

Existing Roof Plan



Architectura
Architectural Design & Drawing Service
Design

Proposed Extension and Alterations
at Kuldana, Barnham Road, Eastergate
for Mr I Hetherington
Drawing S02 April 2020 Scale 1:100 @ A3
Survey Drawing - Roof Plan and Elevations