


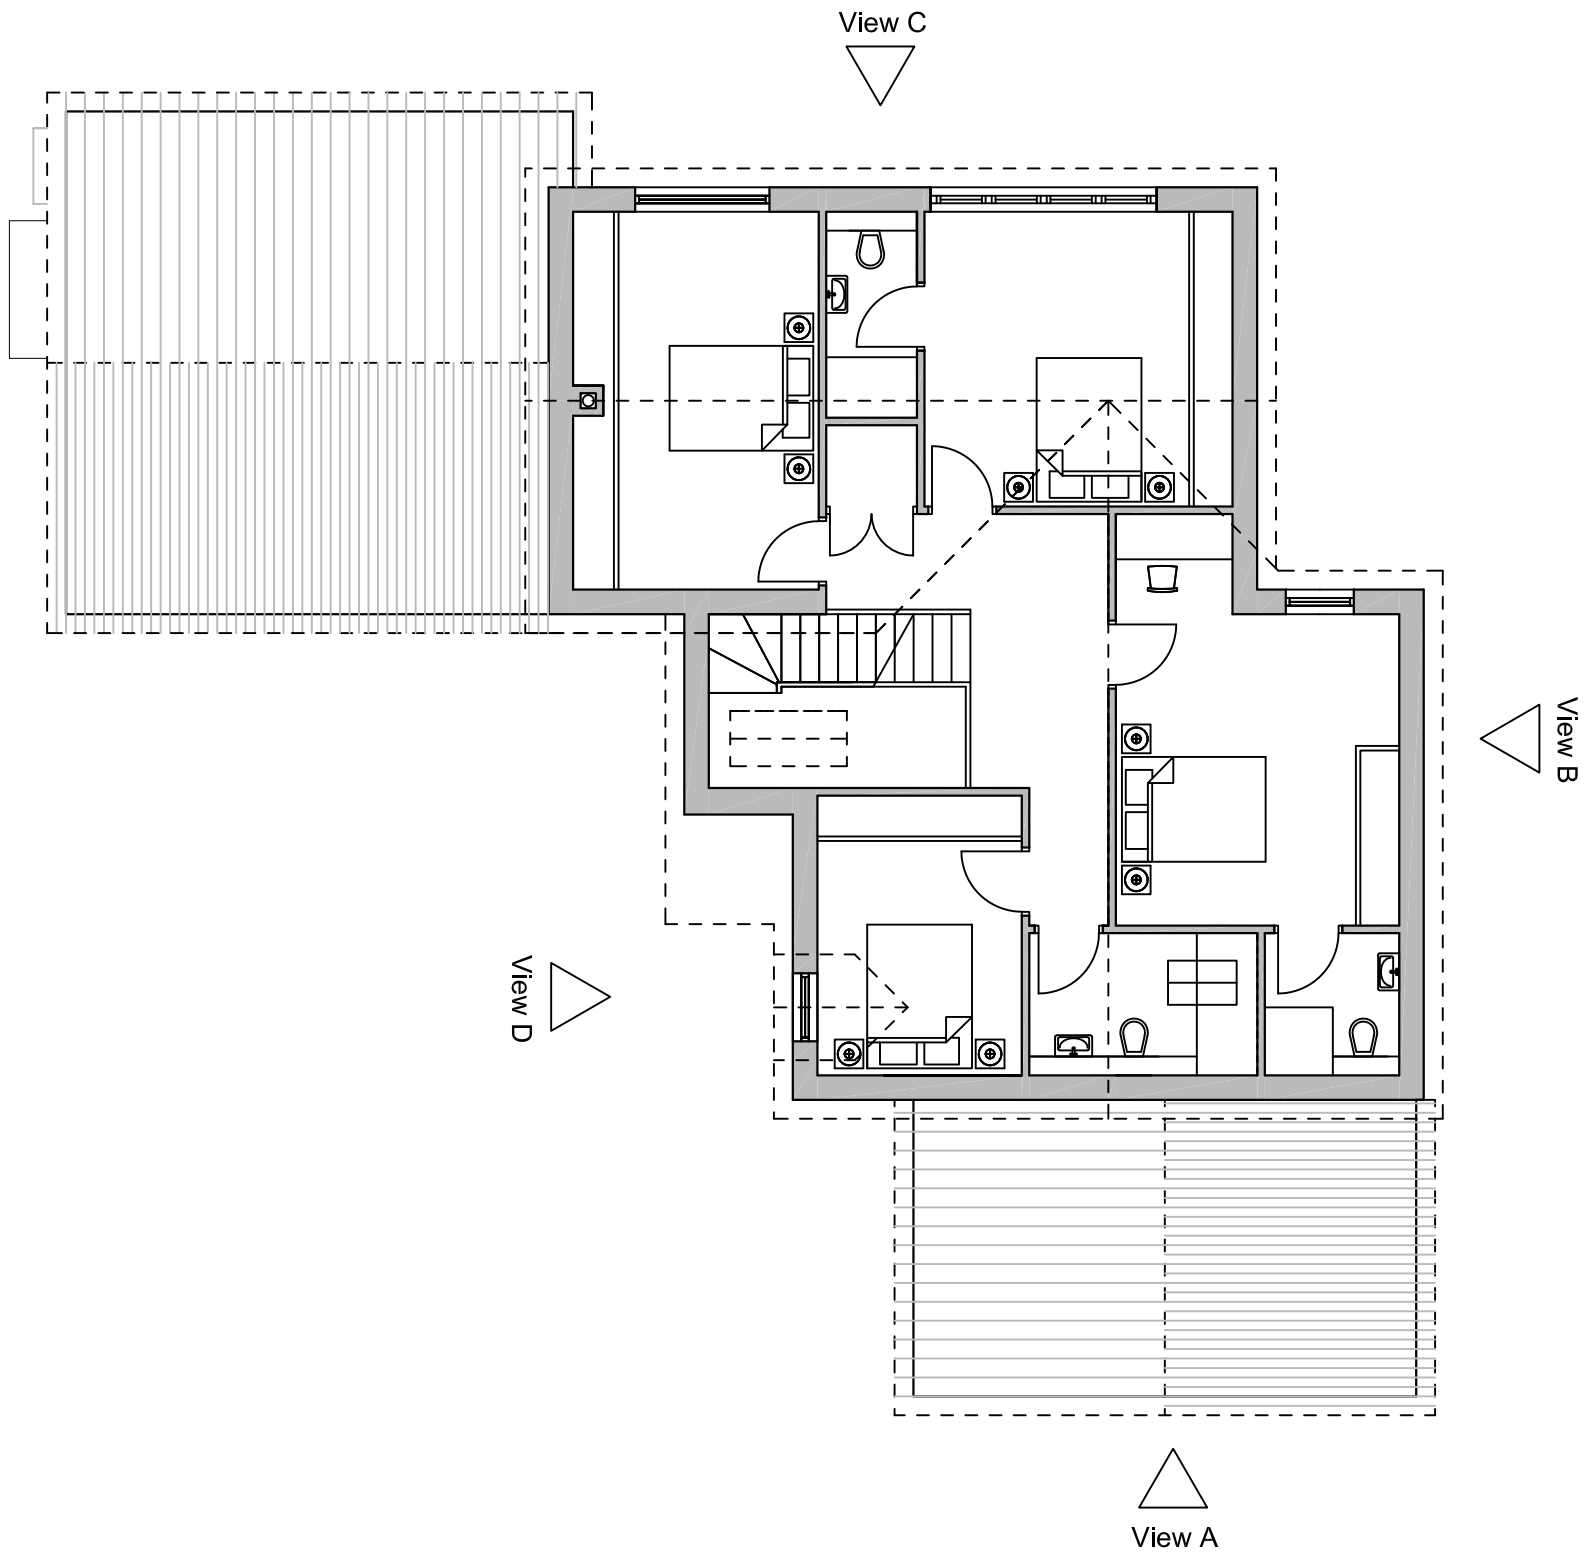


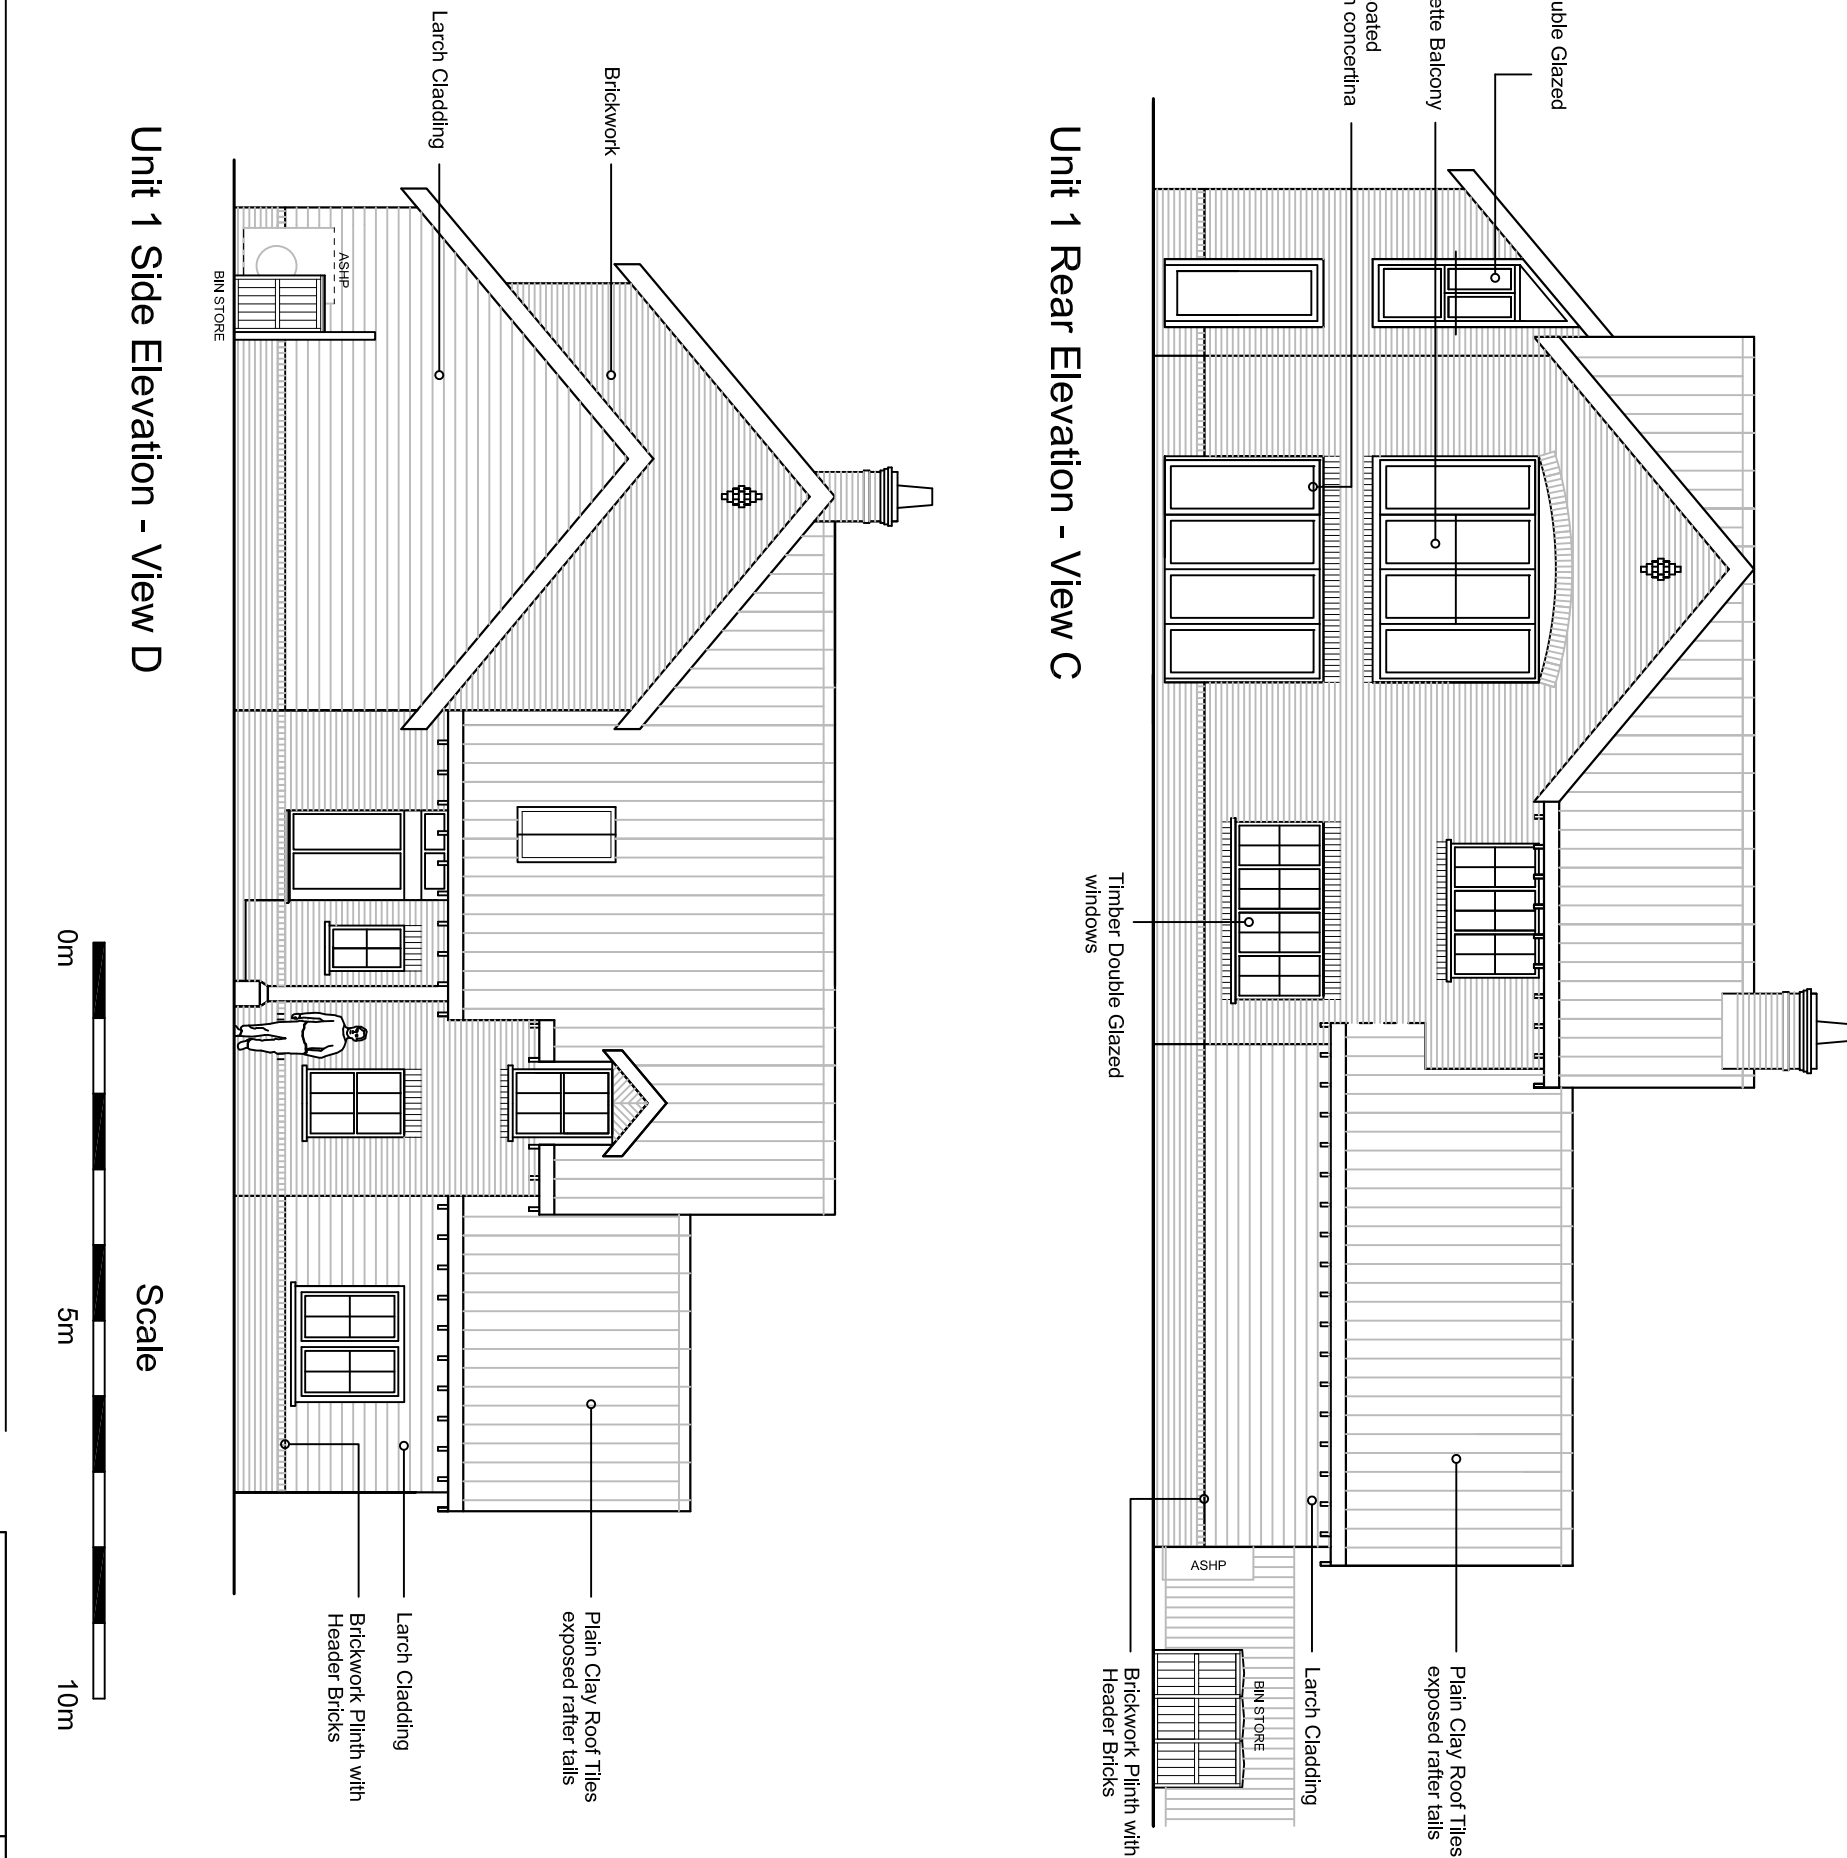

Proposed First Floor Plan - Scale 1:100

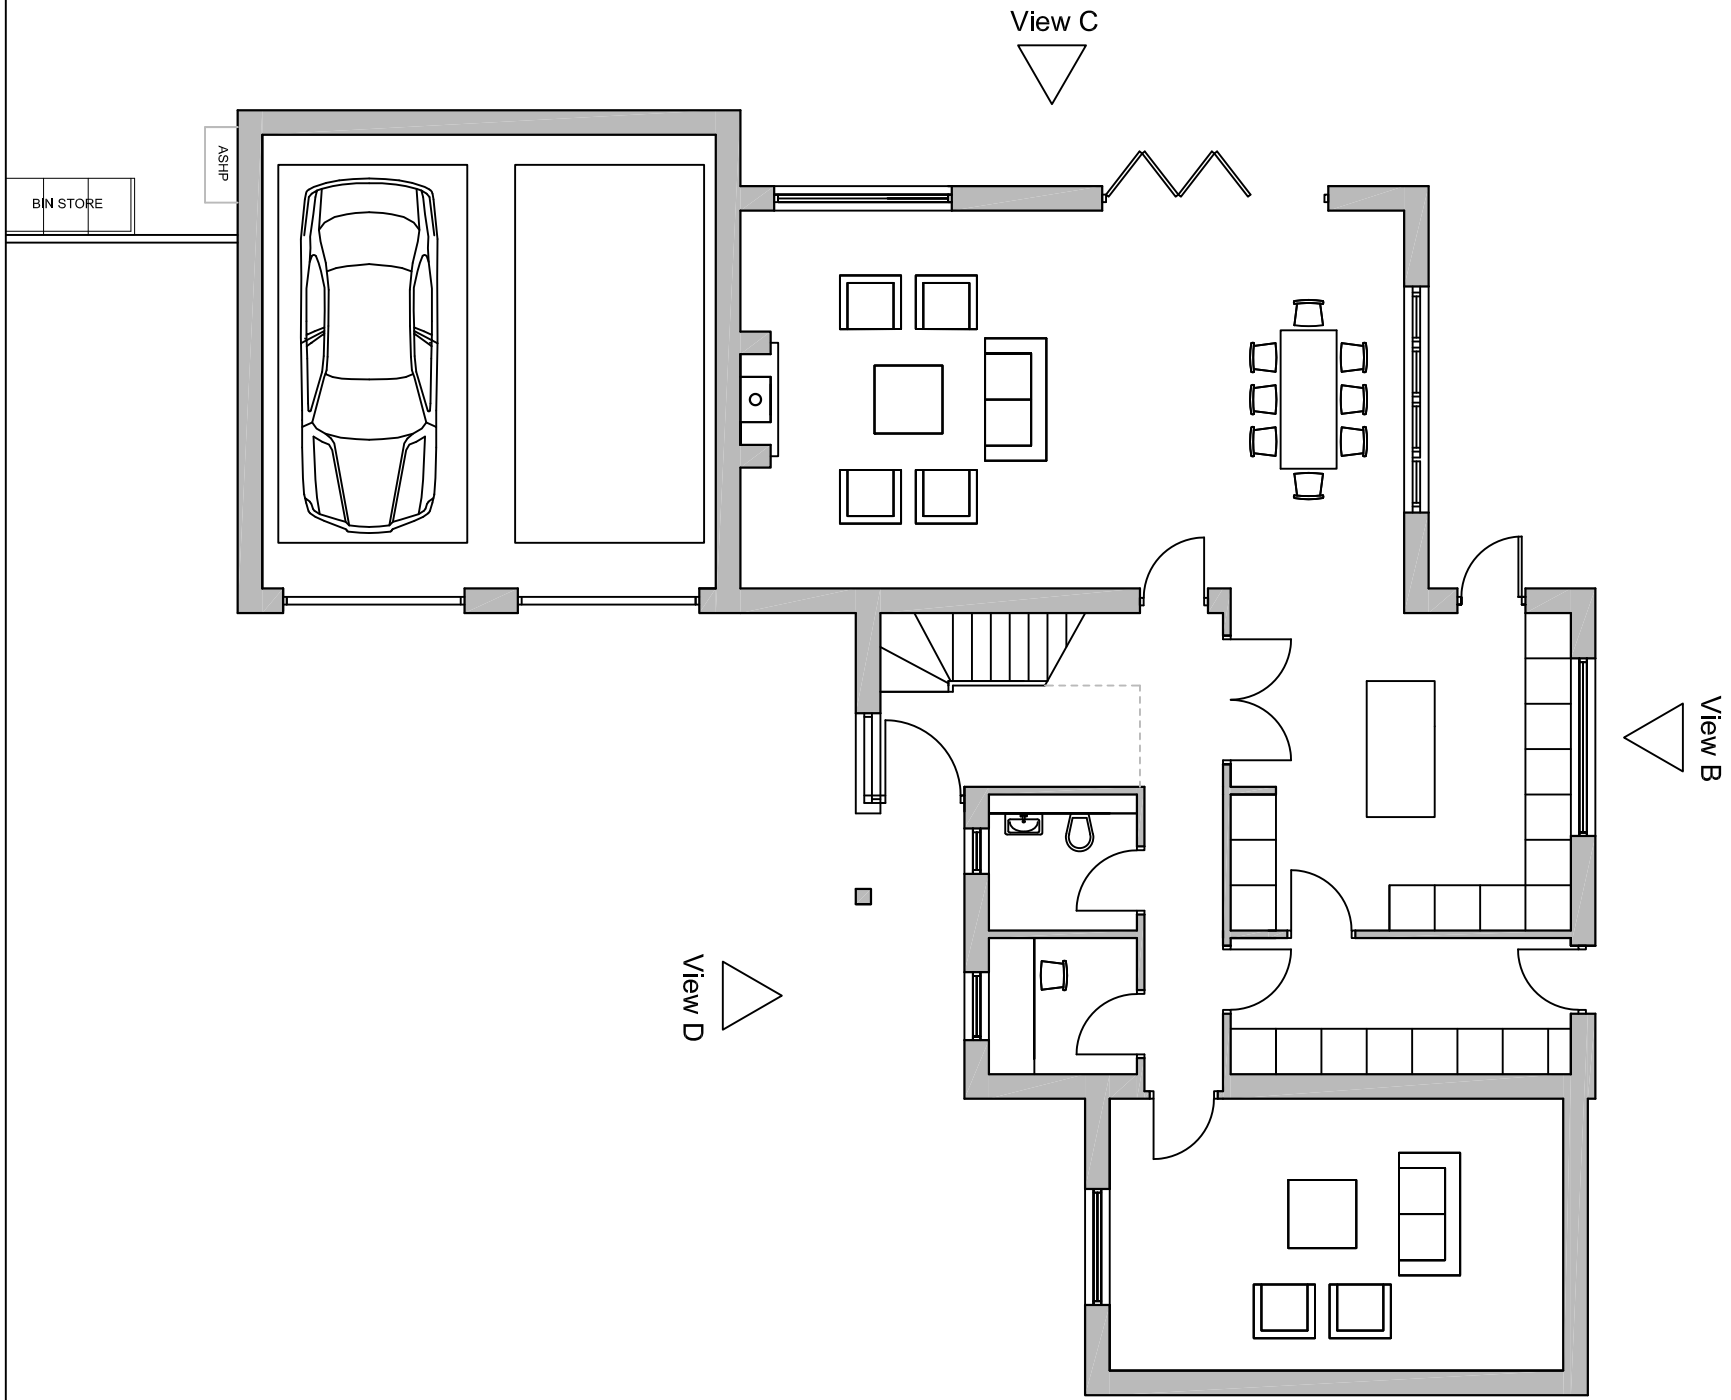


Unit 1 Side Elevation - View D

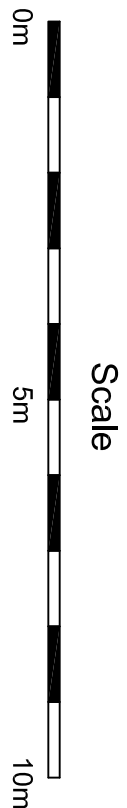


Scale


Unit 1 Side Elevation - View B

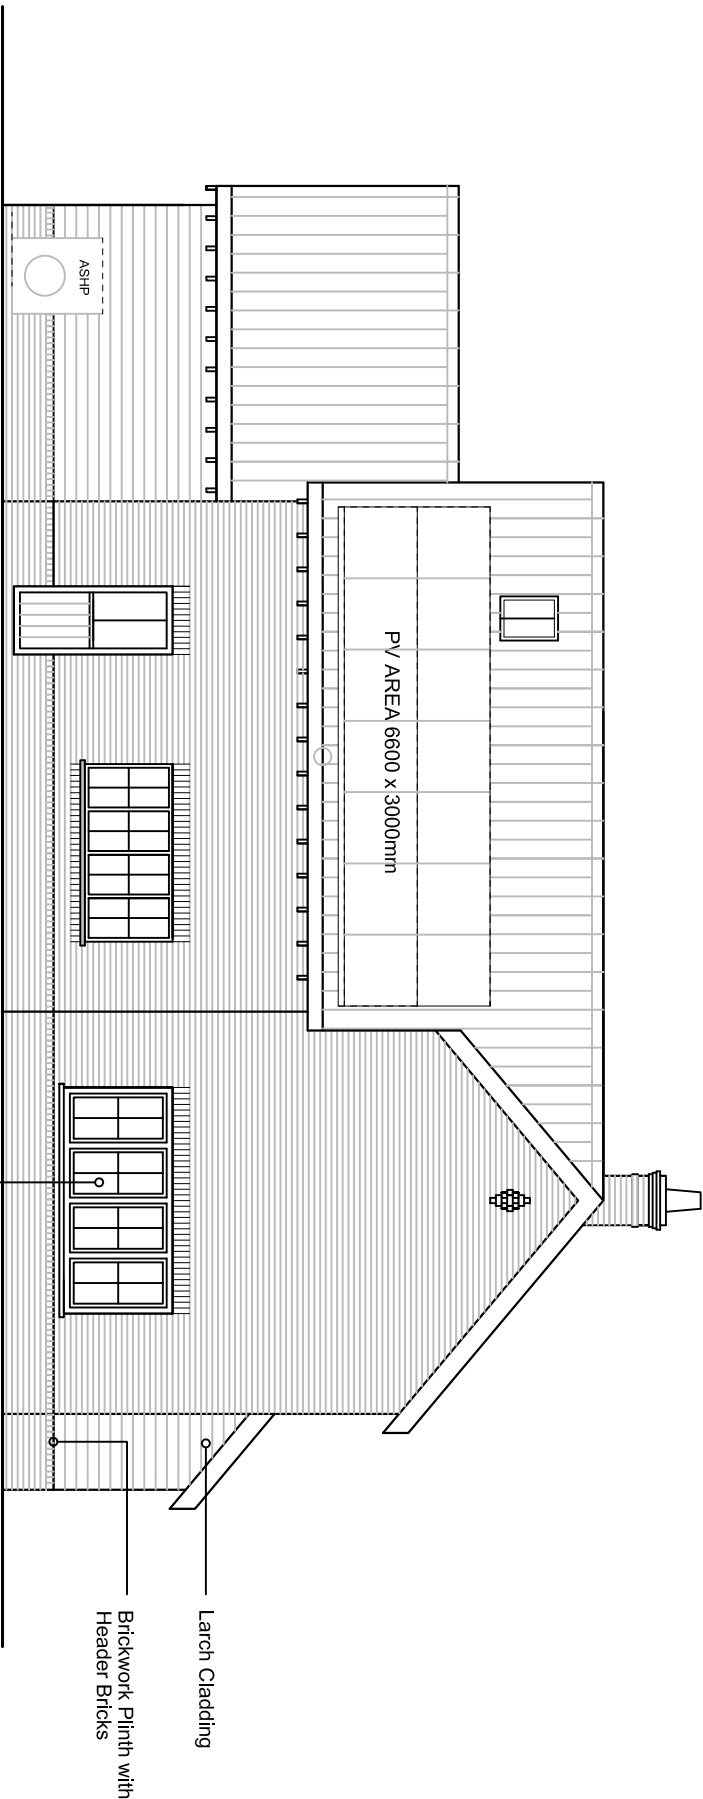

Unit 1 Front Elevation - View A

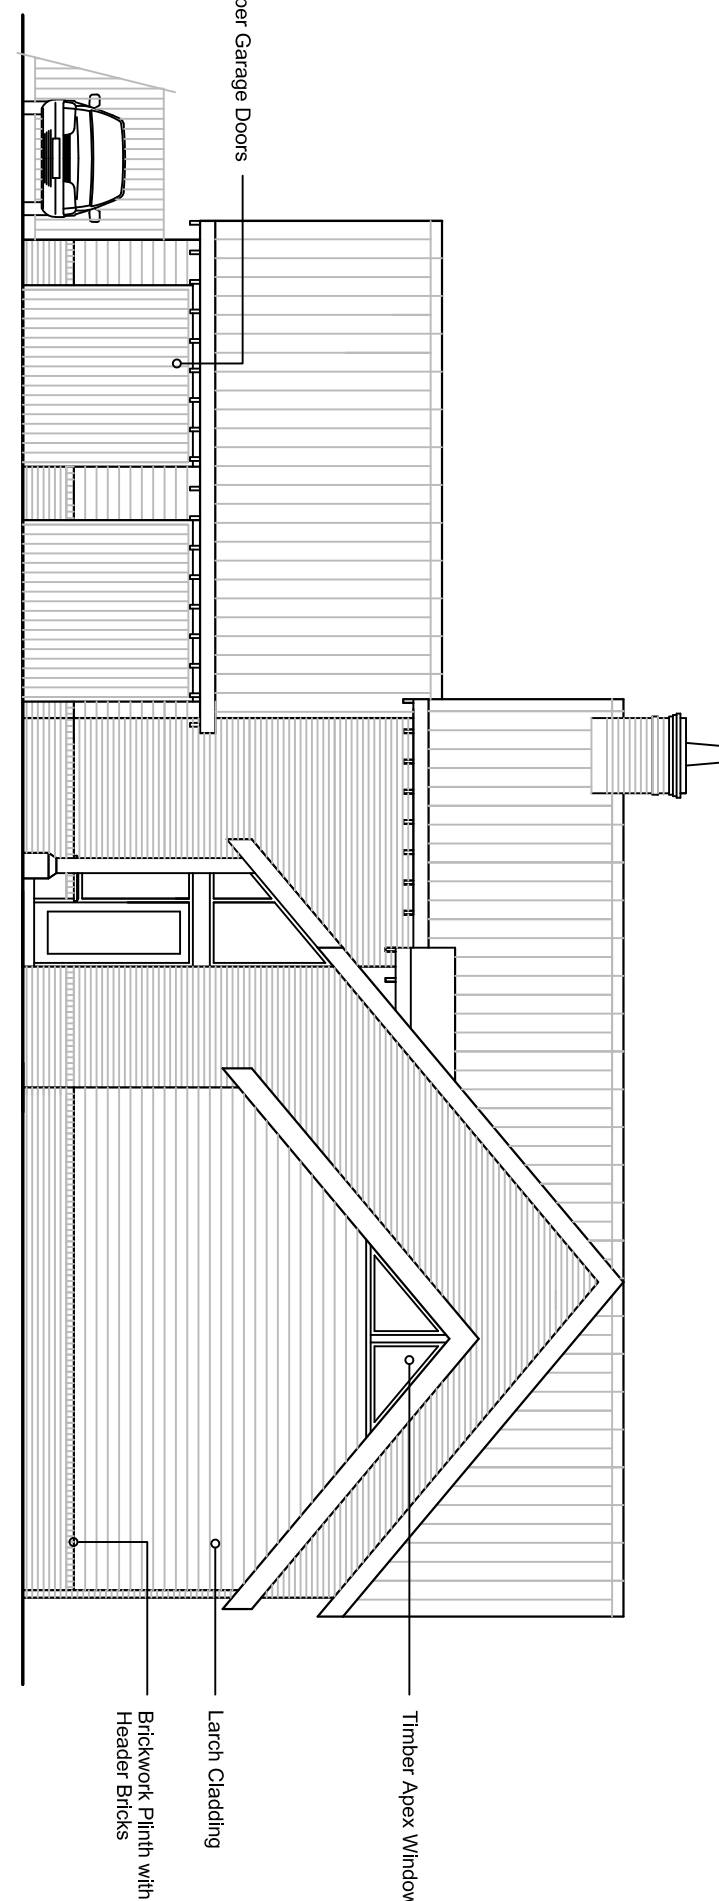

Unit 1 Rear Elevation - View C

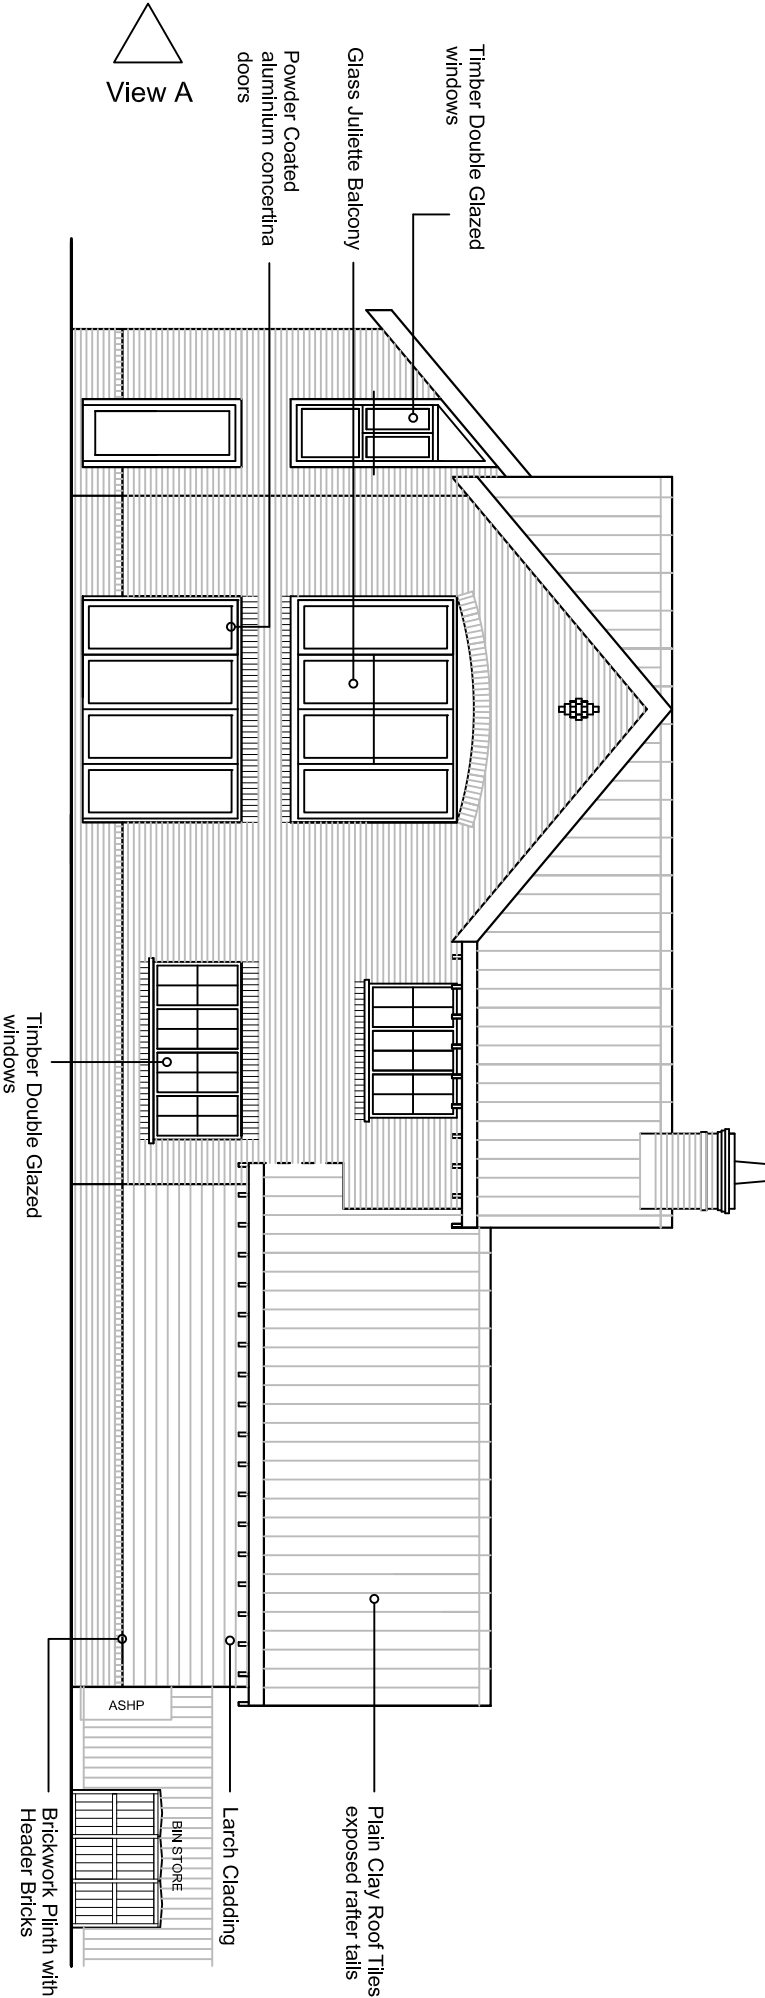

Figured dimensions and levels to be used.

architect.

Detail drawings and large scale drawings

take precedence over smaller drawings.

Note: All references to structural elements

are based on the structural engineers drawings.

Refer to the S/E Drawings for construction dwgs.

Revisions:

- A Detail Added 19-12-2021
- B Detail Added 20-12-2021
- C Detail Changed 31-01-2022
- D Detail Changed 05-03-2022
- E Detail Changed 04-04-2022

THIS DRAWING IS COPYRIGHT
ConceptWorld - Architects - Designers registered • Conceptworld Ltd - 8 Main Street - Bilton - Rugby - Warwickshire CV22 7NB

PLANNING	
BUILDING CONTROL	
DESIGN	
CONSTRUCTION	Approved

conceptworld architects designers	
8 Main Street Bilton Rugby Warwickshire CV22 7NB	
Tel: 07525 821451 Email: conceptworld@btinternet.com	
Contract: PROPOSED RESIDENTIAL DEVELOPMENT OF 4 HOUSES	
LAND ADJACENT TO WAYSIDE, EASTERGATE LANE	
Title: PROPOSED HOUSE TYPE UNIT 1 LAYOUT PLANS, ELEVATIONS	
Scale: 1:100@A1	Drawing No. 1194/A/04
Date: NOV2021	Rev. E
Drawn: GI	
Checked:	