

Figured dimensions and levels to be used. Any inaccuracies must be notified to the architect.


Detailed drawings and large scale drawings take precedence over smaller drawings.

Note: All references to structural elements are based on the structural engineers drawings. Refer to the S/E Drawings for construction dwgs.


A	Detail Revised 19-12-2021
B	Detail Changed 31-01-2022
C	Detail Changed 05-03-2022
D	Detail Changed 04-04-2022

THIS DRAWING IS COPYRIGHT


ConceptWorld - Architects - Designers registered - Conceptworld Ltd - 8 Main Street - Bilton - Rugby - Warwickshire CV22 7NB

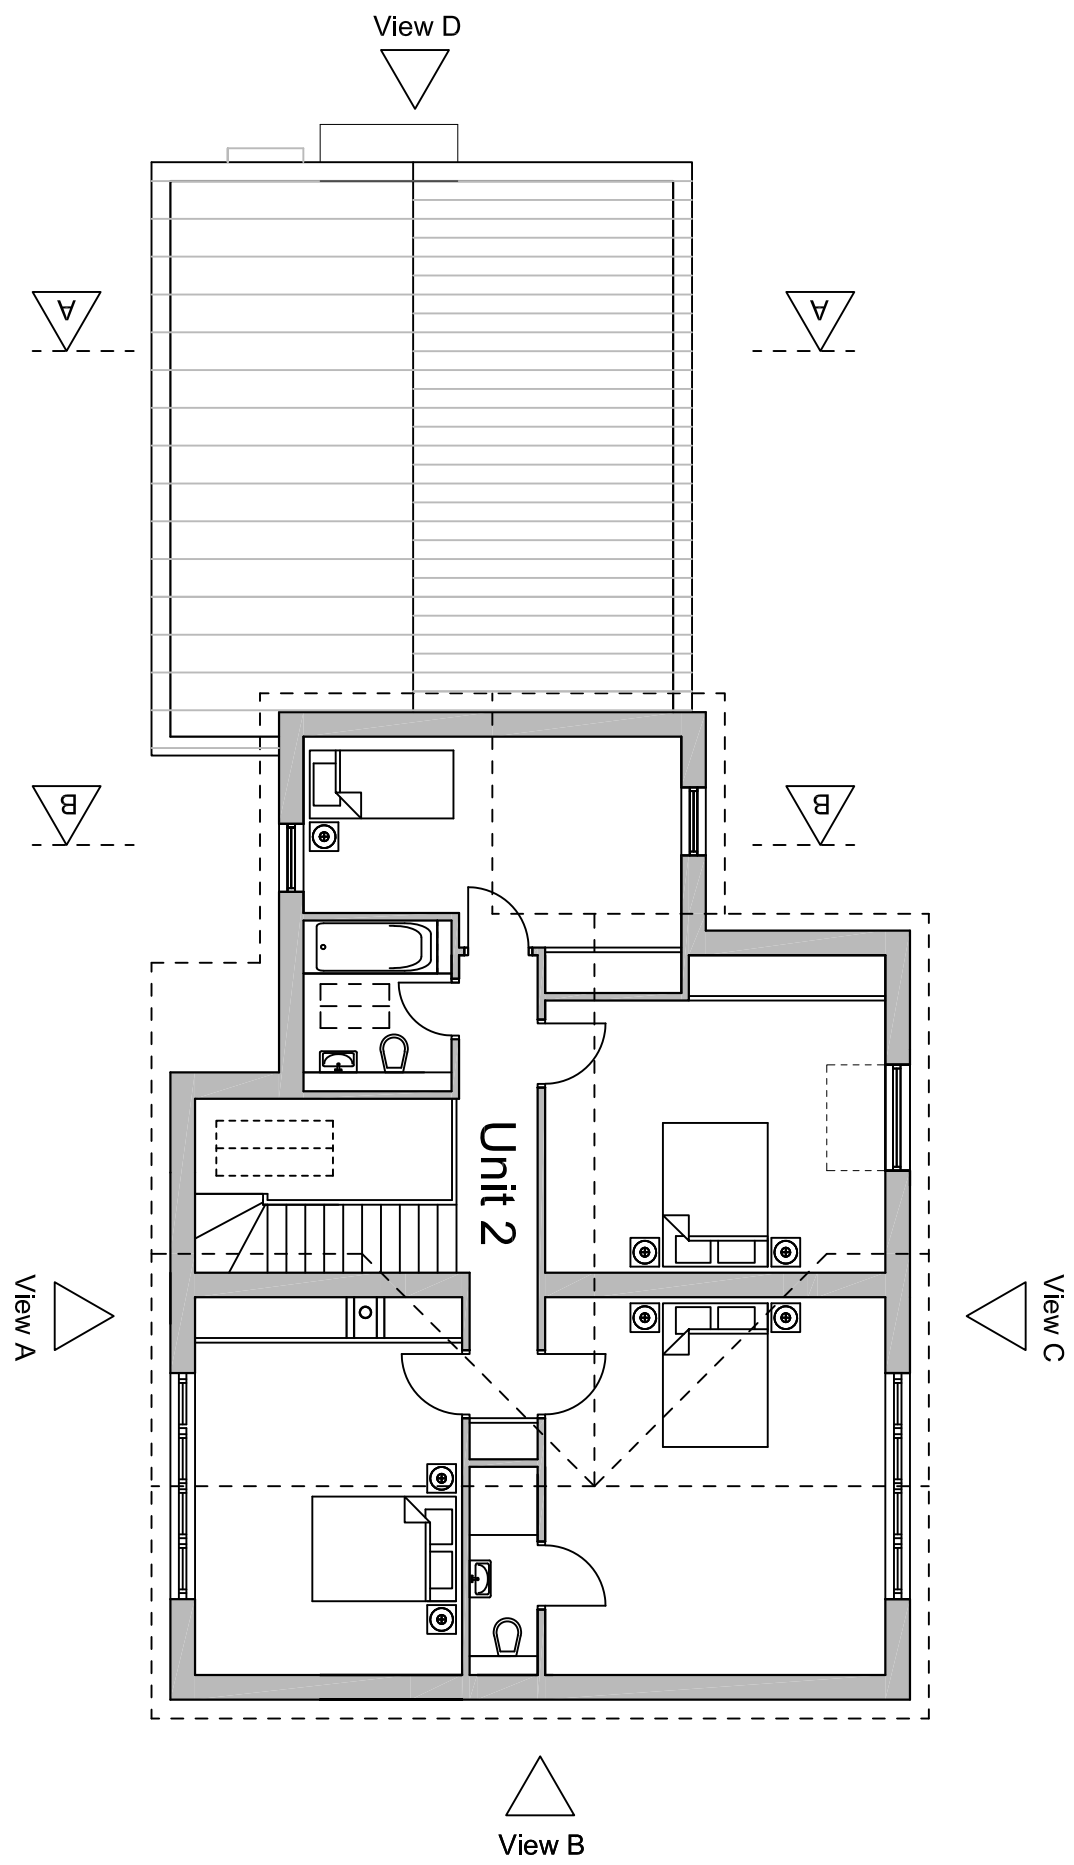


Proposed First Floor Plan - Scale 1:100

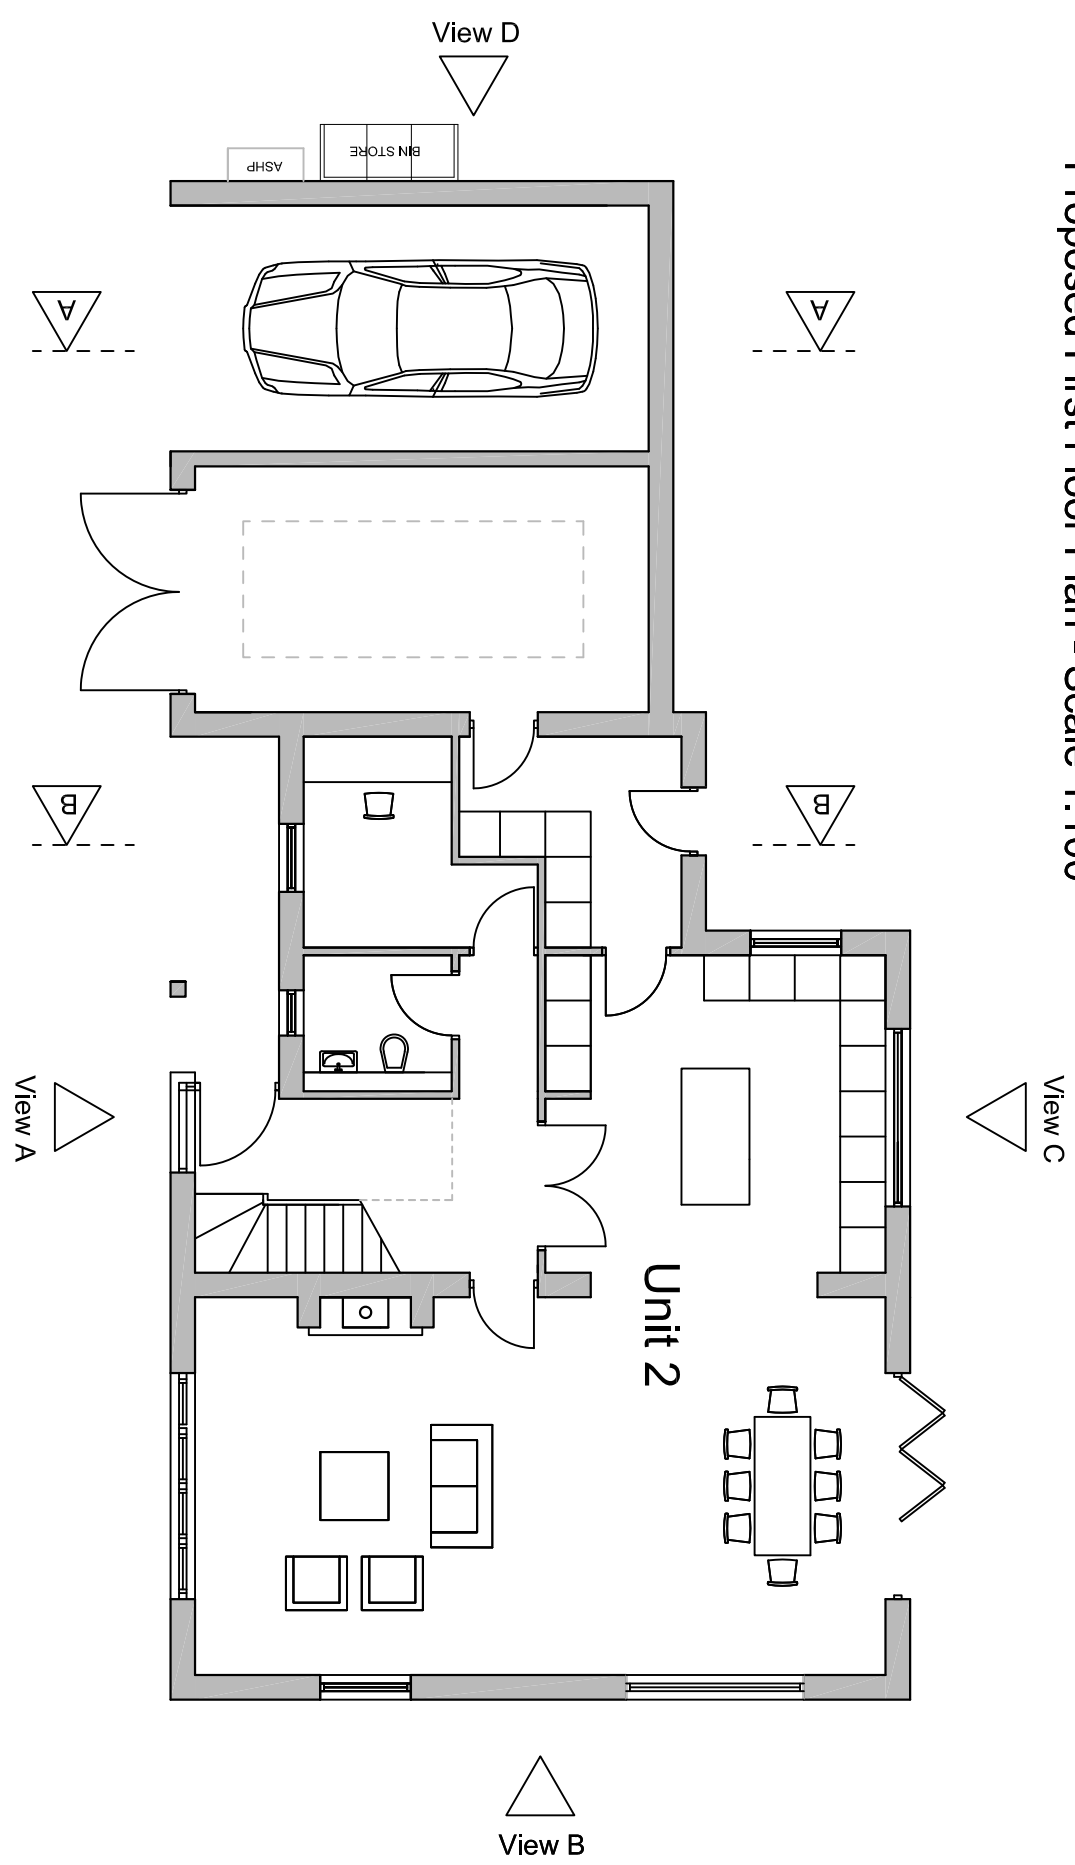


Proposed Ground Floor Plan - Scale 1:100

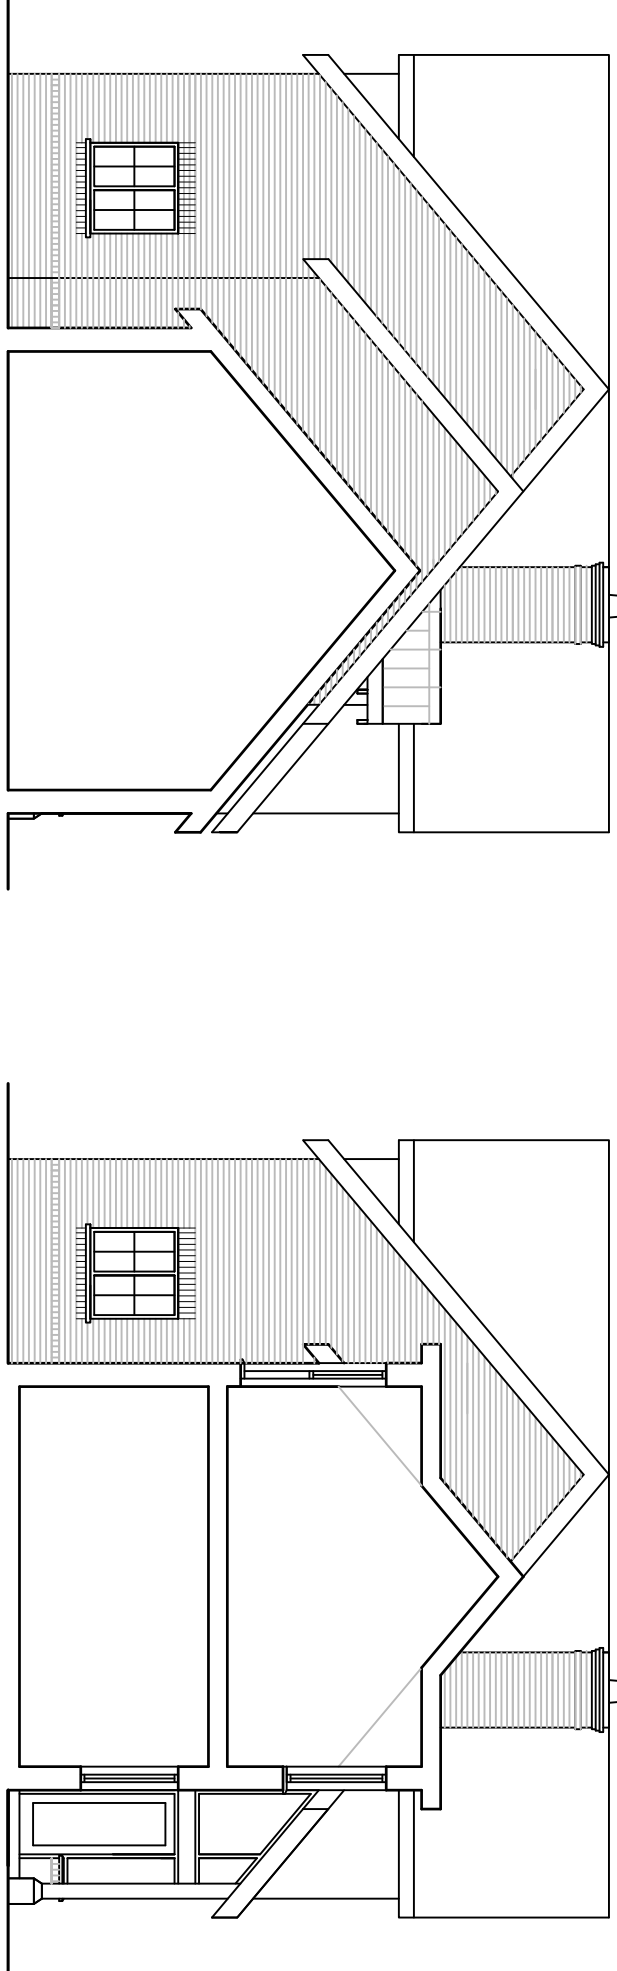


Section on A/A

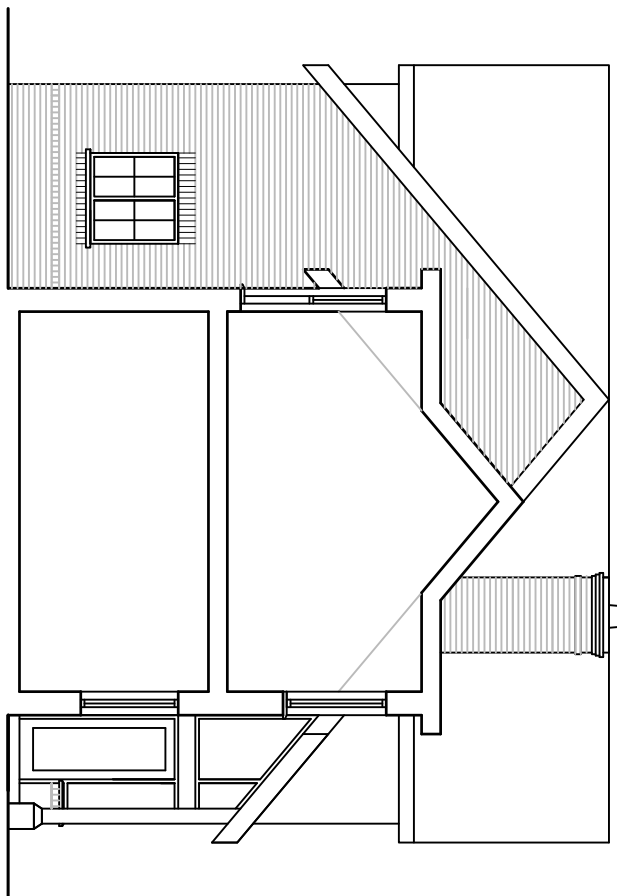


Section on B/B

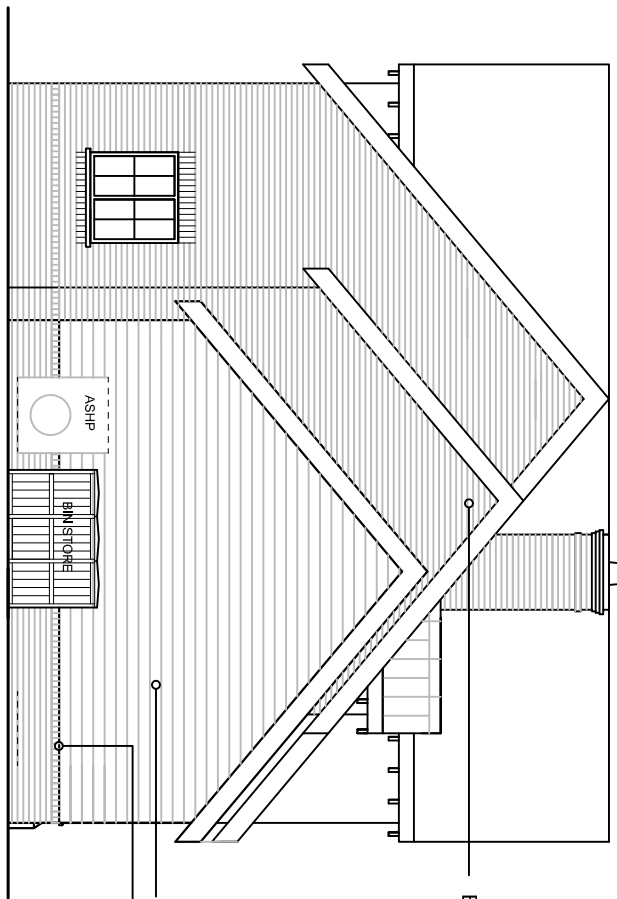

Unit 2 Side Elevation - View D

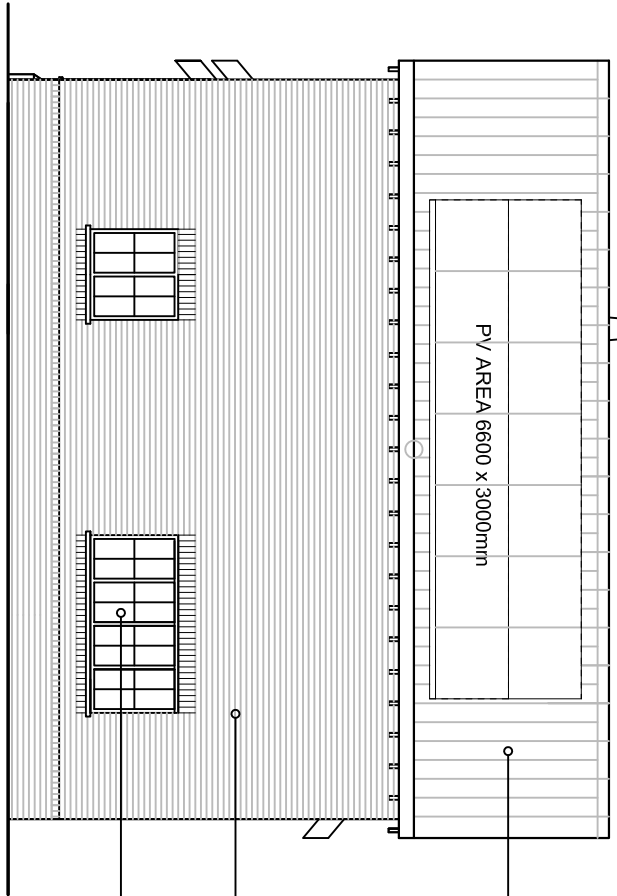


Unit 2 Side Elevation - View B

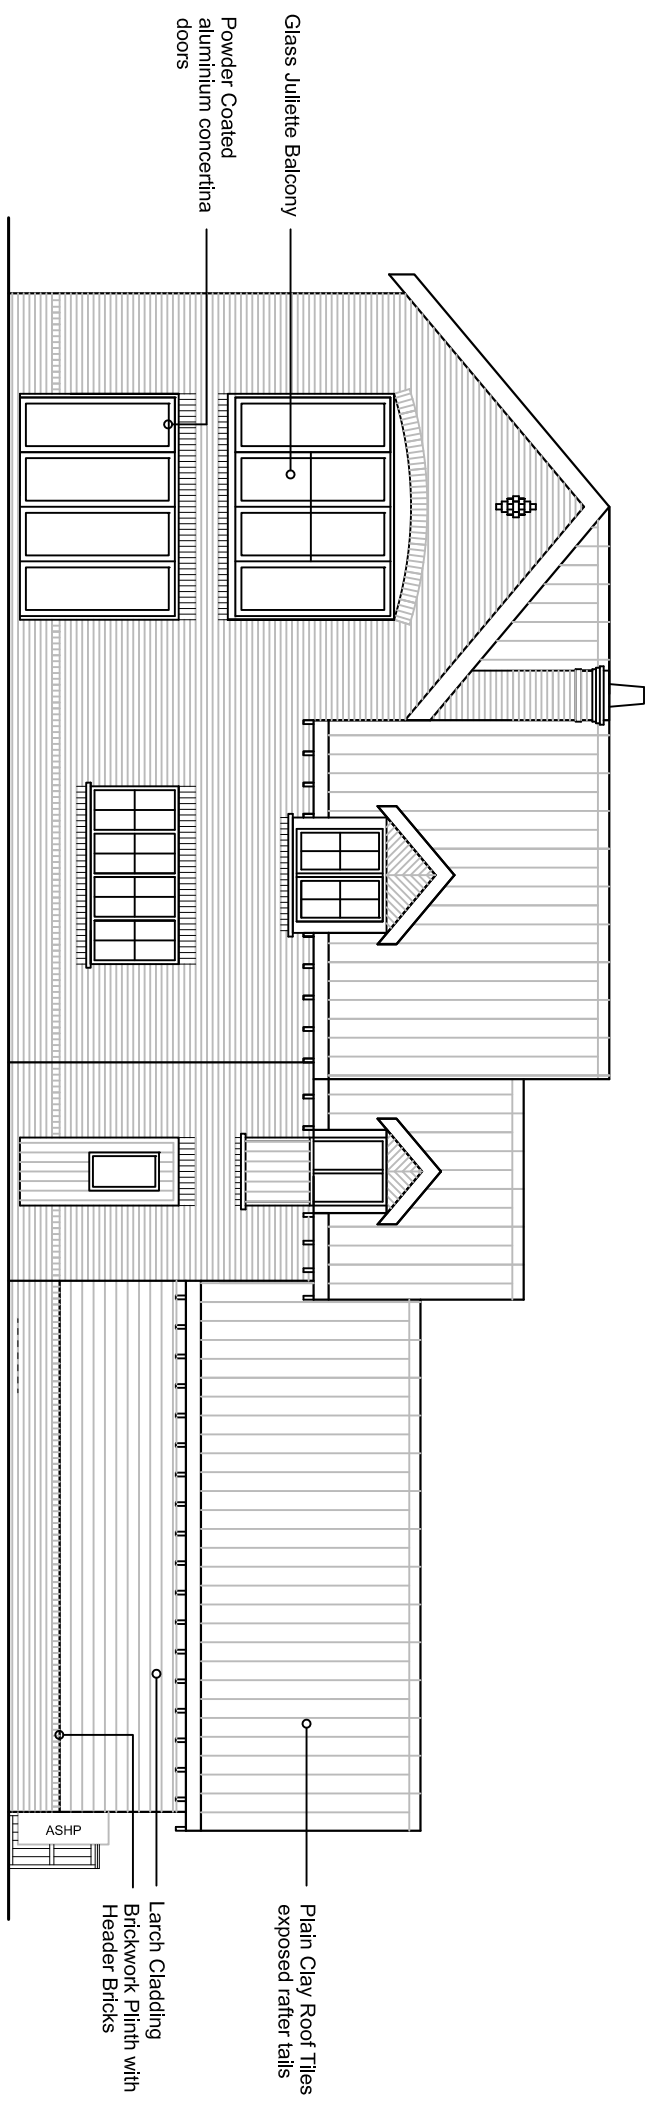


Unit 2 Rear Elevation - View C



Unit 2 Front Elevation - View A

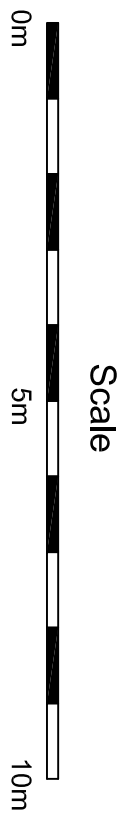

PLANNING		
BUILDING CONTROL		
DESIGN		
CONSTRUCTION	Approved	

 	
8 Main Street Baton Rouge Westbank C/22 7NB Tel: 0755 32 461 Email: conceptworld@batterton.com	
Contract: PROPOSED RESIDENTIAL DEVELOPMENT OF 4 HOUSES LAND ADJACENT TO WAYSIDE, EASTERGATE LANE	
Title: PROPOSED HOUSE TYPE UNIT 2 LAYOUT PLANS, ELEVATIONS & SECTION AA & BB	Scale: 1:100@A1 Date: NOV2021
Drawn: GI	Checked: