




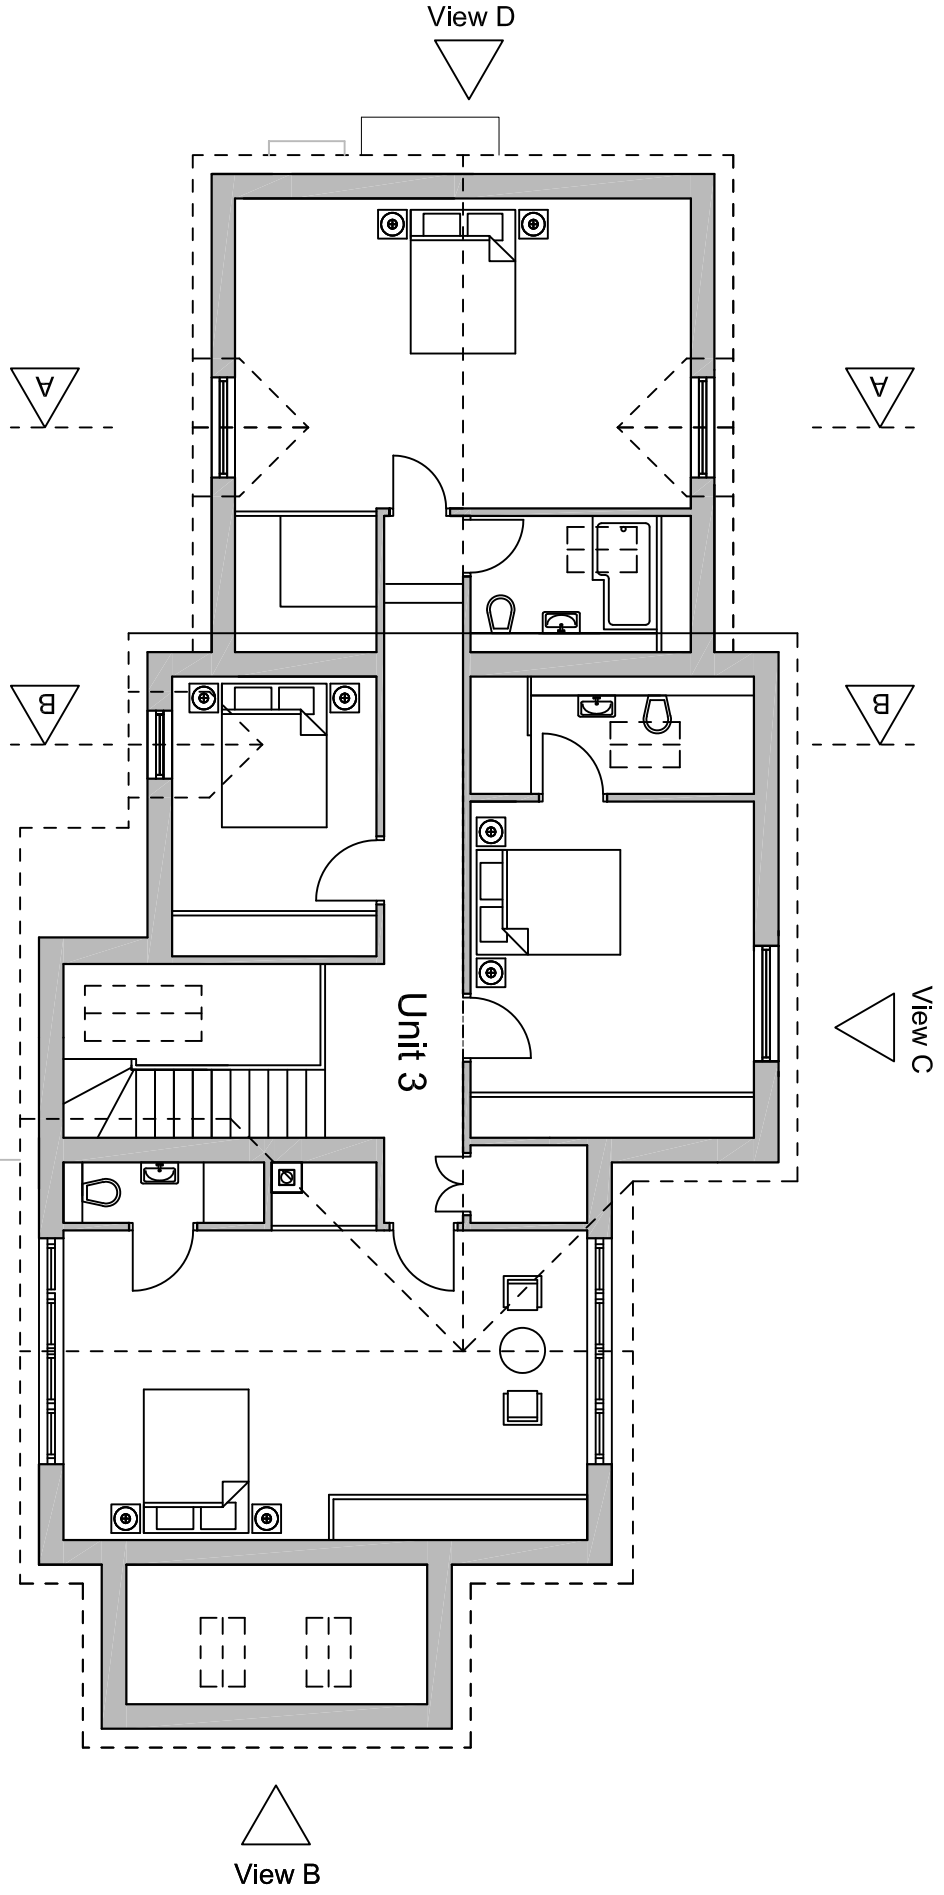


Proposed First Floor Plan - Scale 1:100

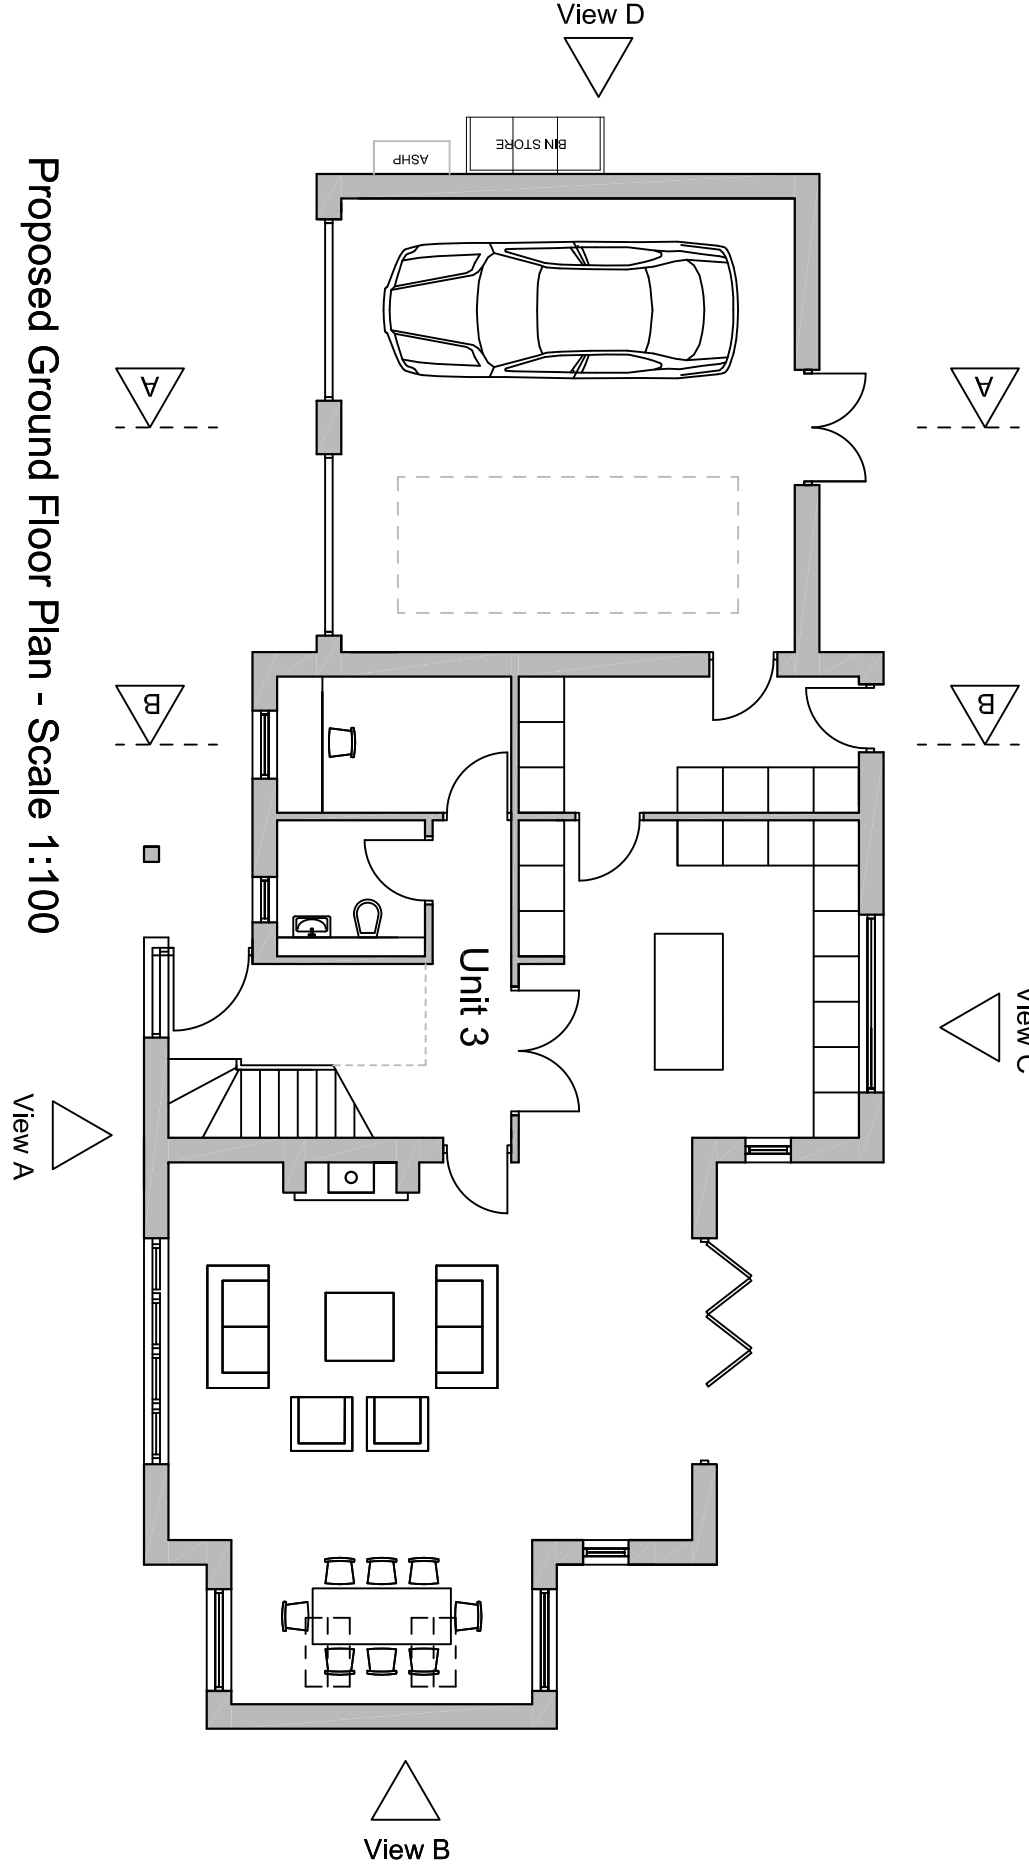


Proposed Ground Floor Plan - Scale 1:100

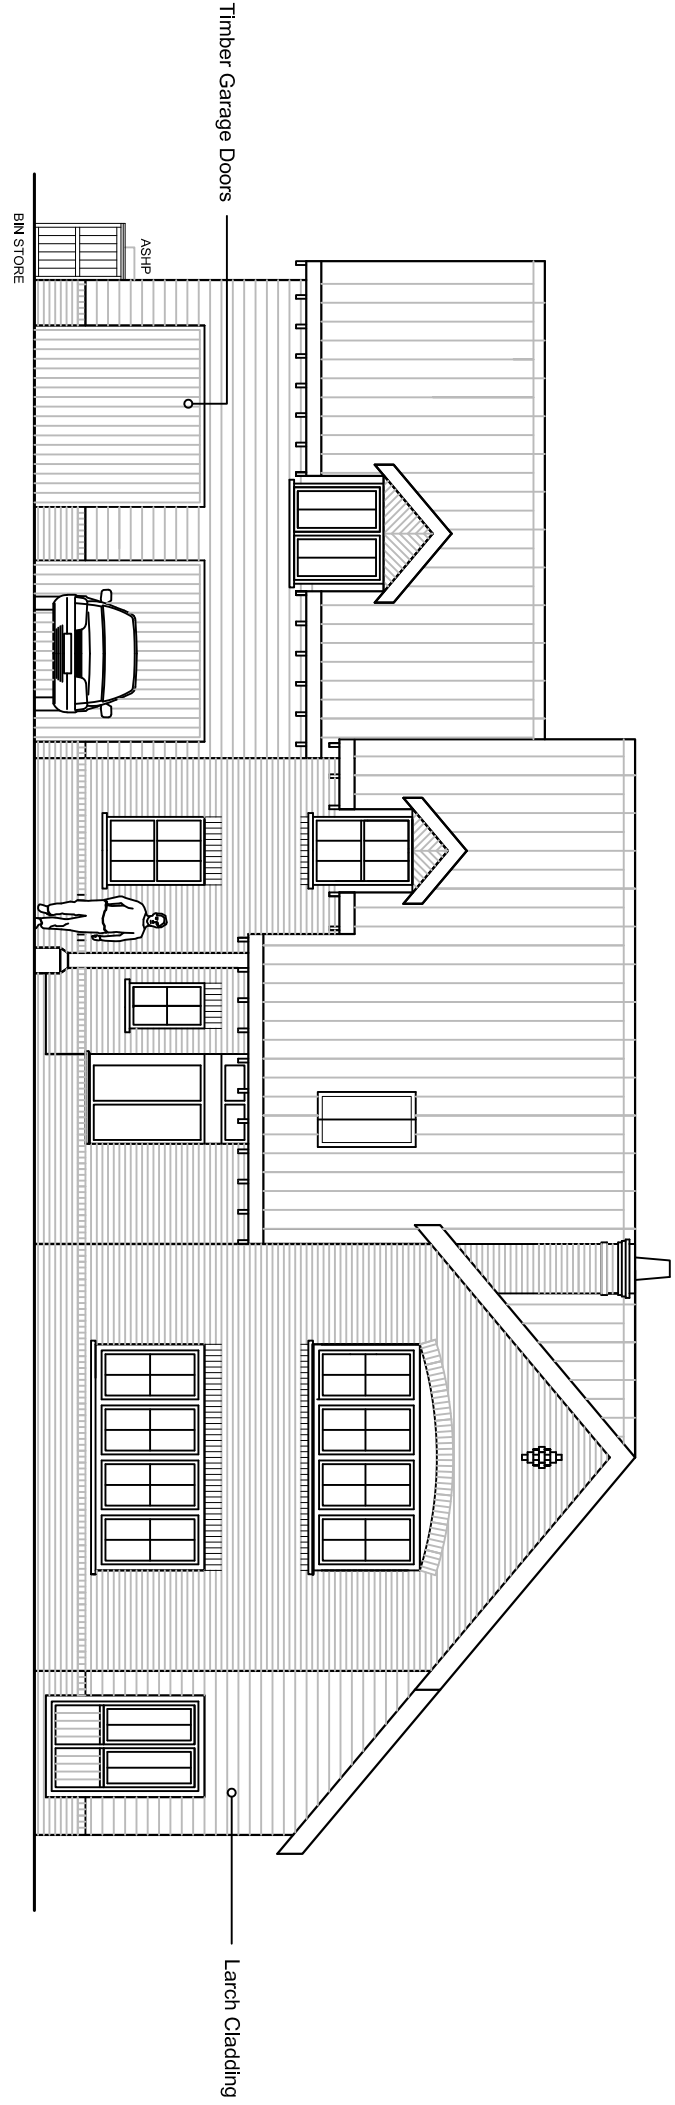


Unit 3 Front Elevation - View A

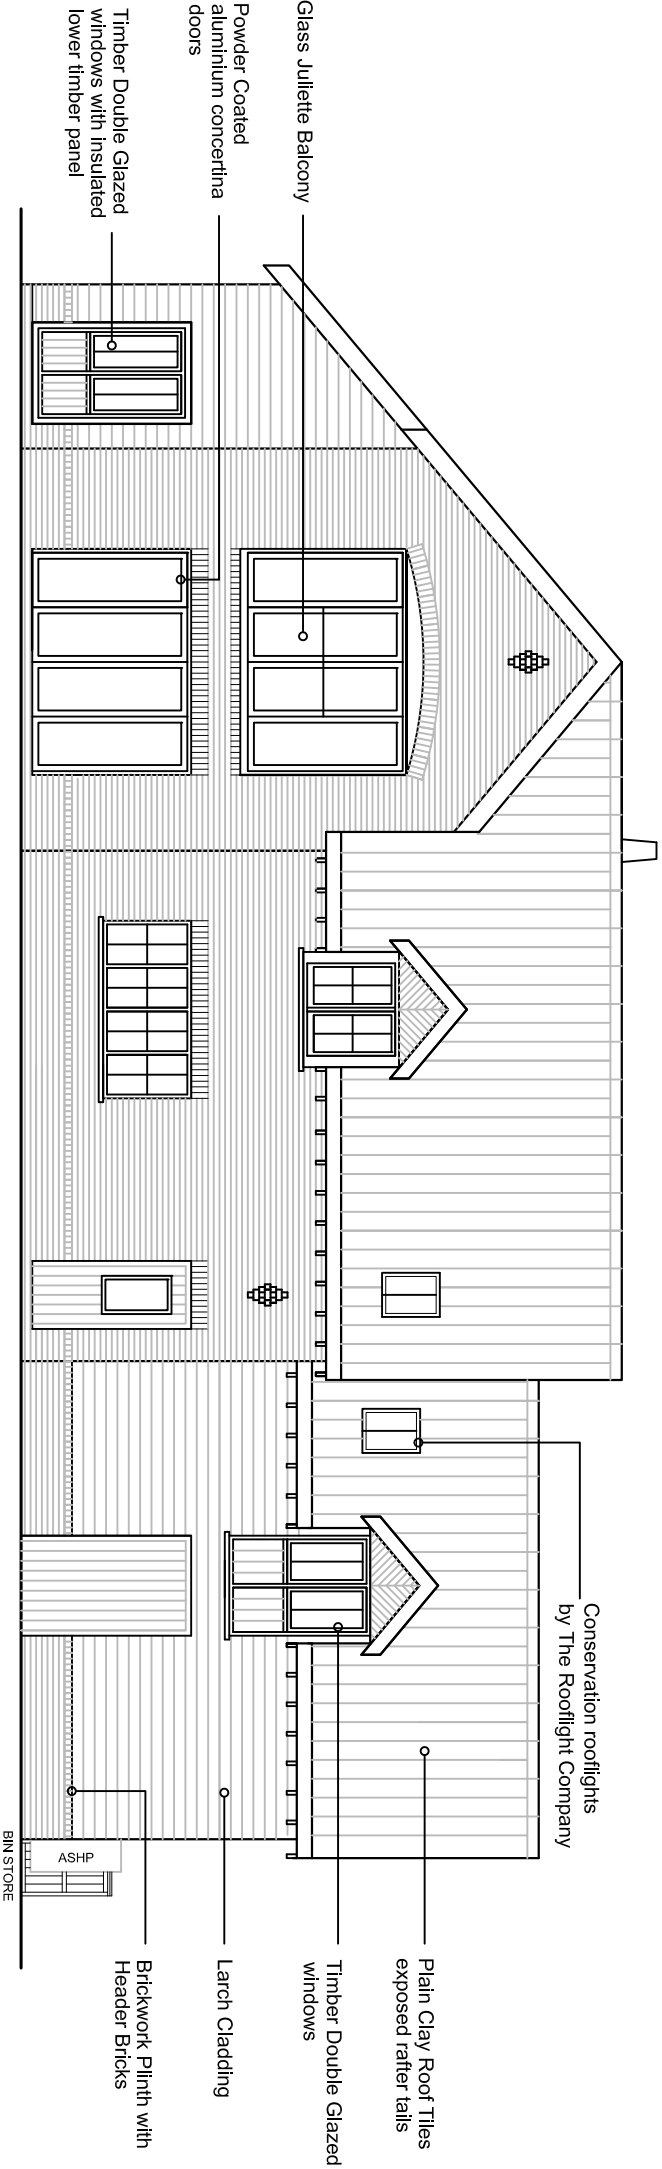


Unit 3 Rear Elevation - View C

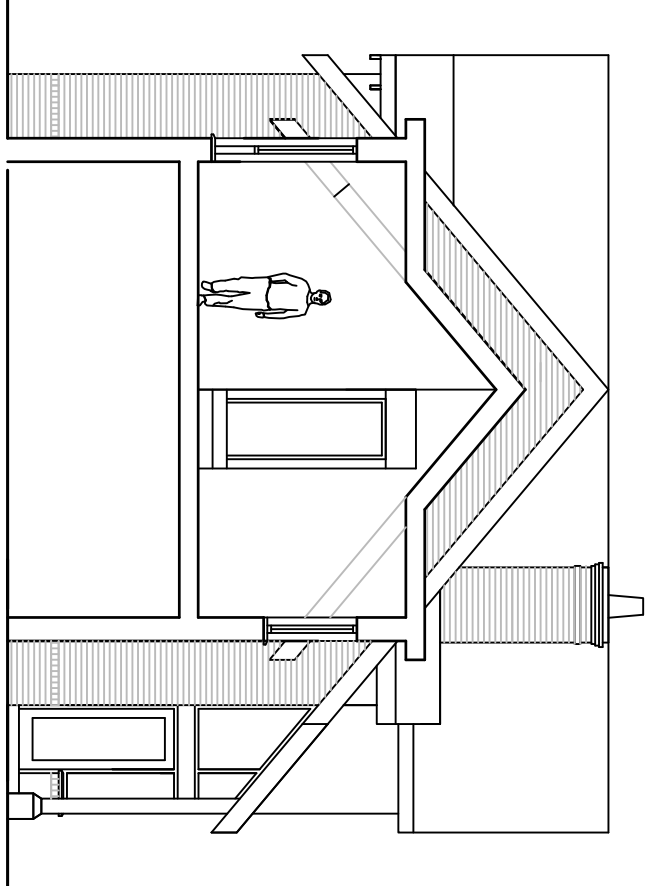


Section on A/A

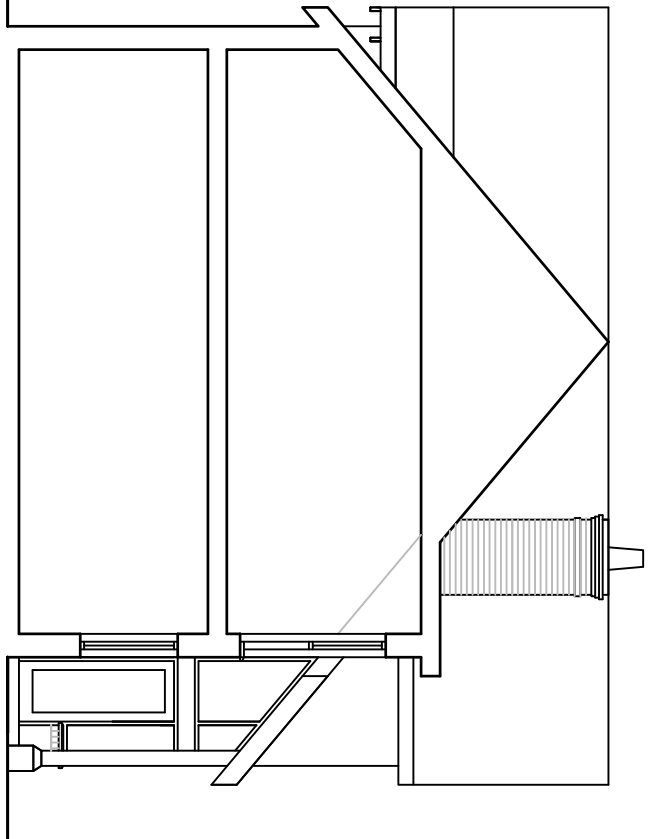


Section on B/B

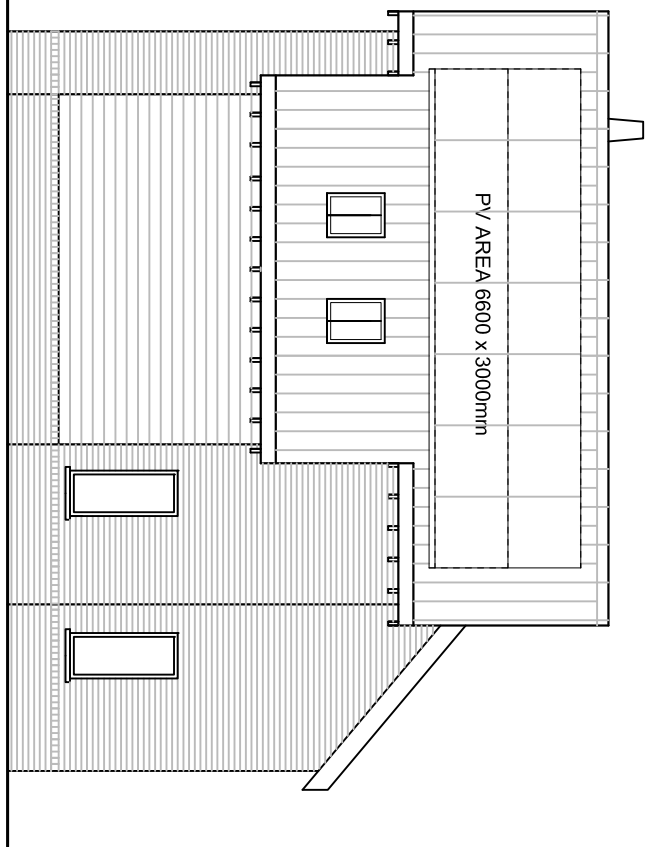

Unit 3 Side Elevation - View B

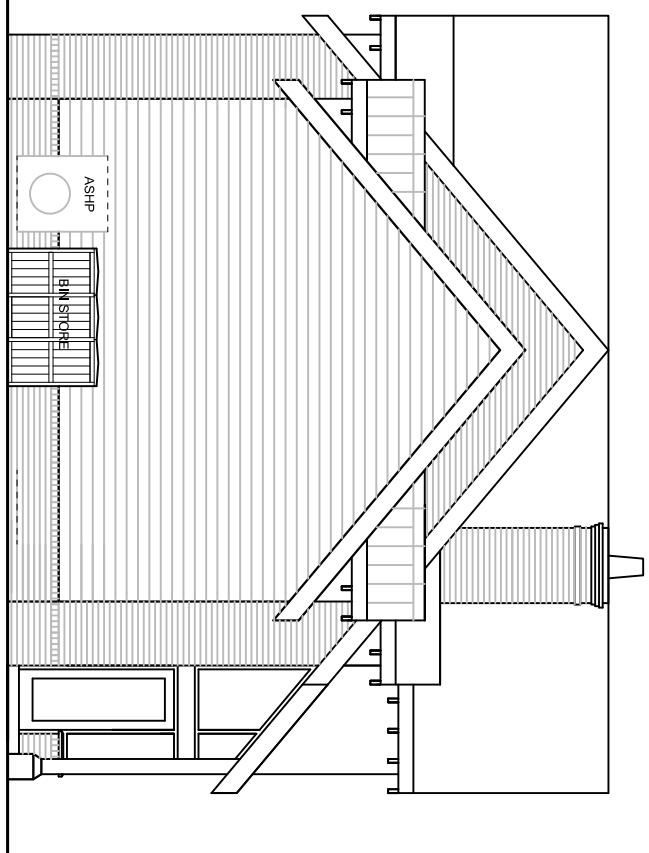

Unit 3 Side Elevation - View D

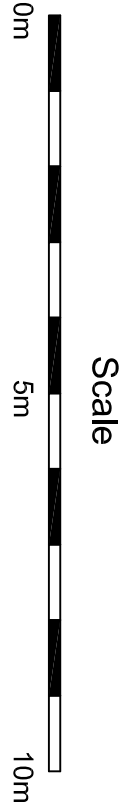

Figured dimensions and levels to be used.

architect.

Detail drawings and large scale drawings take precedence over smaller drawings. Note: All references to structural elements are based on the structural engineers drawings. Refer to the S/E Drawings for construction dwgs.

Revisions:

|   |                           |
|---|---------------------------|
| A | Detail Added 19-12-2021   |
| B | Detail Added 20-12-2021   |
| C | Detail Added 23-12-2021   |
| D | Detail Added 31-01-2022   |
| E | Detail Changed 05-03-2022 |
| F | Detail Changed 04-04-2022 |

THIS DRAWING IS COPYRIGHT

ConceptWorld - Architects - Designers registered - Conceptworld Ltd - 8 Main Street - Bilton - Rugby - Warwickshire CV22 7NB

|                  |          |
|------------------|----------|
| PLANNING         |          |
| BUILDING CONTROL |          |
| DESIGN           |          |
| CONSTRUCTION     | Approved |

|   |                                                           |
|---|-----------------------------------------------------------|
| <b>conceptworld</b><br>architects   designers   |                                                           |
| 8 Main Street   Bilton   Rugby   Warwickshire   CV22 7NB<br>Tel: 07525 821451 Email: <a href="mailto:conceptworld@conceptworld.com">conceptworld@conceptworld.com</a> |                                                           |
| Contract: PROPOSED RESIDENTIAL DEVELOPMENT OF 4 HOUSES<br>LAND ADJACENT TO WAYSIDE, EASTERGATE LANE                                                                   |                                                           |
| Title: PROPOSED HOUSE TYPE UNIT 3<br>LAYOUT PLANS, ELEVATIONS & SECTION AA & BB                                                                                       | Scale: 1:100@A1<br>Date: NOV2021<br>Drawn: GI<br>Checked: |
| Drawing No. 1194/A/03   | Rev. F                                                    |