




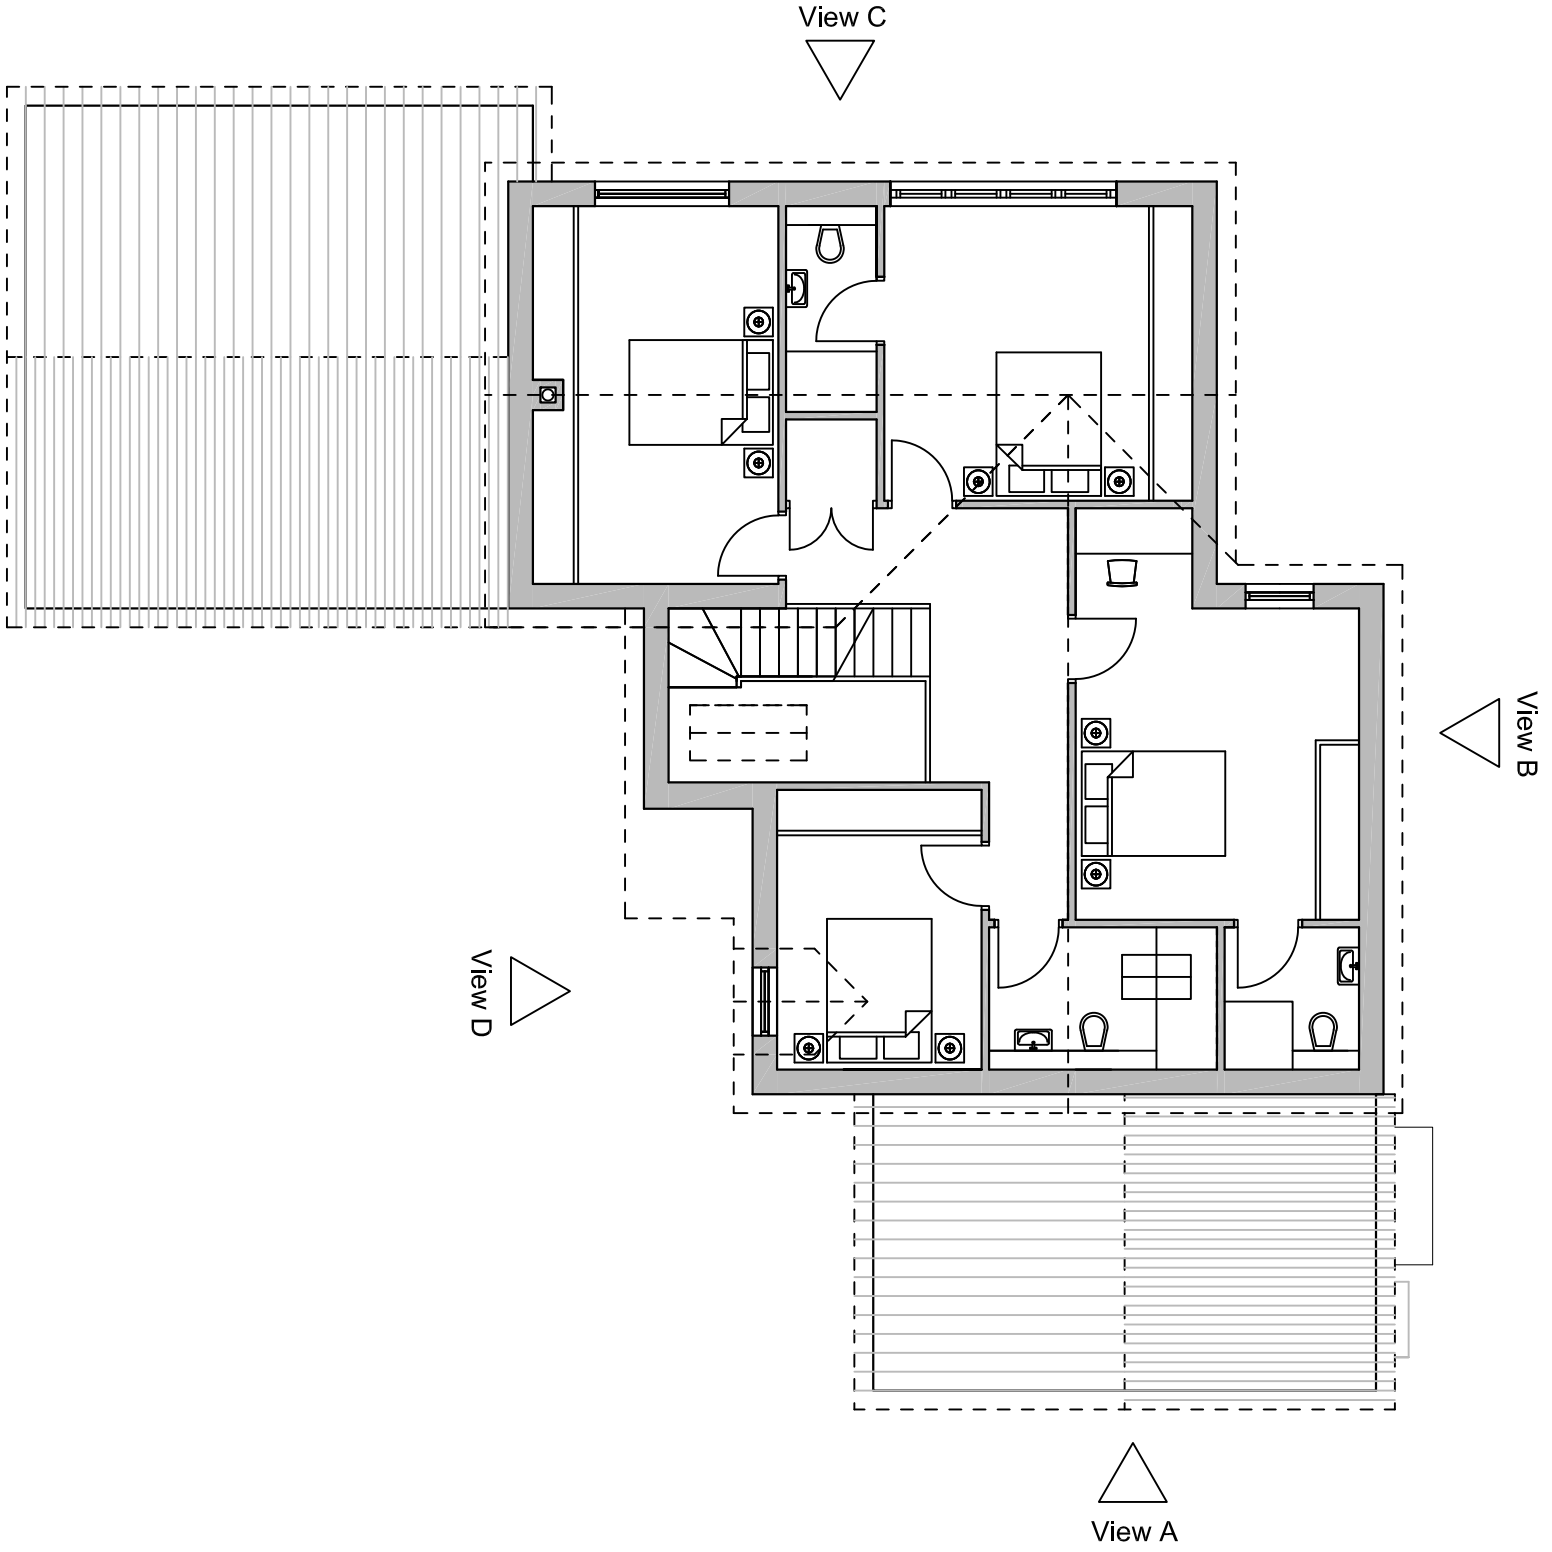


Proposed First Floor Plan - Scale 1:100

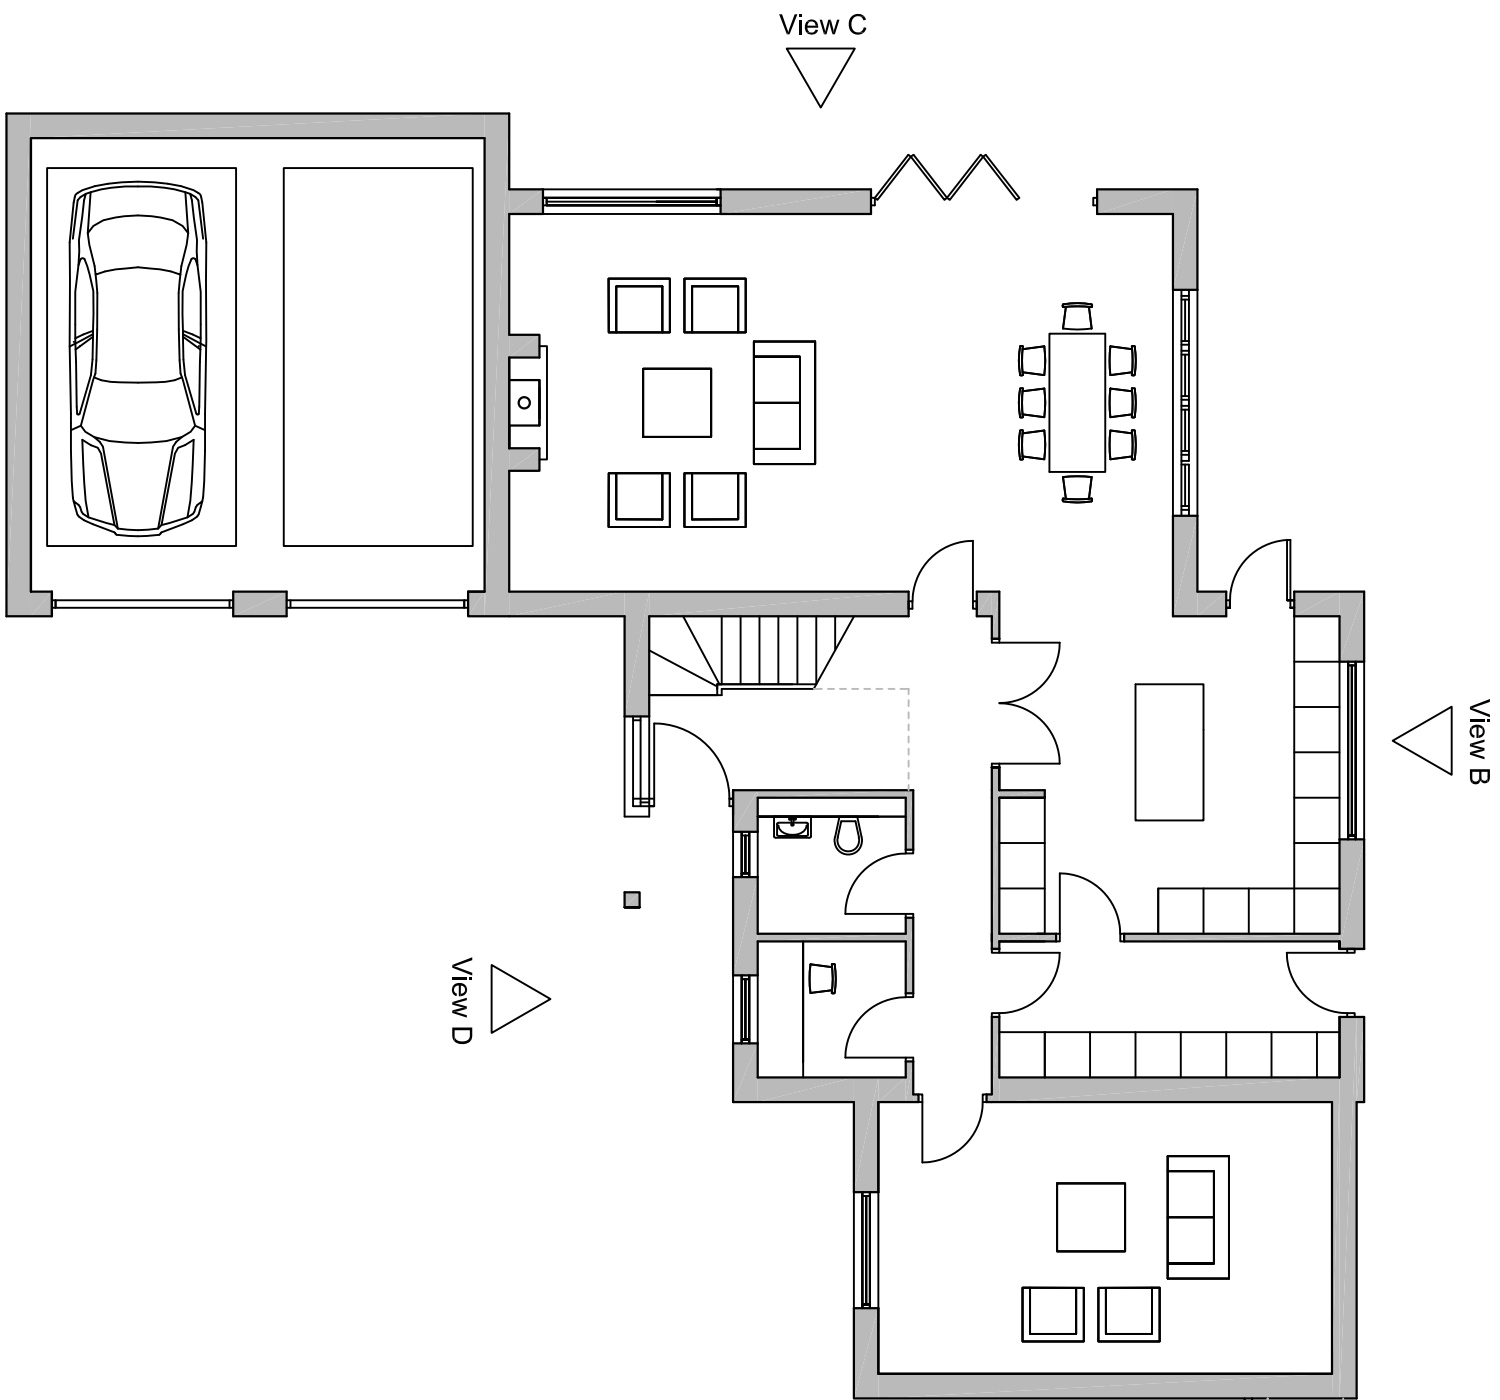


Proposed Ground Floor Plan - Scale 1:100

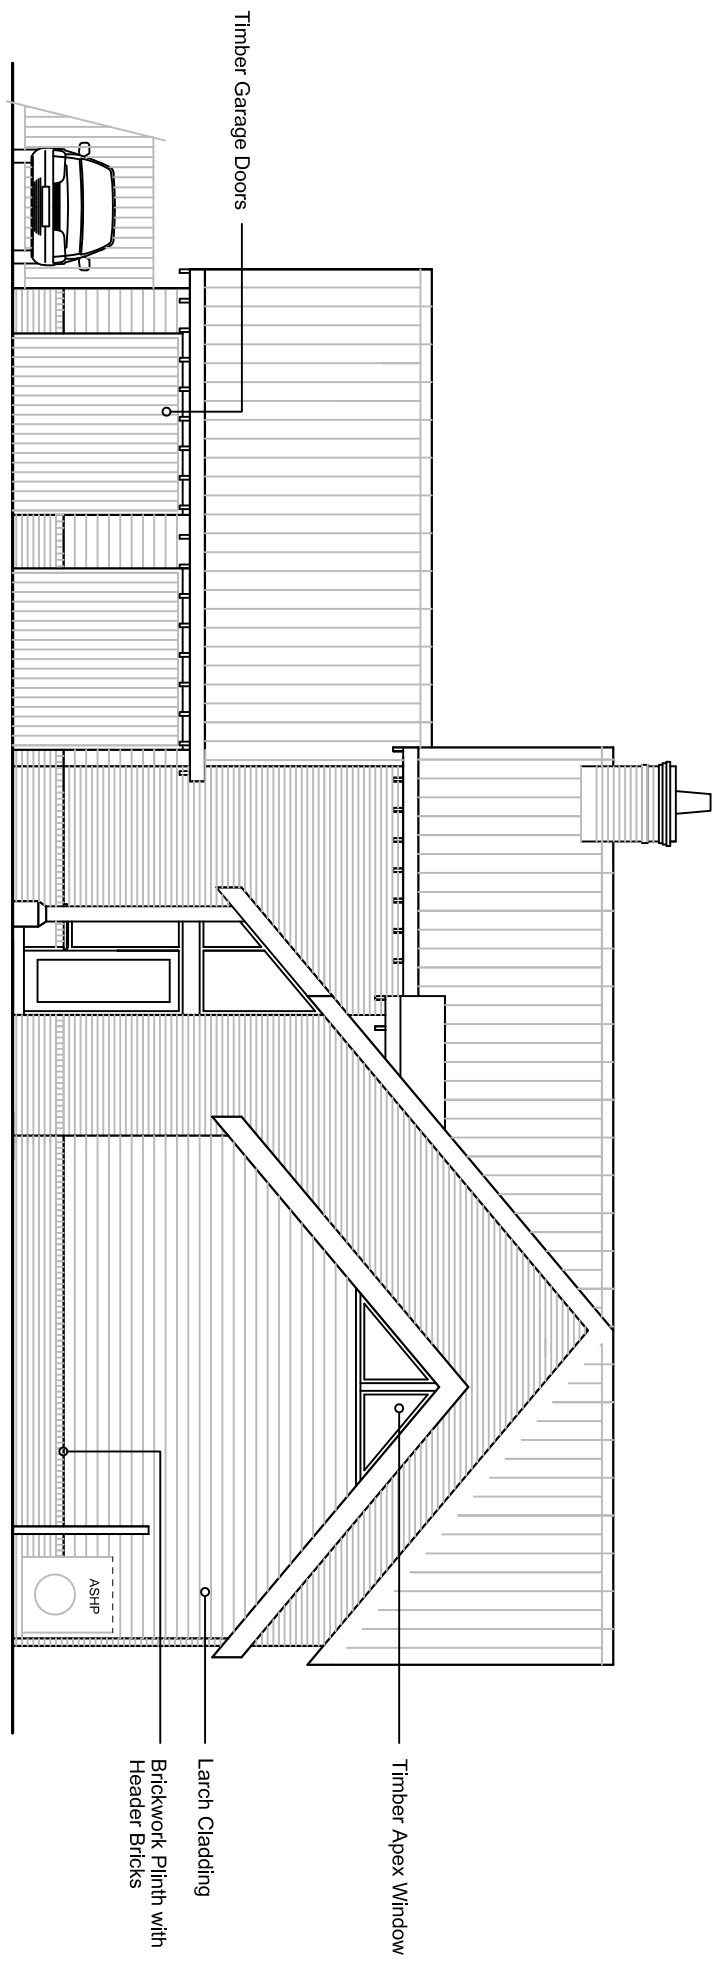


Unit 4 Front Elevation - View A

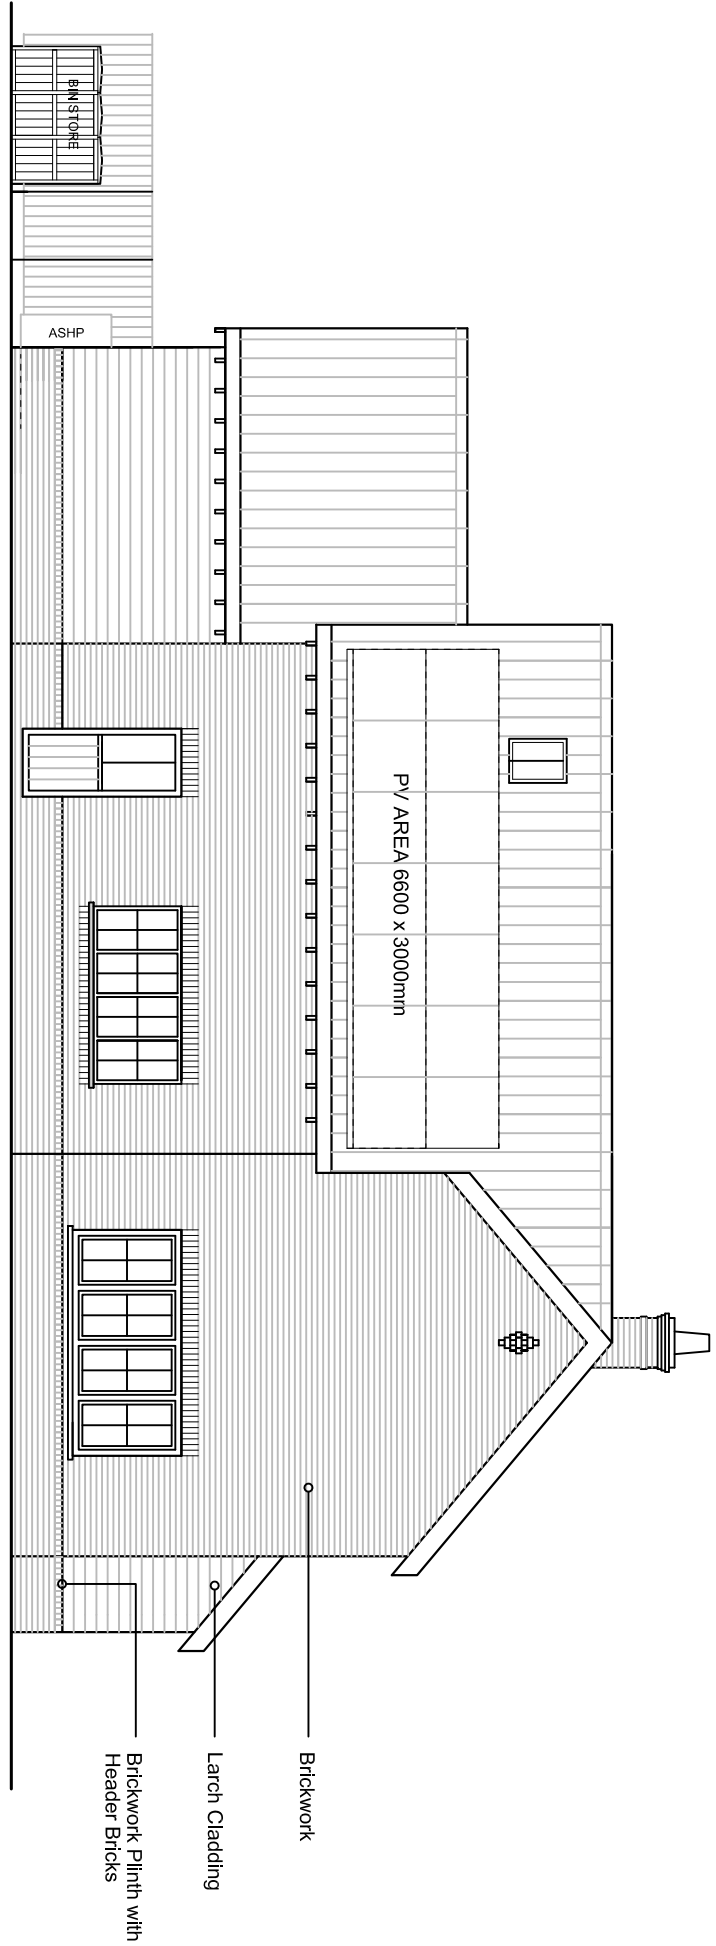

Unit 4 Side Elevation - View B

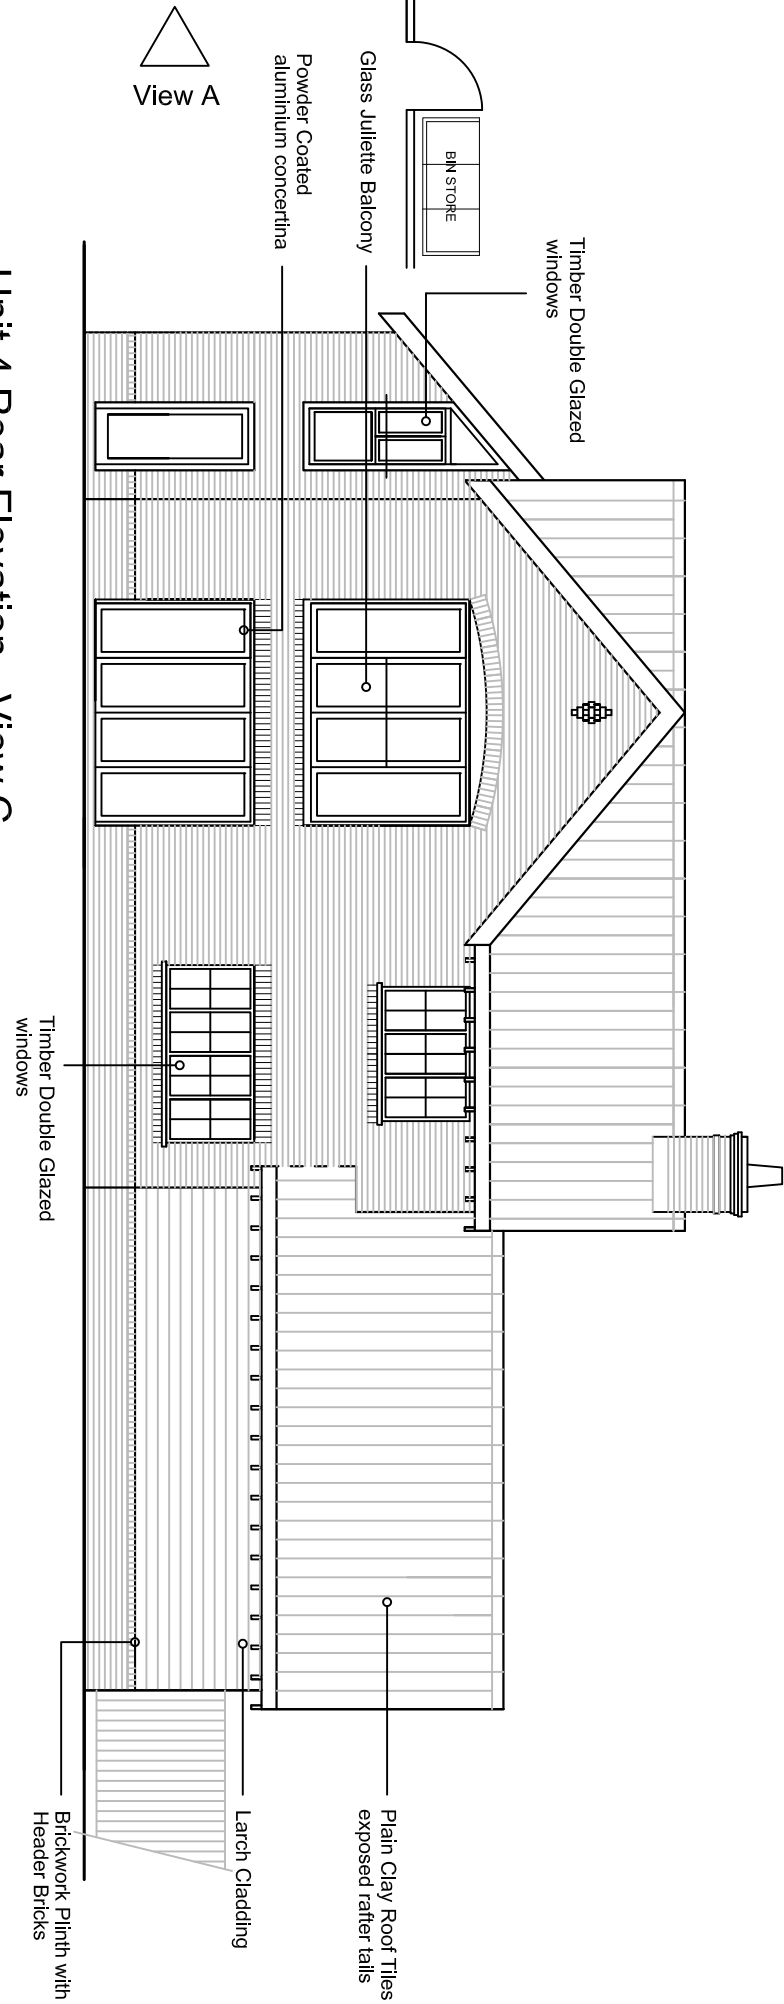

Unit 4 Rear Elevation - View C

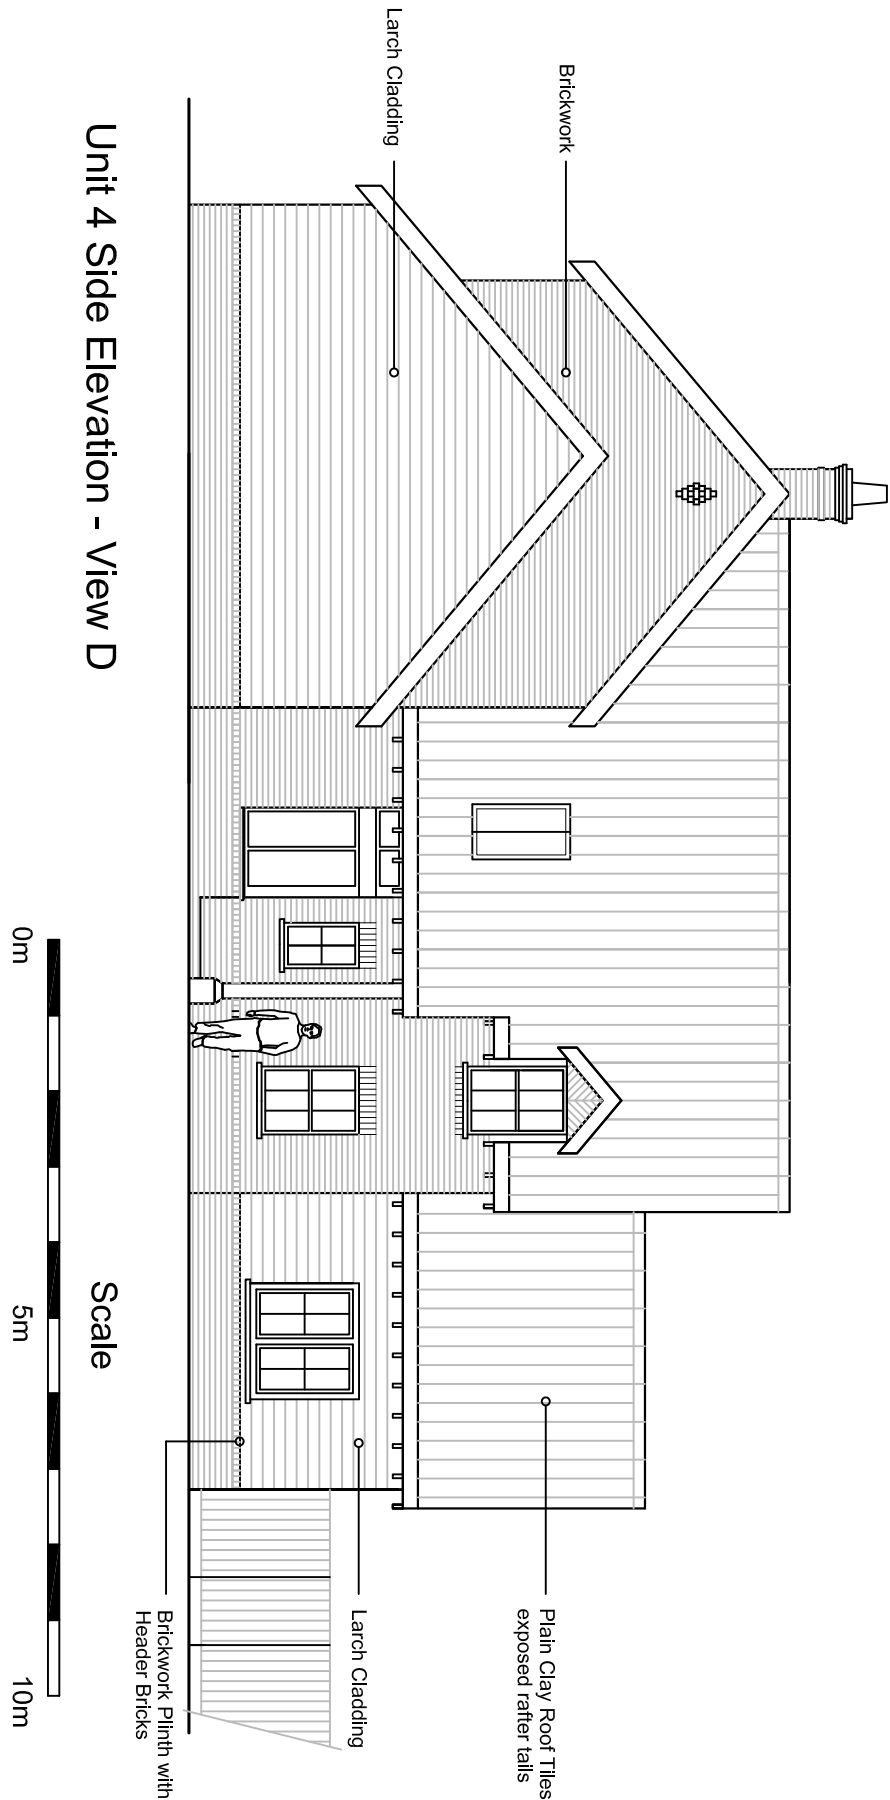

Unit 4 Side Elevation - View D

Figured dimensions and levels to be used.

Any haccorades must be notified to the architect.

Detail drawings and large scale drawings take precedence over smaller drawings.

Note: All references to structural elements are based on the structural engineers drawings. Refer to the S/E Drawings for construction dwgs.

THIS DRAWING IS COPYRIGHT

Revisions:

A Detailed Change 05-03-2022
B Detailed Change 04-04-2022
C Detailed Change 04-04-2022

PLANNING	
BUILDING CONTROL	
DESIGN	
CONSTRUCTION	Approved

conceptworld architects designers 8 Main Street Bilton Rugby Warwickshire CV22 7NB Tel: 07525 821451 Email: conceptworld@btinternet.com		Drawing No. 1194/A/05	Rev. C
Contract: PROPOSED RESIDENTIAL DEVELOPMENT OF 4 HOUSES LAND ADJACENT TO WAYSIDE, EASTERGATE LANE		Scale: 1:100@A1	
Title: PROPOSED HOUSE TYPE UNIT 4 LAYOUT PLANS, ELEVATIONS		Date: NOV2021	
		Drawn: GI	
		Checked:	